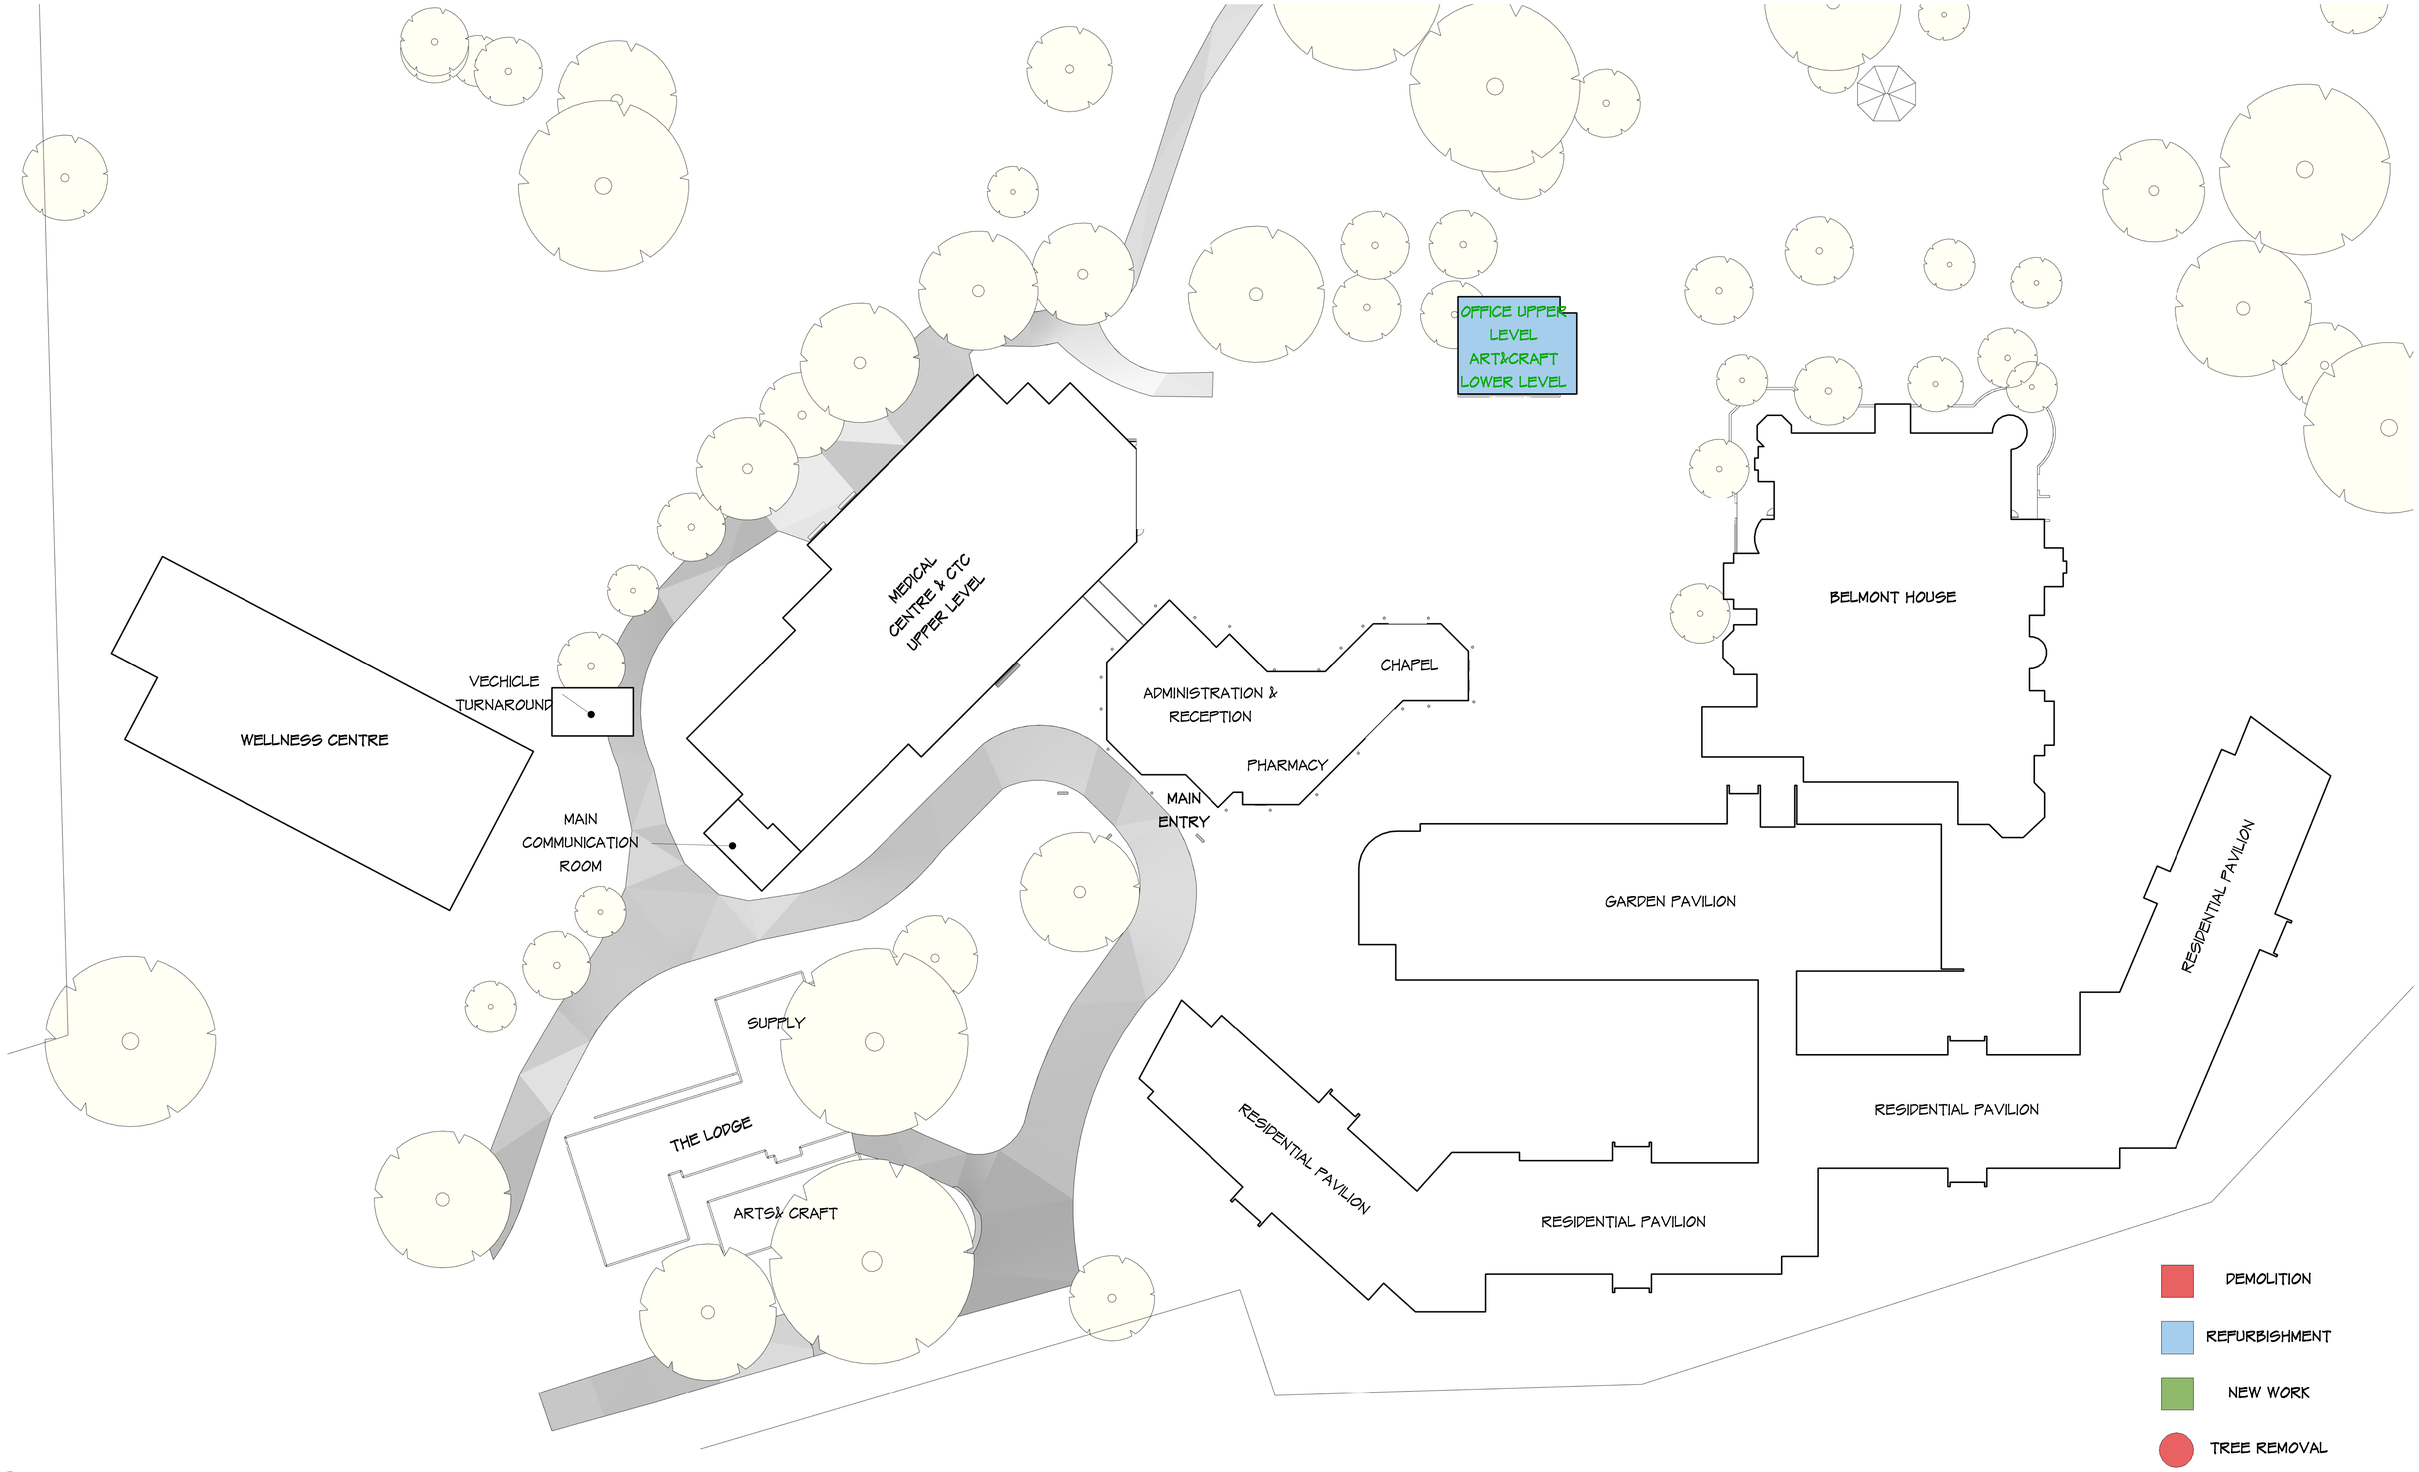

1 STAGE 08
SCALE: 1 : 250

SILVER THOMAS HANLEY

JOHNSTAFF

ST JOHN OF GOD Health Care

STAGE 08

ST JOHN OF GOD RICHMOND HOSPITAL REDEVELOPMENT

Project Number **10444** | Scale @ A0 Sheet Size **As indicated** | Date **27/11/20** | Revision: **P1** | Drawing Number: **SSK37**

DATE: 30/11/2020 1:32:04 PM