
ALESCO SENIOR COLLEGE

SEPTEMBER 2020

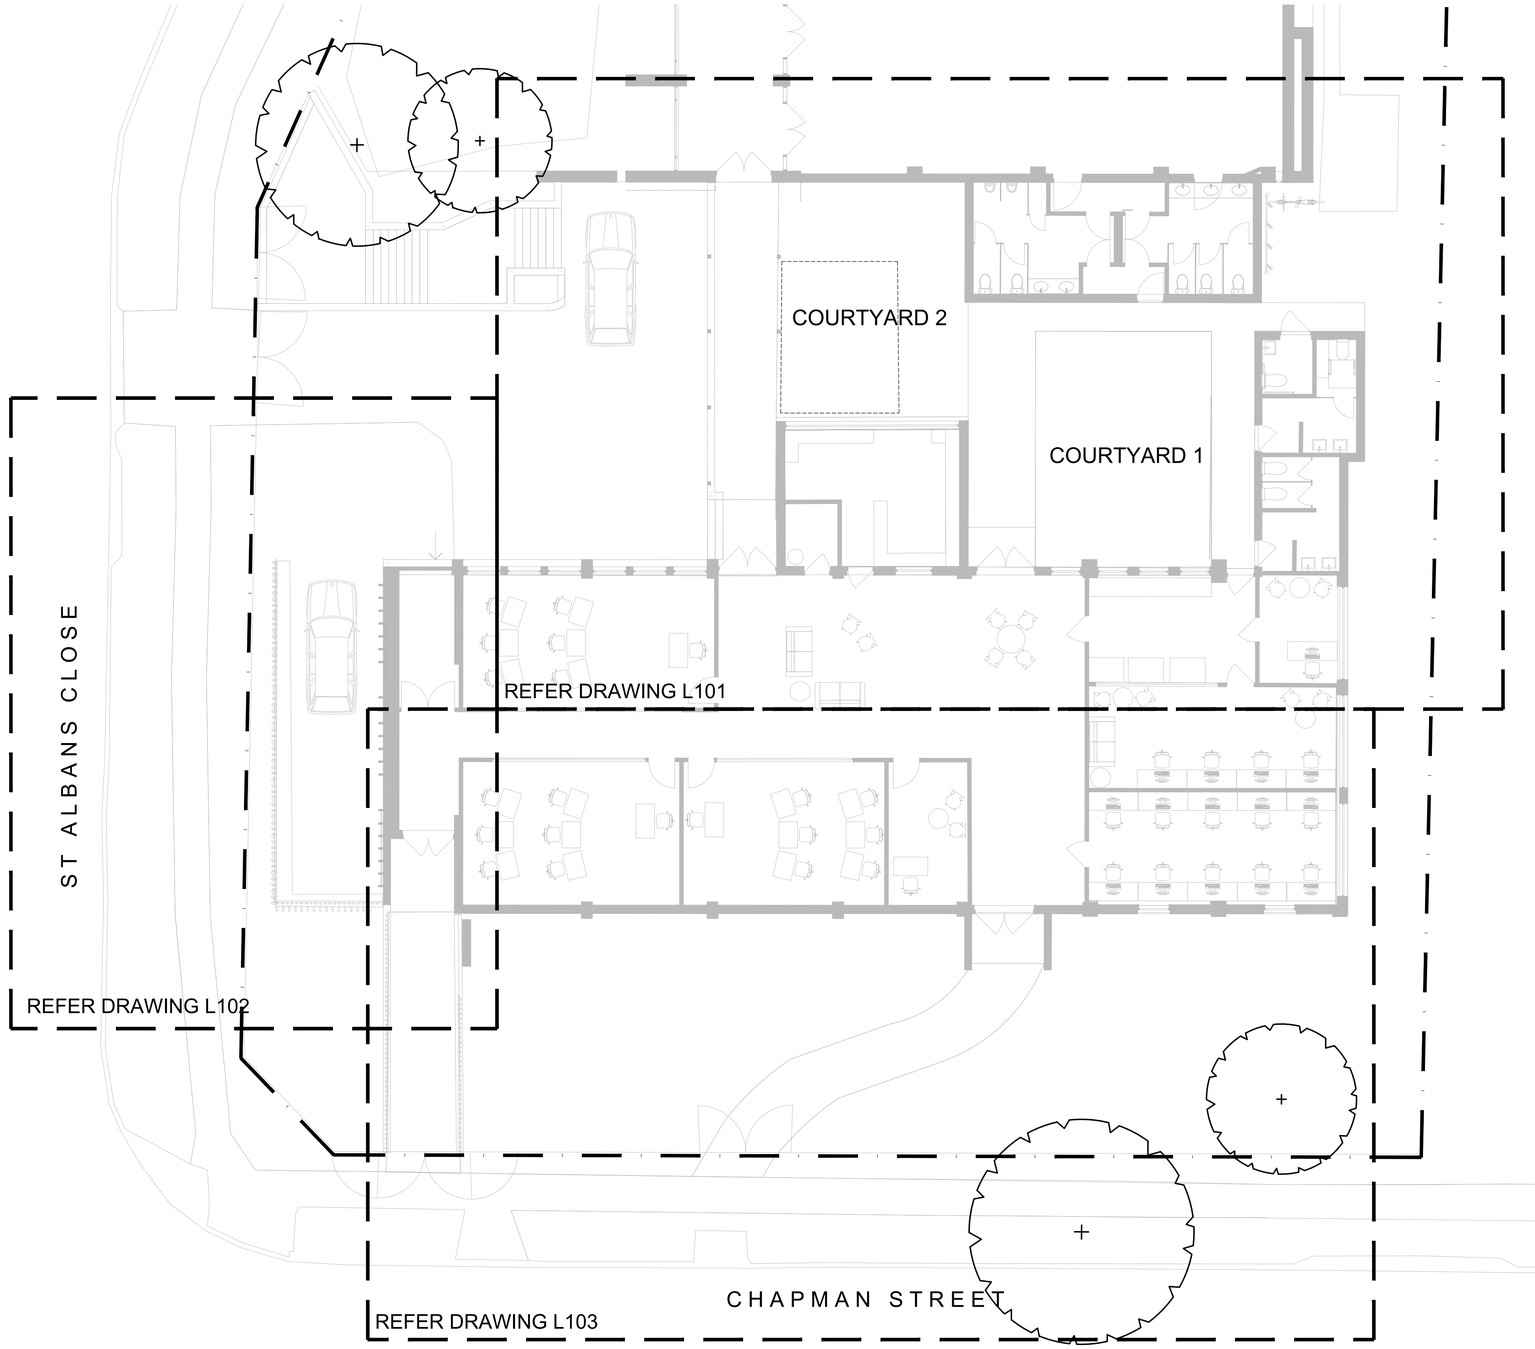


xeriscapes
1/28 Adelaide Street East Gosford NSW 2250
115 King Street Newcastle NSW 2300
P: 02 4302 0477 • ABN 12 129 231 269

PROJECT
ALESCO SENIOR COLLEGE
27 CHAPMAN STREET, CHARLESTOWN, NSW

DRAWING NAME
SHEET LAYOUT PLAN

CLIENT	20109
PROJECT NO	ALESCO
DRAWING NO	L001
SCALE	1:100
REVISION	B
DATE	02.09.2020

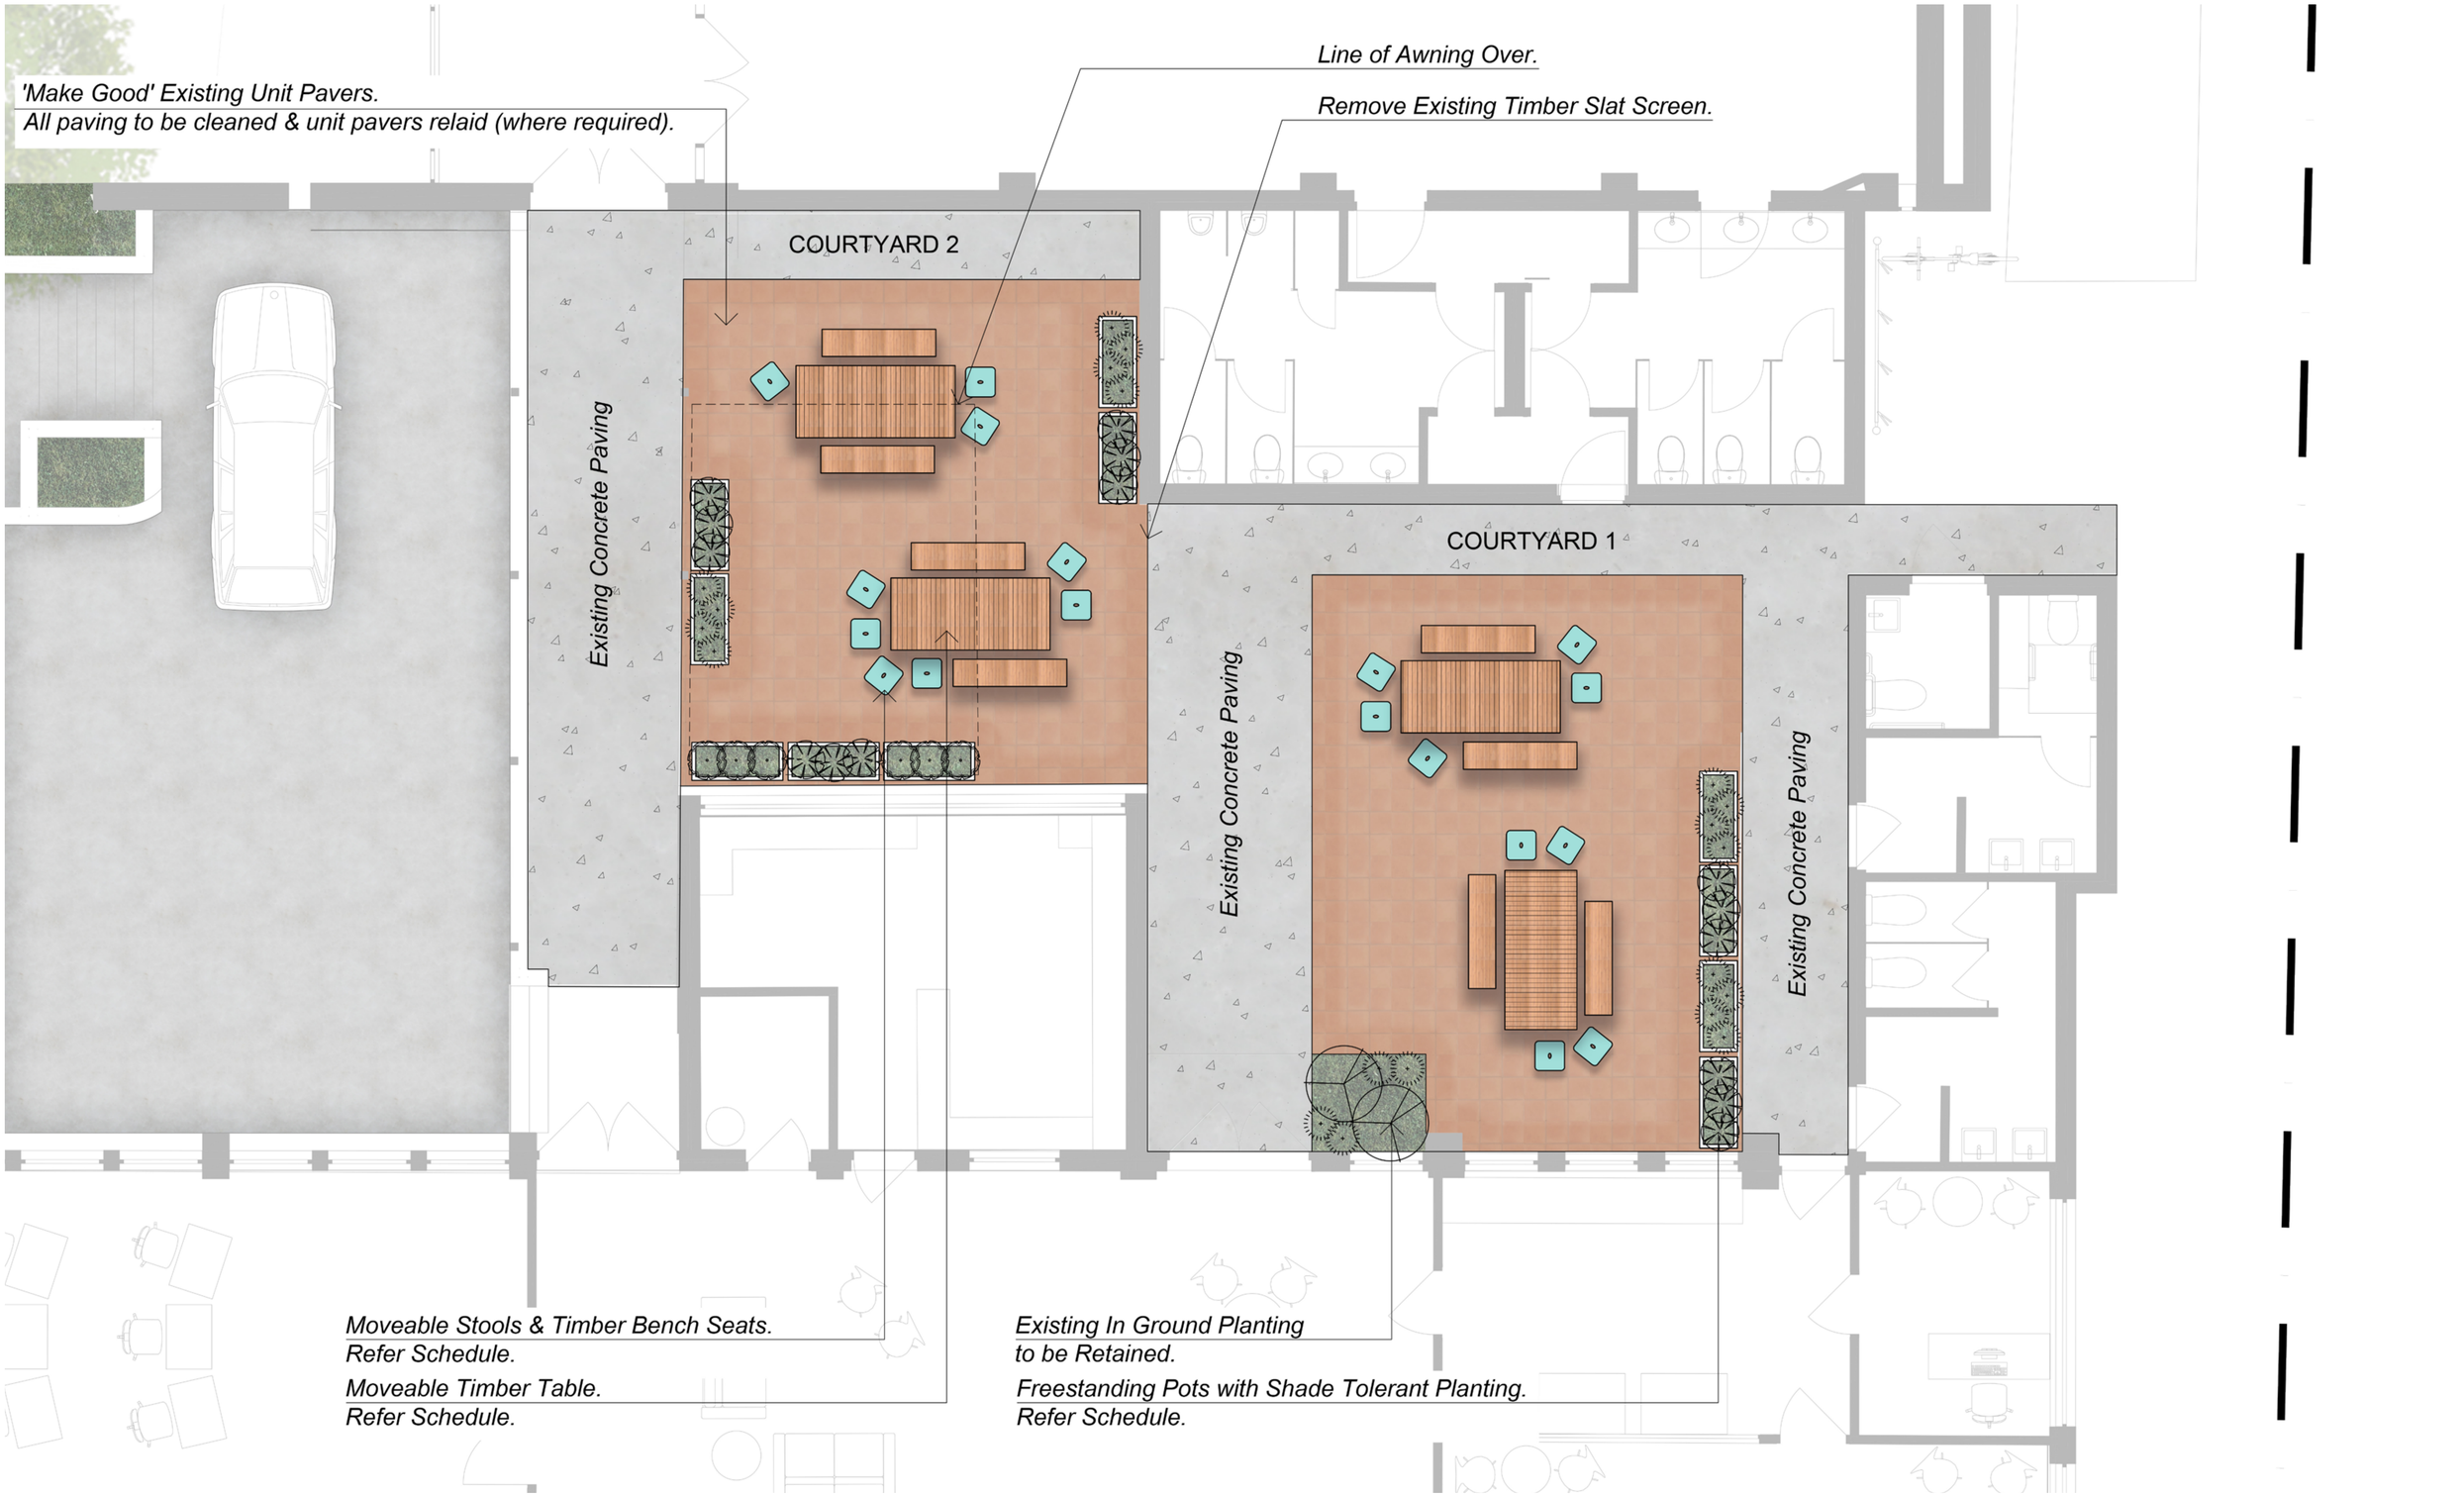

xeriscapes
1/28 Adelaide Street East Gosford NSW 2250
115 King Street Newcastle NSW 2300
P: 02 4302 0477 • ABN 12 129 231 269

PROJECT
ALESCO SENIOR COLLEGE
27 CHAPMAN STREET, CHARLESTOWN, NSW

DRAWING NAME
LANDSCAPE PLAN COURTYARDS 1 & 2

CLIENT 20109
PROJECT NO ALESCO
DRAWING NO L101
SCALE 1:20

REVISION B
DATE 02.09.2020



Image	Botanical Name	Common Name	Mature Height (m.)	Mature Spread (m.)	Pot Size	Comments
Accent Planting						
01	*Aspidistra elatior*	Cast Iron Plant	0.5	1	140mm	
02	*Blechnum gibbum 'Silver Lady*	Silver Lady fern	1.2	1	140mm	
03	*Liriope muscari 'Isabella'*	Isabella Fine Leaf Liriope	0.4	0.5	140mm	
04	*Lomandra labill.*	Evergreen Baby	0.45	0.45	140mm	
05	*Philodendron 'Xanadu'*	Xanadu Dwarf Philodendron	0.8	0.8	140mm	
06	*Strobilanthes dyeriana 'Persian Field'*	Pewter Bush	1.2	1.2	140mm	
Western & Southern Facade Planting						
07	*Callistemon viminalis 'Slim'*	Callistemon Slim	1.5	1.3	300mm	
08	*Anigozanthus 'Bush Endeavour'*	Kangaroo Paw	0.4	0.3	200mm	
09	*Trachelospermum jasminoides.*	Star Jasmine	1	3	140mm	
Climbers						
10	*Cissus antartica*	Kangaroo Vine	6		140mm	

INDICATIVE PLANTING PALETTE



INDICATIVE FURNITURE PALETTE



Stools



Mimosa Timber Bench Seat



Mimosa Timber Table



Freestanding Trough Planter


xeriscapes
1/28 Adelaide Street East Gosford NSW 2250
115 King Street Newcastle NSW 2300
P: 02 4302 0477 • ABN 12 129 231 269

PROJECT
ALESCO SENIOR COLLEGE
27 CHAPMAN STREET, CHARLESTOWN, NSW

DRAWING NAME
LANDSCAPE PLAN WESTERN FACADE
& INDICATIVE PLANT SCHEDULE

CLIENT 20109
PROJECT NO ALESCO
DRAWING NO L102
SCALE 1:40

REVISION B
DATE 02.09.2020

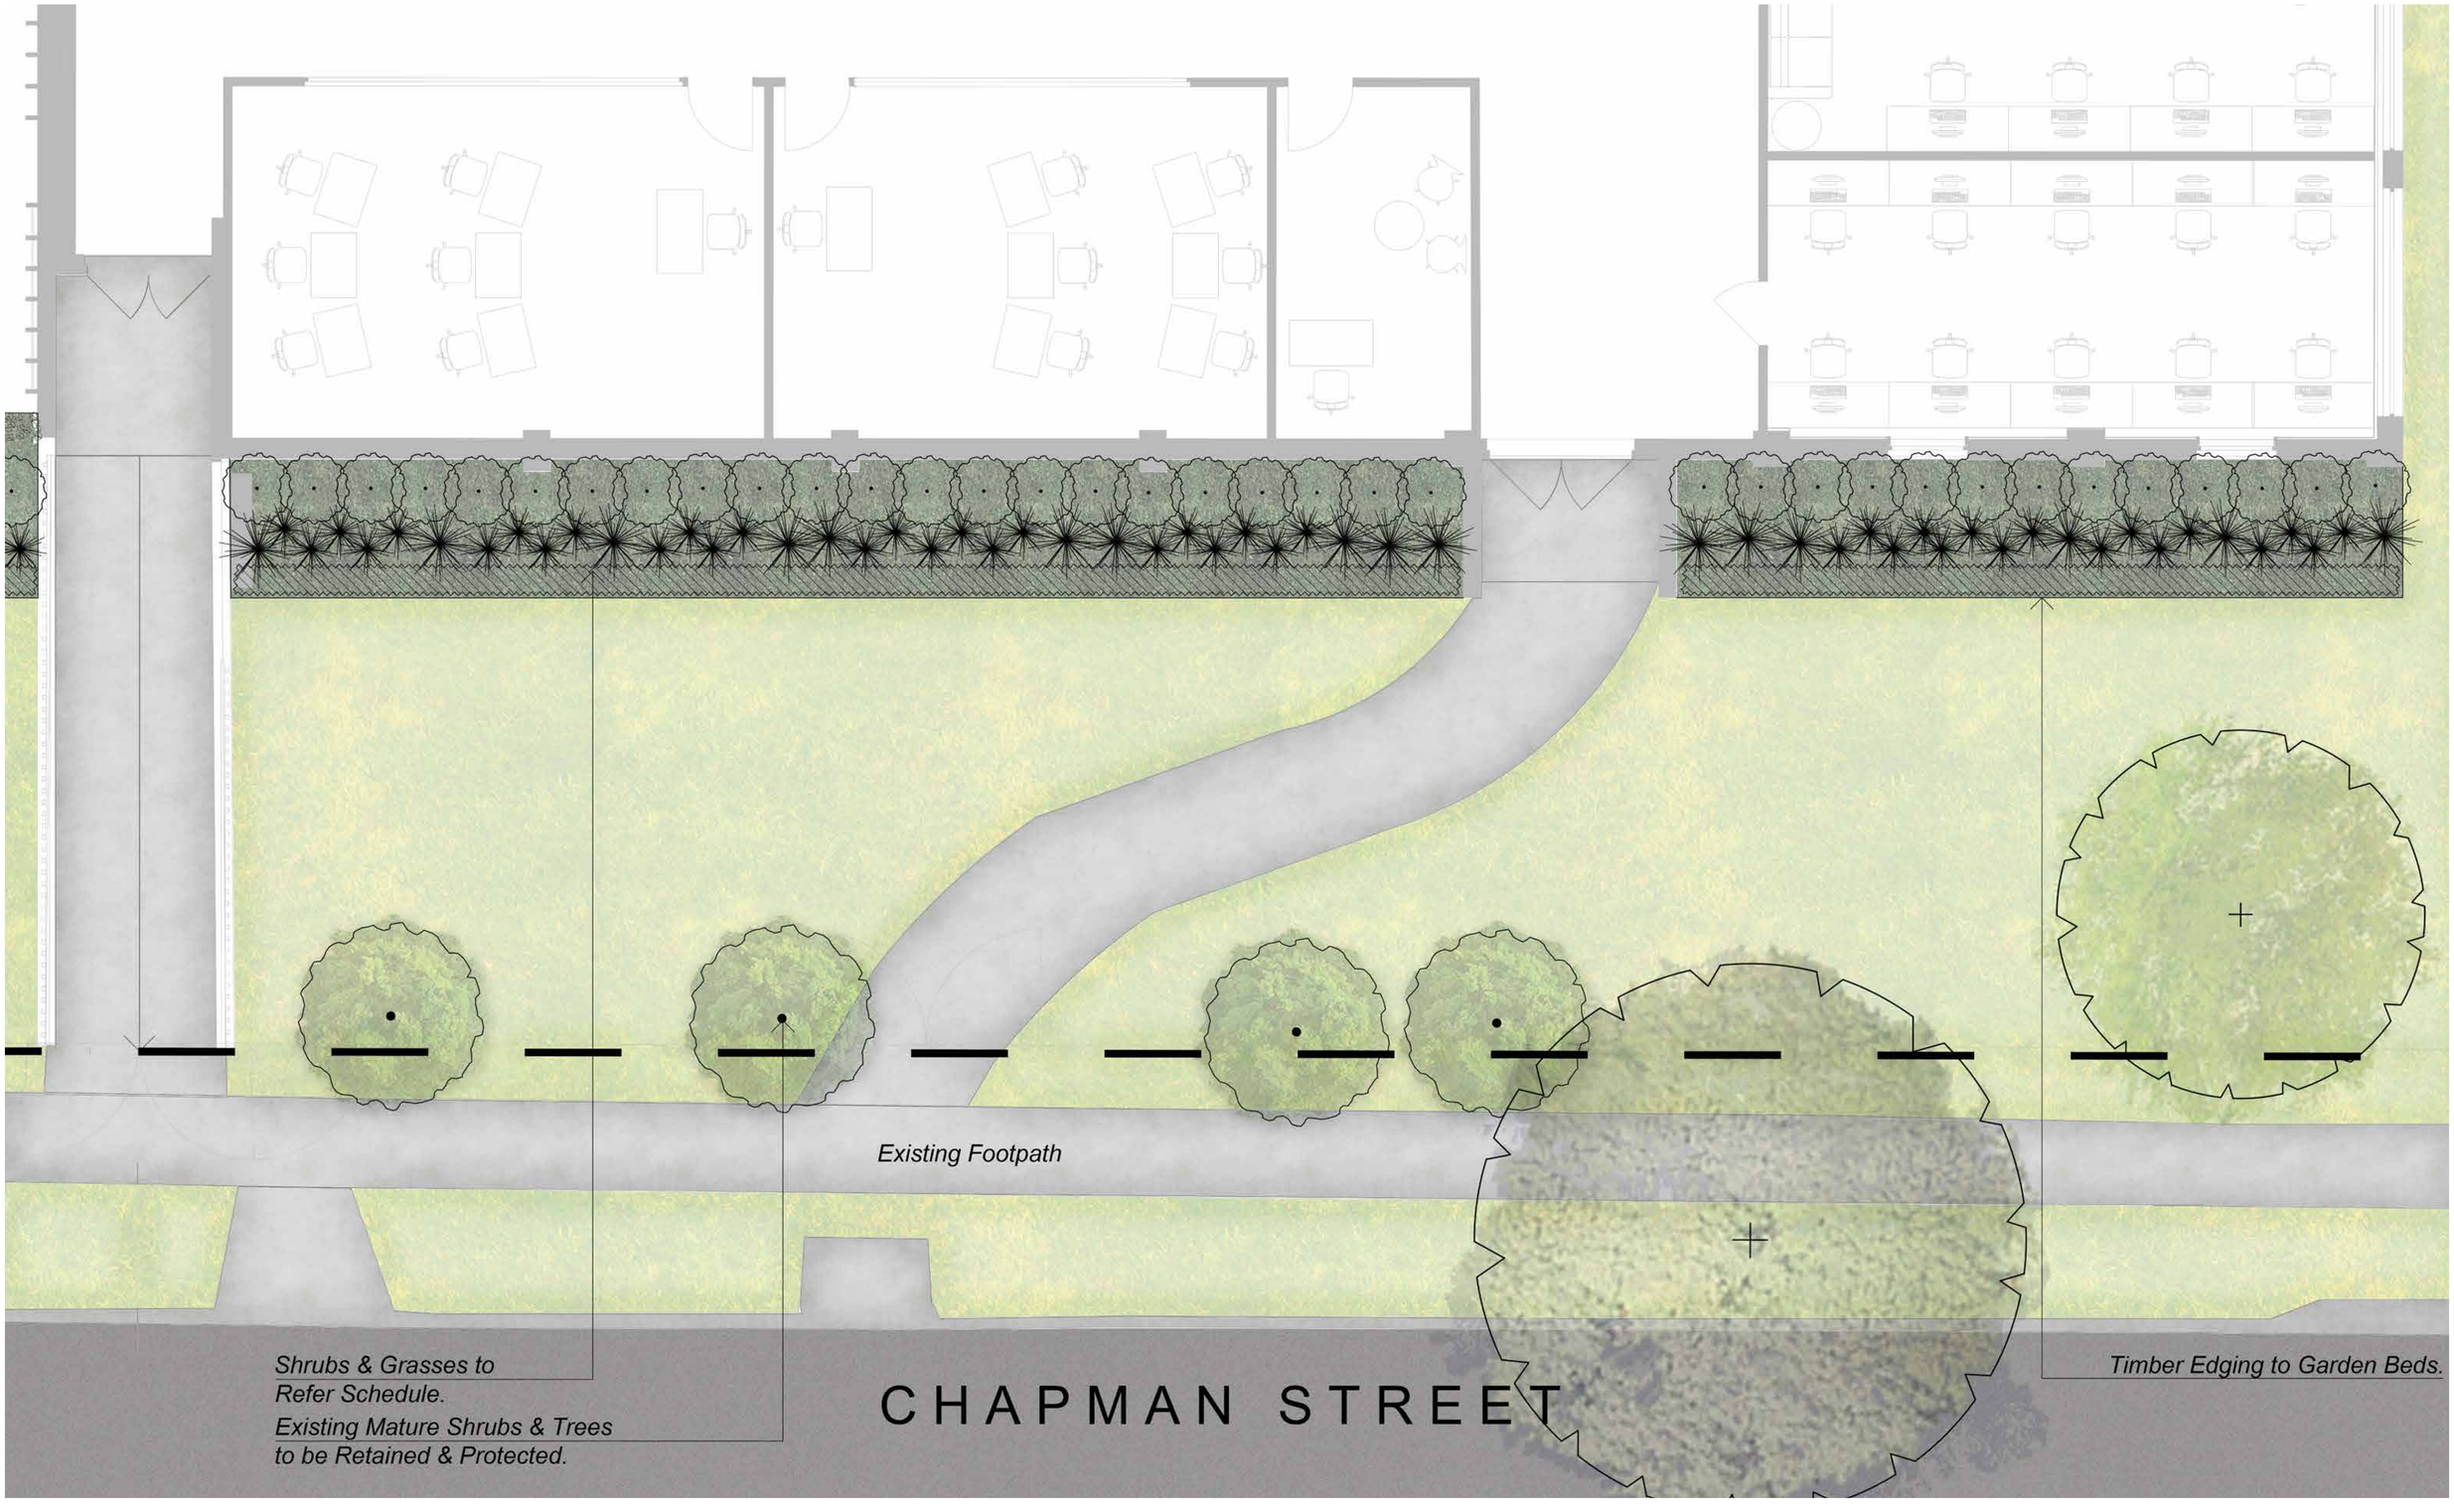

xeriscapes
1/28 Adelaide Street East Gosford NSW 2250
115 King Street Newcastle NSW 2300
P: 02 4302 0477 • ABN 12 129 231 269

PROJECT
ALESCO SENIOR COLLEGE
27 CHAPMAN STREET, CHARLESTOWN, NSW

DRAWING NAME
LANDSCAPE PLAN SOUTHERN FACADE

CLIENT	20109
PROJECT NO	ALESCO
DRAWING NO	L103
SCALE	1:40

north

REVISION	A
DATE	02.09.2020