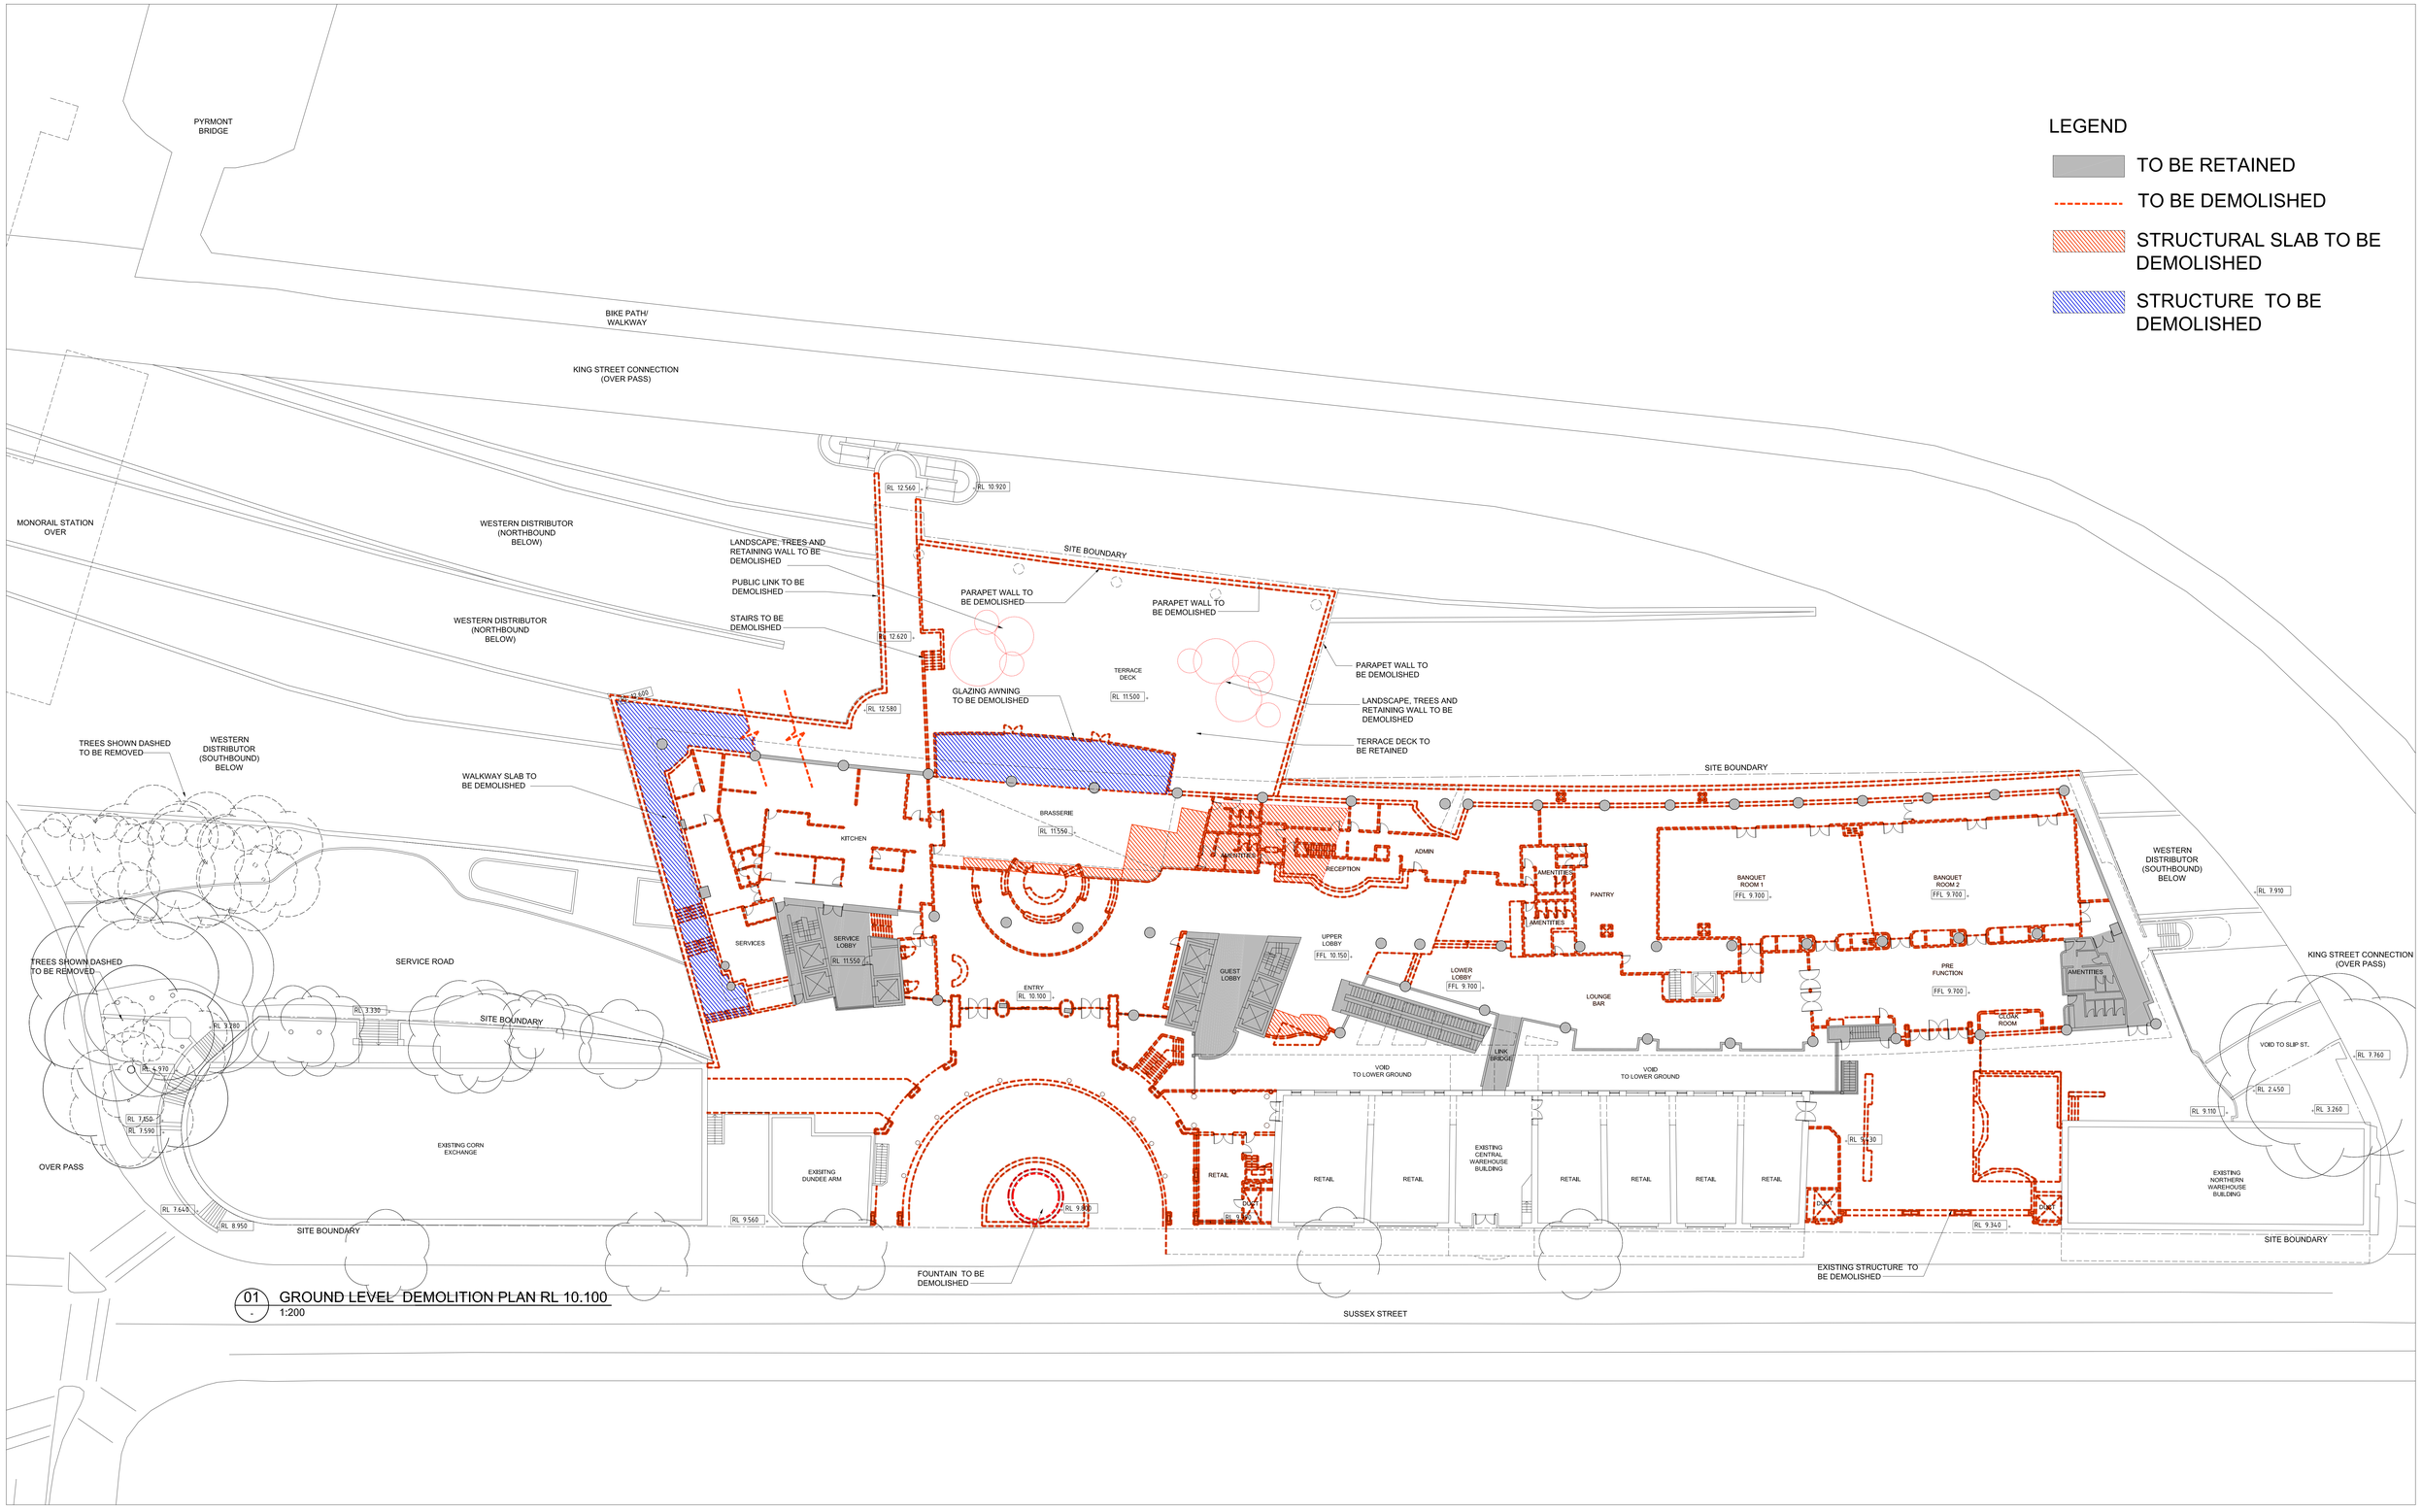

01 GROUND LEVEL DEMOLITION PLAN RL 10.100
1:200

REV	DATE	DESCRIPTION	BY
			RJ
B	19.06.2012	EIS ISSUE	RJ
A	04.06.2012	ISSUE FOR INFORMATION	RJ

ARCHITECTS:
Cox Richardson
Level 2, 204 Clarence Street, Sydney 2000 Australia
Tel : 612 9267 9599 Fax : 612 9264 5844
Email : sydney@cox.com.au
Architecture Planning Urban design Interior design Health facility design
Cox Architecture Pty Ltd ACN 002 535 891

PROJECT MANAGER:
CADENCE AUSTRALIA
www.cadenceaust.com

APPLICANT:
GL InvestmentCo Pty Ltd ATF GL No 1 Trust

OPERATOR:
FOUR POINTS BY SHERATON
Sydney Darling Harbour

161 SUSSEX STREET REDEVELOPMENT

0 2 4 6 8 10 20m

Drawing Title: GROUND LEVEL DEMOLITION PLAN
Drawing Number: A-DA-0011
REV.: B
Scale: 1:200 @ A0