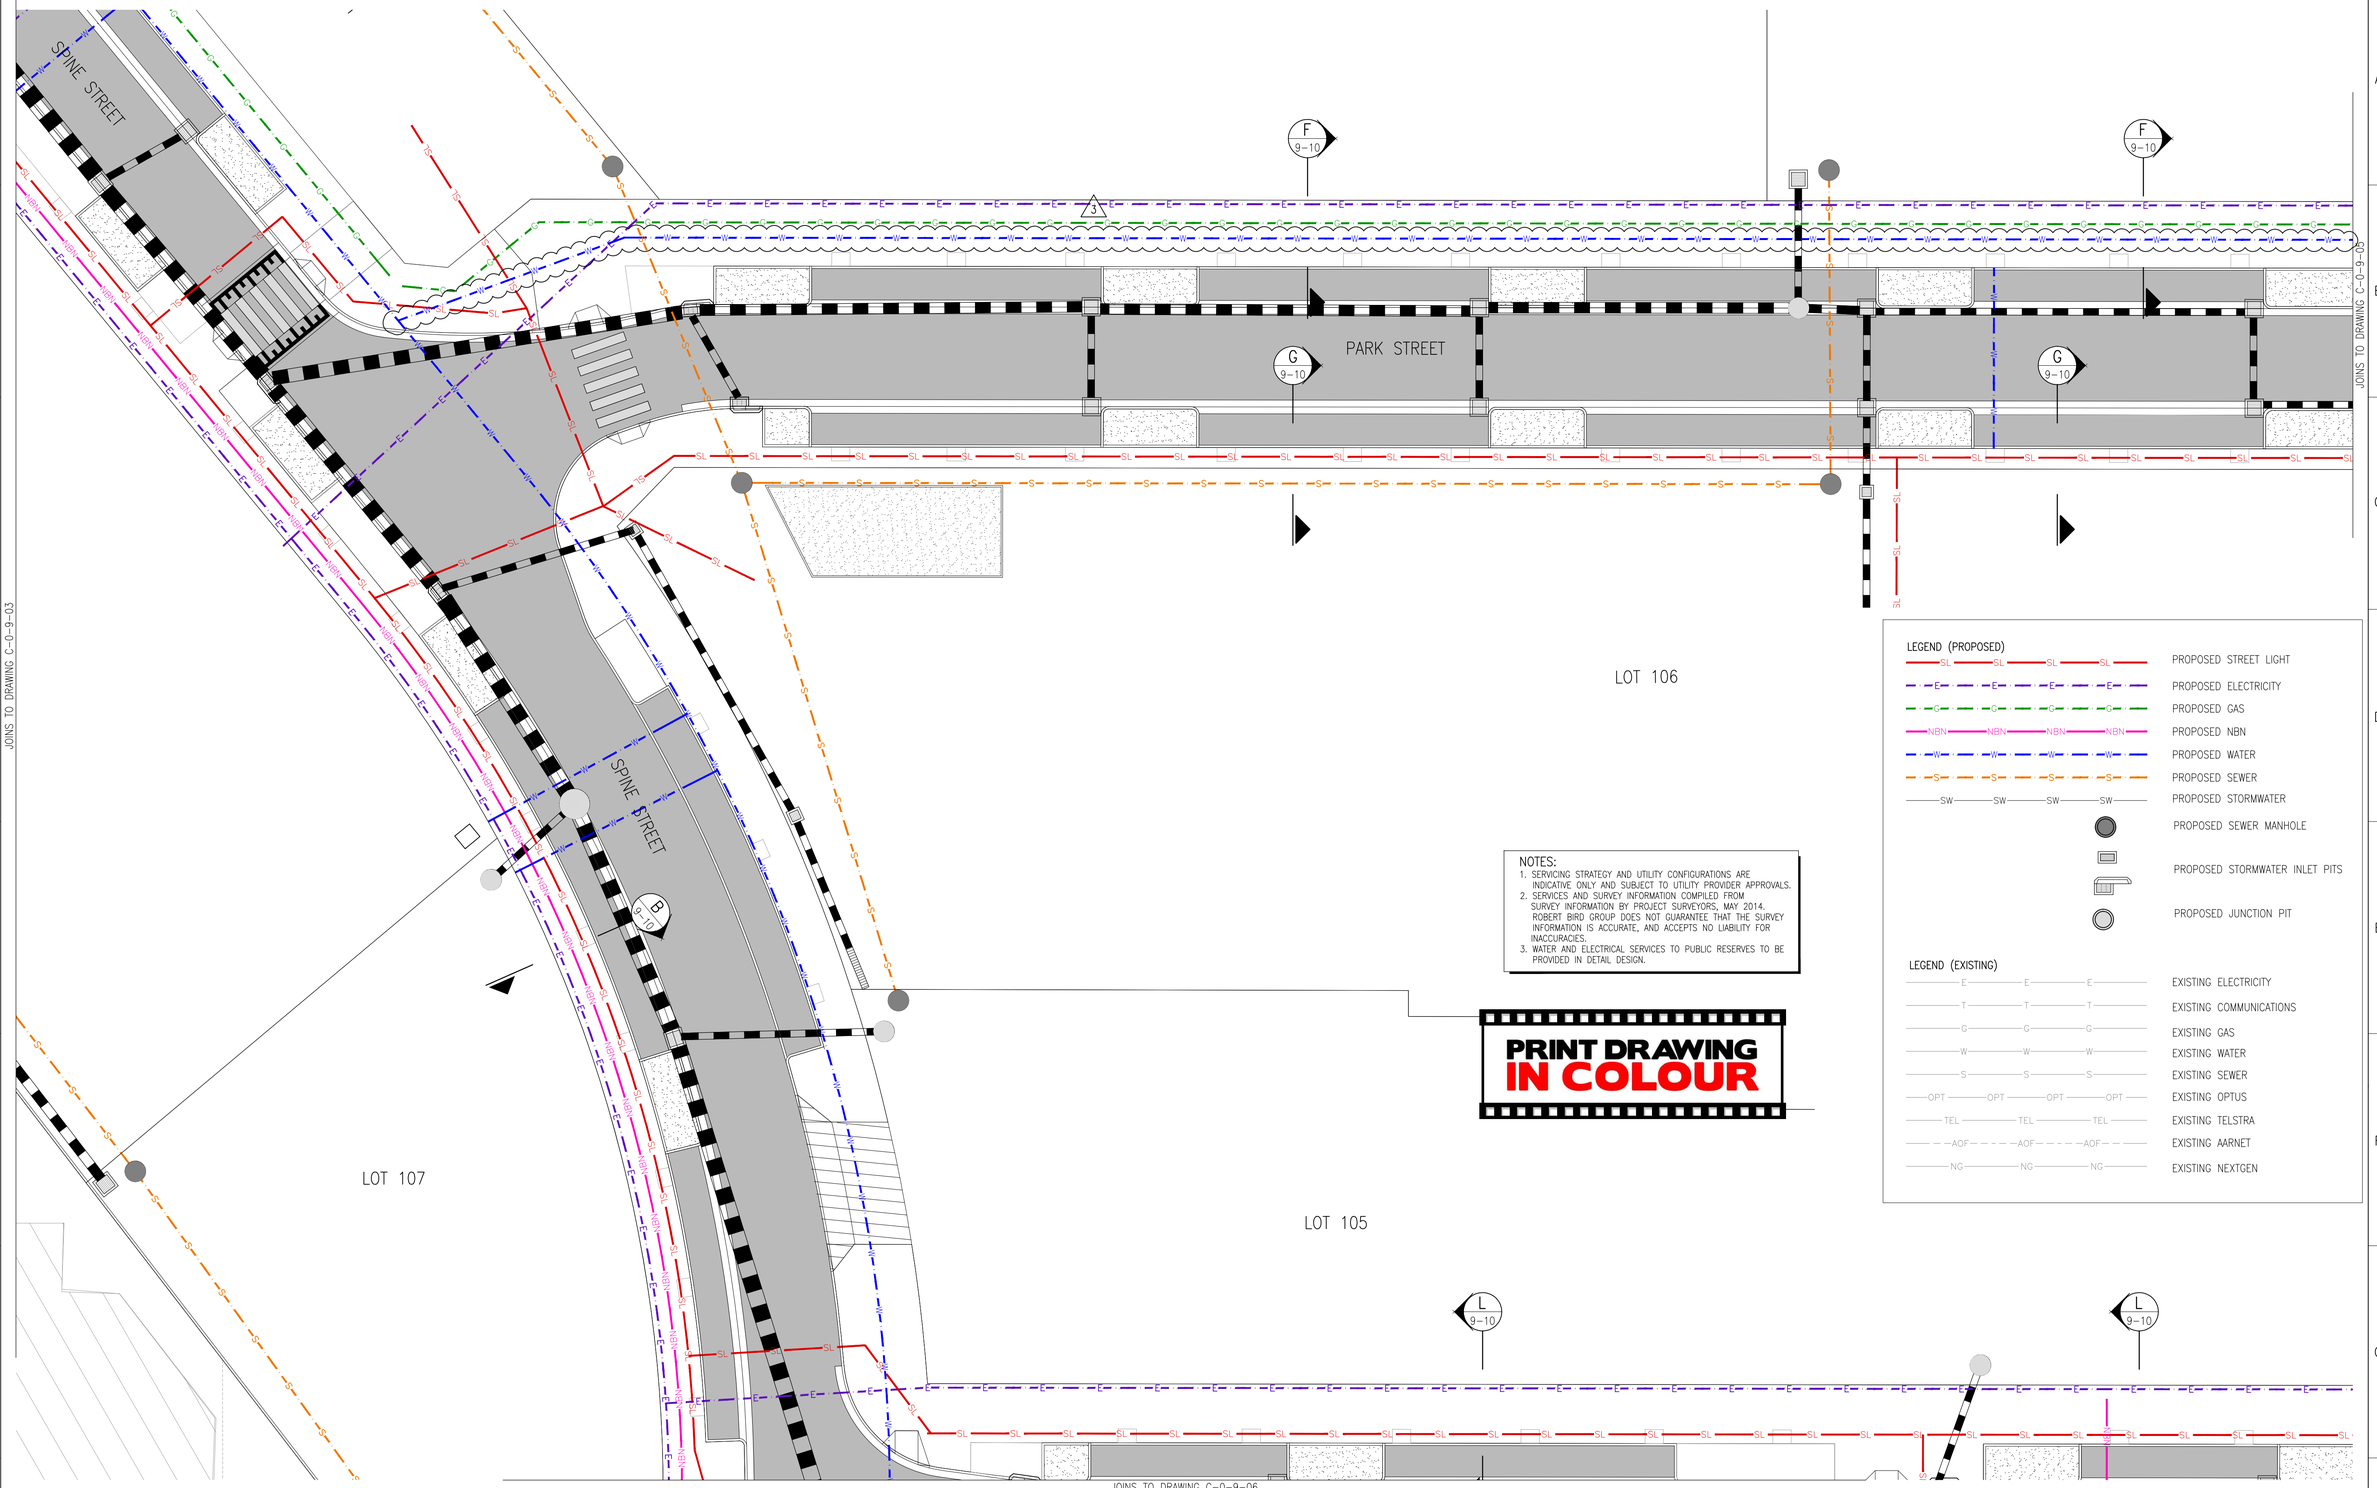

LEGEND (PROPOSED)

- PROPOSED STREET LIGHT
- PROPOSED ELECTRICITY
- PROPOSED GAS
- PROPOSED NBN
- PROPOSED WATER
- PROPOSED SEWER
- PROPOSED STORMWATER
- PROPOSED SEWER MANHOLE
- PROPOSED STORMWATER INLET PITS
- PROPOSED JUNCTION PIT

LEGEND (EXISTING)

- EXISTING ELECTRICITY
- EXISTING COMMUNICATIONS
- EXISTING GAS
- EXISTING WATER
- EXISTING SEWER
- EXISTING OPTUS
- EXISTING TELSTRA
- EXISTING AARNET
- EXISTING NEXTGEN

NOTES:
1. SERVICING STRATEGY AND UTILITY CONFIGURATIONS ARE INDICATIVE ONLY AND SUBJECT TO UTILITY PROVIDER APPROVALS.
2. SERVICES AND SURVEY INFORMATION COMPILED FROM SURVEY INFORMATION BY PROJECT SURVEYORS, MAY 2014. ROBERT BIRD GROUP DOES NOT GUARANTEE THAT THE SURVEY INFORMATION IS ACCURATE, AND ACCEPTS NO LIABILITY FOR INACCURACIES.
3. WATER AND ELECTRICAL SERVICES TO PUBLIC RESERVES TO BE PROVIDED IN DETAIL DESIGN.

PRINT DRAWING IN COLOUR

Disclaimer: Robert Bird Group Pty Ltd ACN 010 580 248 and its related entities (RBG) do not warrant the accuracy, currency or completeness of any information or data they supply or transfer by electronic means. You are responsible for verifying that any information or data supplied or transferred by electronic means matches the information or data on the corresponding PDF or DWF version issued by RBG. RBG shall not be liable for any loss or damage however caused which you or any other party may directly or indirectly suffer in connection with your access to or use of that information or data.

Unless agreed otherwise by Robert Bird Group Pty Ltd ("RBG") ACN 010 580 248 in writing, intellectual property rights in any information or data supplied or transferred to you (including copyright in all text, graphics, logos, icons, sound recordings and software) are owned by, or licensed to, RBG. Other than for purposes authorised by RBG in writing, you must not copy, adapt, reproduce, store, publish or commercialise any information or data supplied or transferred by electronic means without RBG's prior written permission. © Robert Bird Group Pty Ltd 2013

DO NOT SCALE DRAWINGS, USE FIGURED DIMENSIONS

REFER COVER SHEET FOR NOTES UNLESS NOTED OTHERWISE

SCALE 1:200

0 1 2 5 10m

KEY PLAN

Rev.	Revision Description	By.	App.	Date
1	UPDATED SUBMISSION FOR SSDA	LAR	CR	21.10.2014
2	UPDATED SUBMISSION FOR SSDA	LAR	CR	28.10.2014
3	UPDATED SUBMISSION FOR SSDA	LAR	CR	04.02.2015

Structural, Civil & Construction Engineering Consultant

RobertBirdGroup

SYDNEY OFFICE:
Robert Bird Group Pty Ltd
PO Box H38, Australia Square,
Sydney NSW 1215
Level 5
9 Castlereagh St. Sydney NSW

Ph. (02) 8246 3200
Fax. (02) 8246 3201
ACN 010 580 248

Web Site: www.robertbird.com

Client: UrbanGrowth NSW

Title: COMBINED SERVICES PLAN SHEET 4 OF 7

Project: NORTH RYDE STATION PRECINCT, M2 SITE, S.S.D.A.

NOT FOR CONSTRUCTION

Date	Designer	Design Checker
04.02.15	L.RUSSELL	C.ROPE
Scale at A1	Drawn	Principal/Project Owner
AS SHOWN	S.MANANDHAR	R.LUCAS
Job Number	Drawing Number	Revision
13656 B	C-0-9-04	3

A1 0 10 20 30 40 50 60 70 80 90 100 110 120 130 140 150