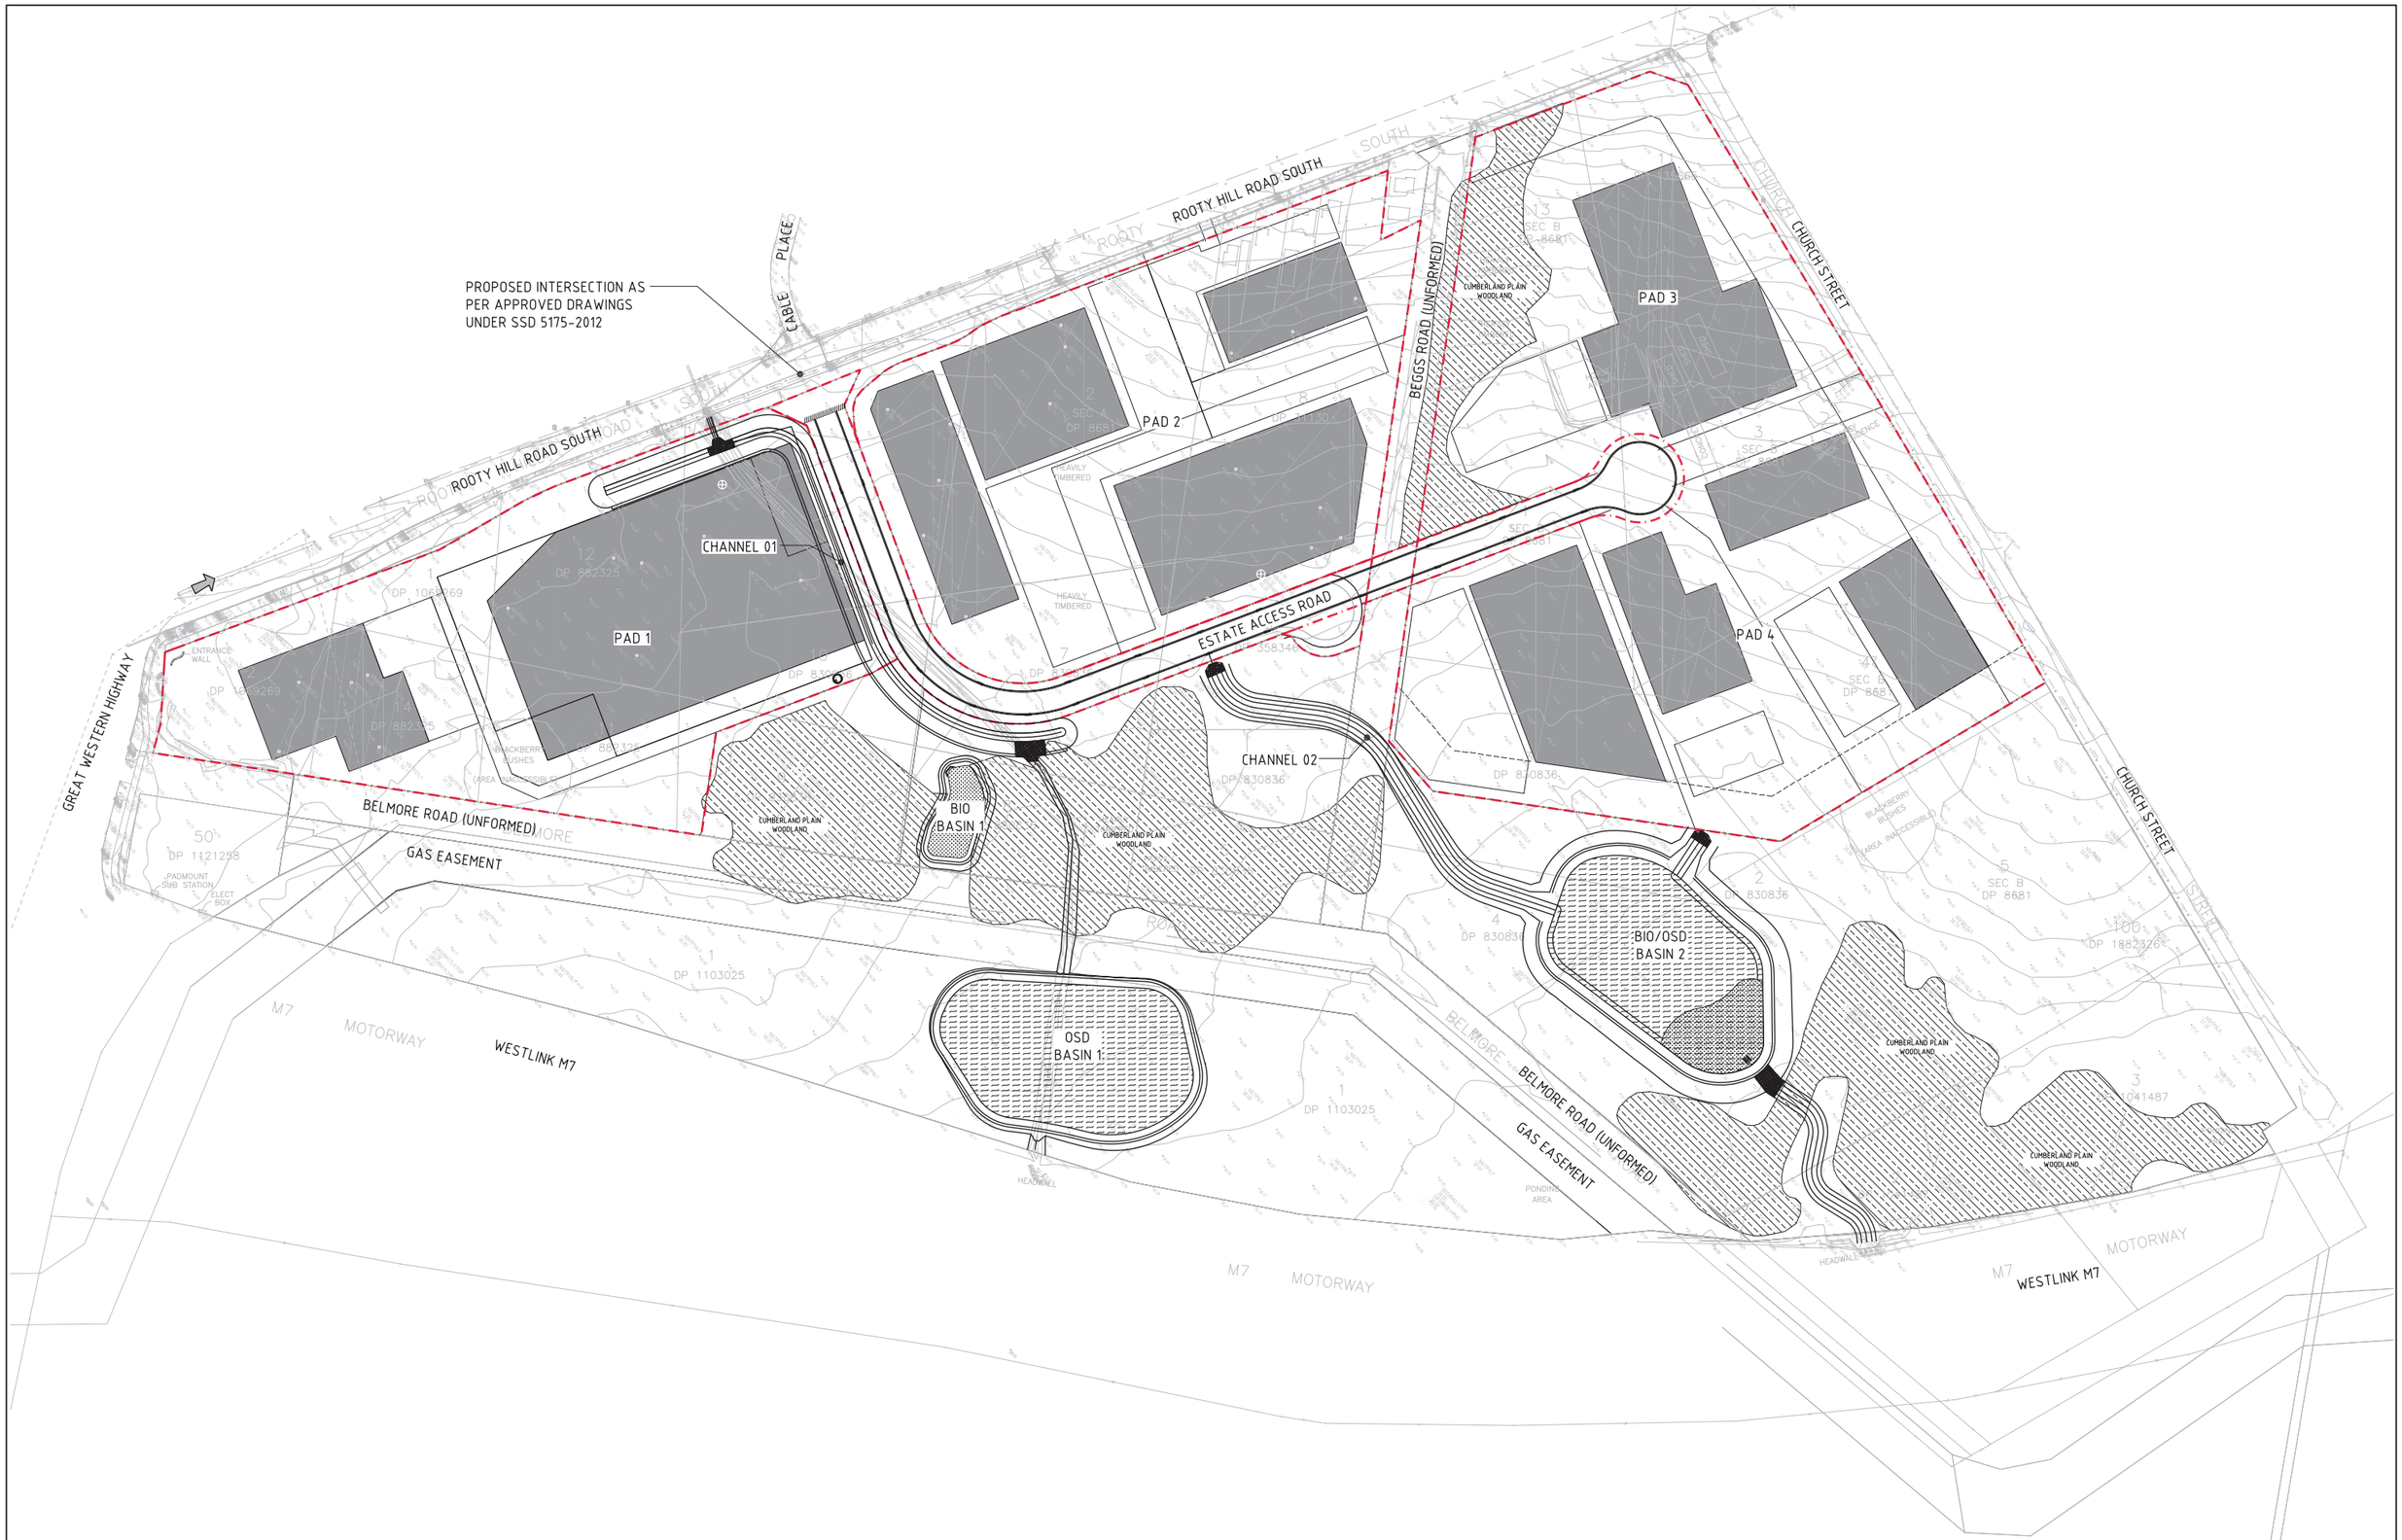

OVERALL SITE PLAN
SCALE 1:1000

10m 0 10 20 30 40 50 60 70 80 90 100m
SCALE 1:1000 AT A0 SIZE SHEET

FOR SECTION 96

AMENDMENTS	DATE	ISSUE
ISSUED FOR SECTION 96	21.07.15	B
FOR INFORMATION ONLY	30.03.15	A

AMENDMENTS DATE ISSUE | AMENDMENTS DATE ISSUE

ARCHITECT

CLIENT
NSW Government — Western Sydney Parklands Trust
WESTERN SYDNEY PARKLANDS TRUST
LEVEL 7, 10 VALENTINE AVE
PARRAMATTA NSW 2150

PROJECT
EASTERN CREEK BUSINESS HUB
WESTERN SYDNEY PARKLANDS

DESIGNED	DRAWN	DATE	CHECKED	SIZE	SCALE	CAD REF:
H.W.	X.C.	MAR 2015		A0		12693.00- DA15

Costin Roe Consulting Pty Ltd.
Consulting Engineers
Level 1, 8 Windmill Street
Walsh Bay, Sydney NSW 2000
Tel: (02) 8251-7700 Fax: (02) 8241-3731
email: mail@costinroe.com.au ©

CostinRoe Consulting
Value in Engineering and Management

DRAWING TITLE
OVERALL SITE PLAN

DRAWING No C012693.00-DA15
ISSUE B