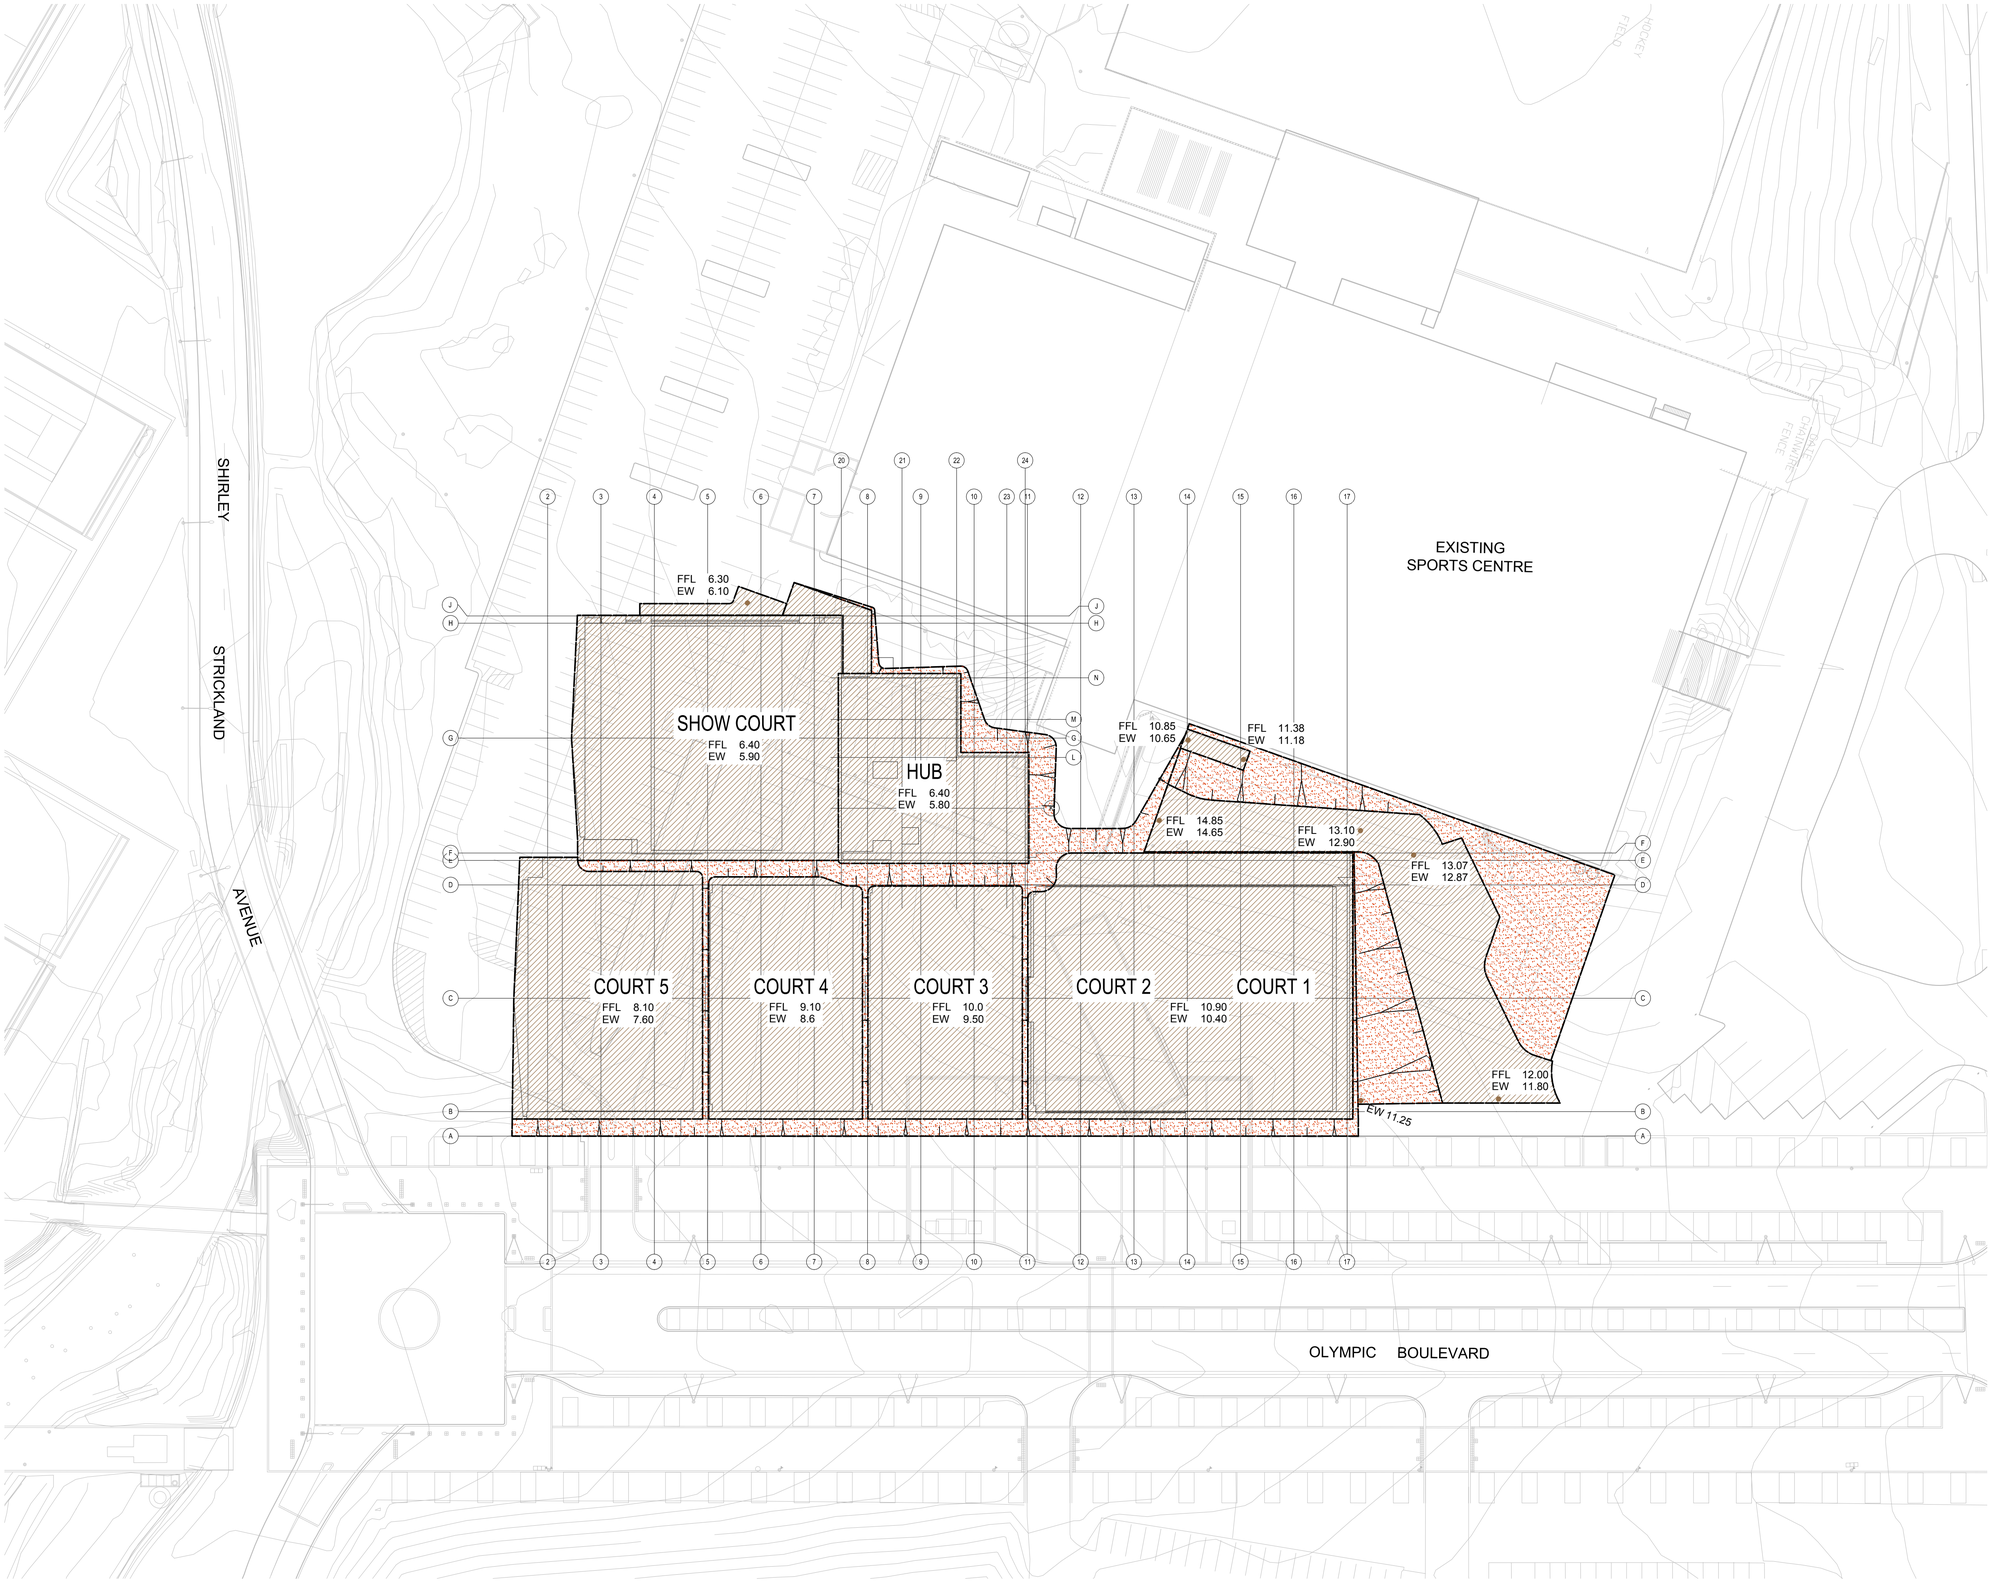


Status: PRELIMINARY

Discipline: CIVIL DESIGN

Print Date: 26/06/12

| Issue | Date | By | Chkd | Appd |
|---|---|---|---|---|
| A | 11/05/12 | AS | | |
| Preliminary Issue - For Discussion | | | | |
| B | 26/06/12 | DK | SAB | KS |
| Revised Preliminary Issue - For Discussion | | | | |

LEGEND:

- EARTHWORKS PAD AREA
- EARTHWORKS BATTER ZONE
- FFL 12.45 EW 11.95 — FINISHED FLOOR AND EARTHWORKS LEVELS (REFER TO NOTE 1.)

## NOTES

1. EARTHWORKS LEVELS HAVE ALLOWED FOR THE FOLLOWING SETDOWNS FROM FINISHED RL'S:
   - COURTS 500mm (70mm SPRUNG FLOOR, 430mm BASE COURSE AND STRUCTURAL SLAB).
   - HUB 600mm (450mm STRUCTURAL SLAB, 150mm BASE COURSE OR VOID FORMER).
   - EXTERNAL PAVING 200mm (60mm PAVER, 140mm BASE COURSE AND BLINDING SLAB).

| | |
|---|---|
| Architect / Landscape Architect: | Scott Carver Pty. Ltd.<br>Level 8, 71 Macquarie Street<br>Sydney NSW 2000 Australia<br>02 9957 3988 |
| Project Manager: | Crown Project Services Pty Ltd<br>Level 15, 3 Spring Street<br>Sydney NSW 2000 Australia<br>02 92524420 |
| Structural/ESD-Mechanical/Electrical/Civil/ Fire and Safety Engineer: | Arup Pty. Ltd.<br>Level 10, 201 Kent Street<br>Sydney NSW 2000 Australia<br>02 9320 9320 |
| Hydraulic Engineer: | LHO Group<br>Level 1, 25 Atchinson Street<br>St Leonards NSW 1590 Australia<br>02 9439 1422 |
| PCA Consultant: | Davis Langdon<br>Level 21, 420 George Street<br>Sydney NSW 2001 Australia<br>02 8934 2222 |
| Quantity Surveyor: | Rider Levett Bucknall<br>Level 5, 34 Charles St<br>Parramatta NSW 2150 Australia<br>02 9922 2277 |

Key Plan:




# BULK EARTHWORKS PLAN

ARUP

Arup, Level 10, 201 Kent Street
Sydney, NSW, 2000
Tel +61 (02) 9320 9320
Fax +61 (02) 9320 9321
www.arup.com

Project: Netball Central

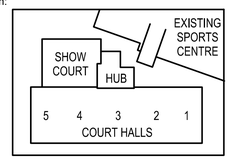Client: Netball NSW

Supported by the NSW GOVERNMENT

Funded by Communities NSW - Sport and Recreation
The views expressed herein do not necessarily reflect the views of Comunities NSW - Sport and Recreation

0 5 10 20 30 50m

Title: BULK EARTHWORKS PLAN

Project: 222450 | Discipline: CD | Dwg. No.: 010 | Issue: B