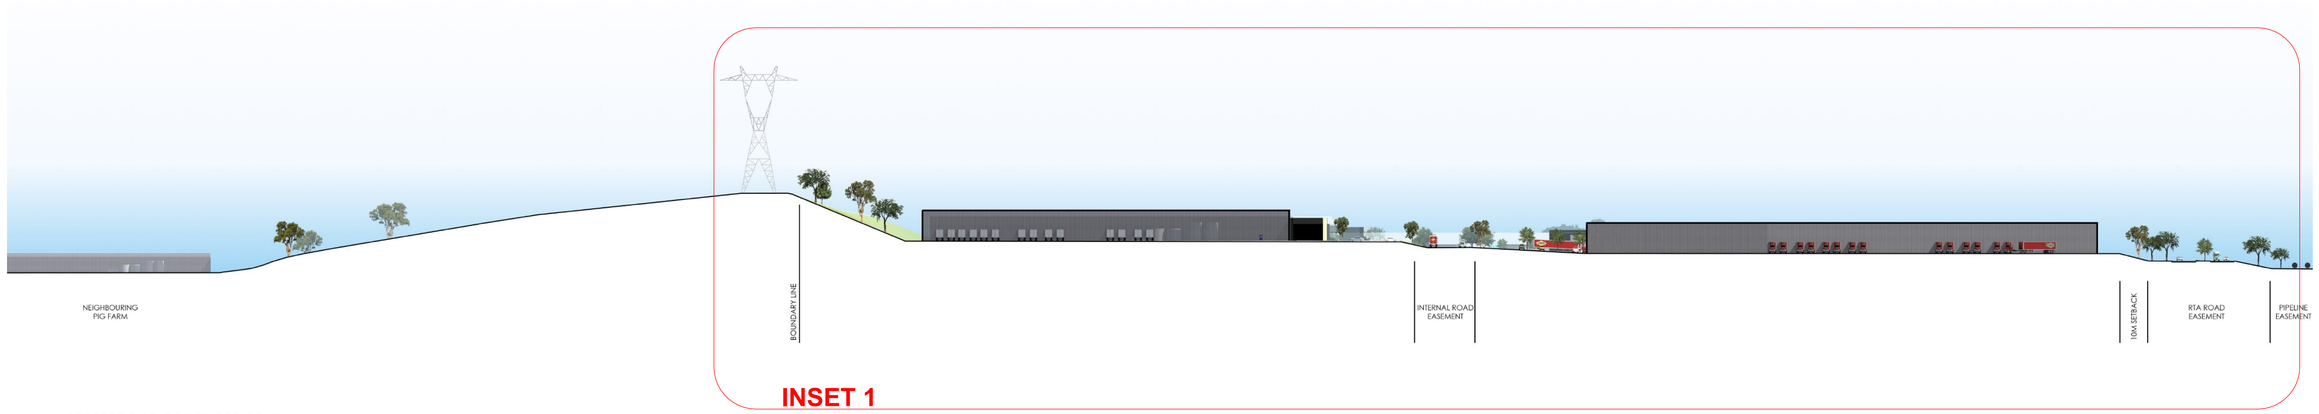

SITE SECTION THROUGH TOP OF HILL

Site Impact Section1.jpg
1:1000

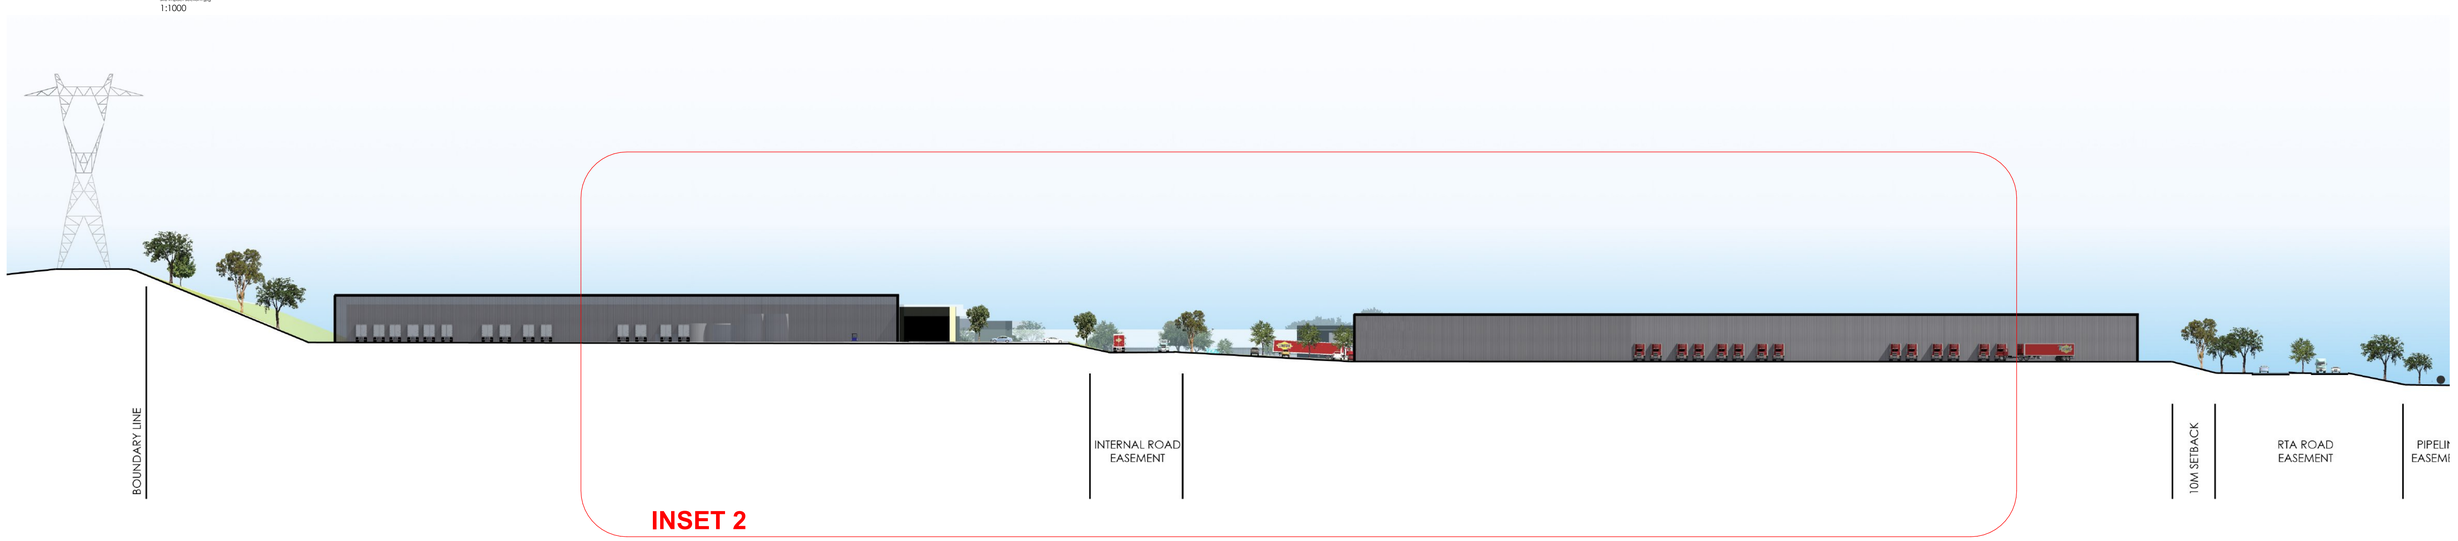

SITE SECTION THROUGH TOP OF HILL - INSET 1

Site Impact Section1.jpg
1:650

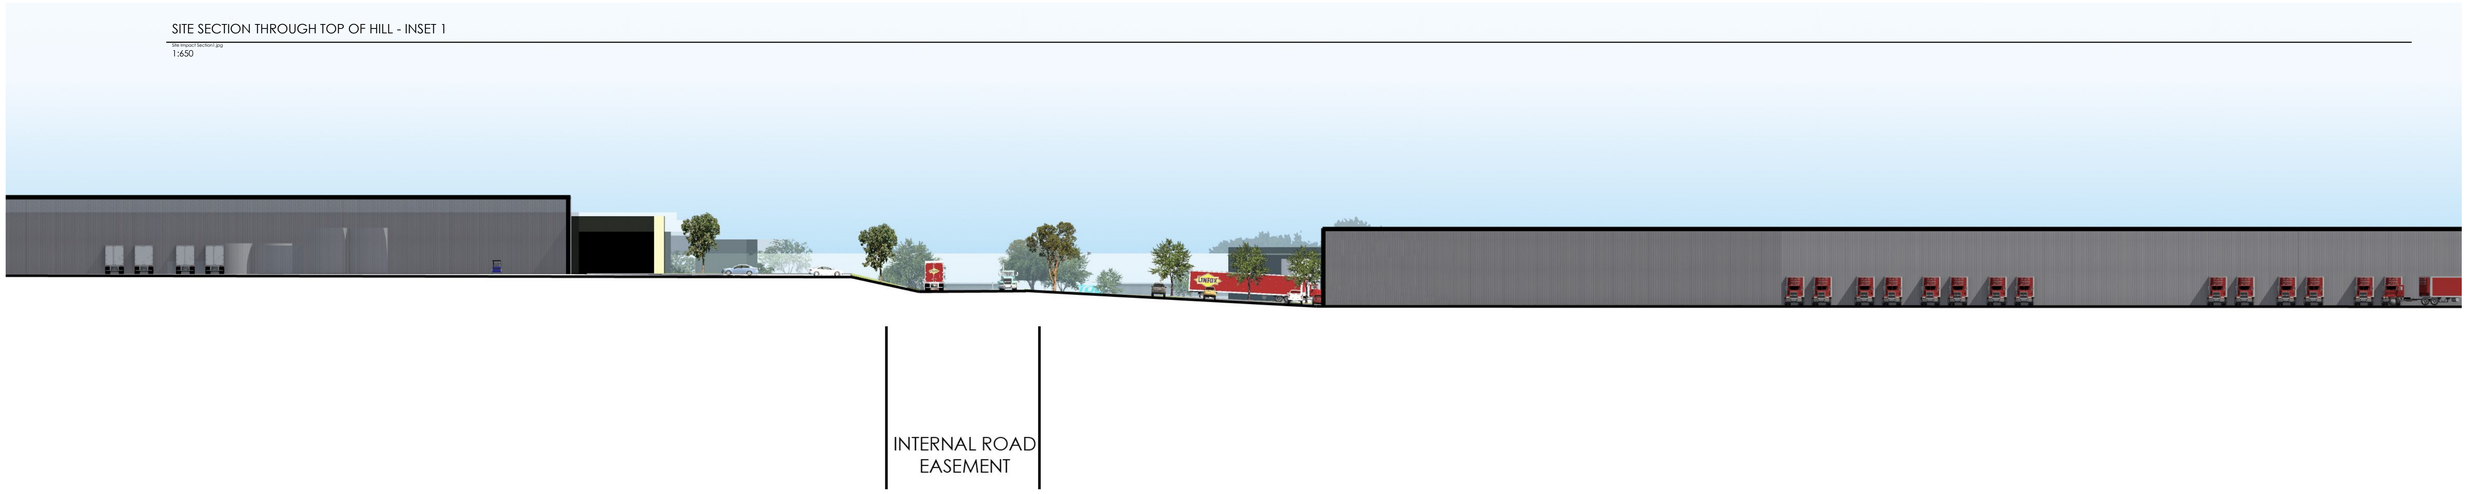

SITE SECTION THROUGH TOP OF HILL-INSET 2

Site Impact Section1.jpg
1:400

NOTES:
COPYRIGHT © ALL RIGHTS RESERVED. THIS DRAWING MAY NOT BE REPRODUCED OR TRANSMITTED IN ANY FORM OR BY ANY MEANS IN PART OR IN WHOLE WITHOUT PERMISSION OF MORRIS BRAY MARTIN OLLMANN PTY. LTD.

ALL LEVELS AND DIMENSIONS TO BE VERIFIED PRIOR TO COMMENCEMENT OF WORK.
USE FIGURED DIMENSIONS ONLY. DO NOT SCALE.

ALL WORK TO COMPLY WITH CURRENT REGULATIONS AND S.A.A. STANDARDS.

No.	Initial	DATE	REVISION / ISSUE DETAILS
C	MS	01.04.15	Approval
B	SdO	25.05.13	Information
A	SdO	22.05.13	Information

ARCHITECTS
MBMO
MORRIS BRAY MARTIN OLLMANN
188 Willoughby Rd
Crows Nest NSW 2065 Australia
ABN 90 150 671 051
t +61 2 9439 6622
info@mbmo.com.au
www.mbmo.com.au
NSW Architects Registration Board Nominated Architects: Terry Morris 3354 Garry Bray 3555

CLIENT
GAZCORP PTY LTD

STREET ADDRESS
SUBURB STATE AND POSTCODE

phone : (02) 0000 0000
fax : (02) 0000 0000
email: email address

PROJECT:
MOMENTUM M7
813-913 WALLGROVE ROAD
EASTERN CREEK NSW

DRAWING TITLE:
SITE SECTION 1

SCALE:		DATE:	DRAWN BY:	QA:
1:1000	@A1	1/04/2015	SdO	MS

JOB No:	DRAWING NUMBER:	ISSUE:
12026	DA-003	C

I:\2026 DA 1 Wallgrove Road.pln