WOLLONGONG CITY COUNCIL
INTEGRATED DEVELOPMENT CONSENT
This is the plan/document referred to in Consent D. 2009/1153/D
Dated: 7/5/15

ALUMINIUM SLIDING WINDOWS & DOORS

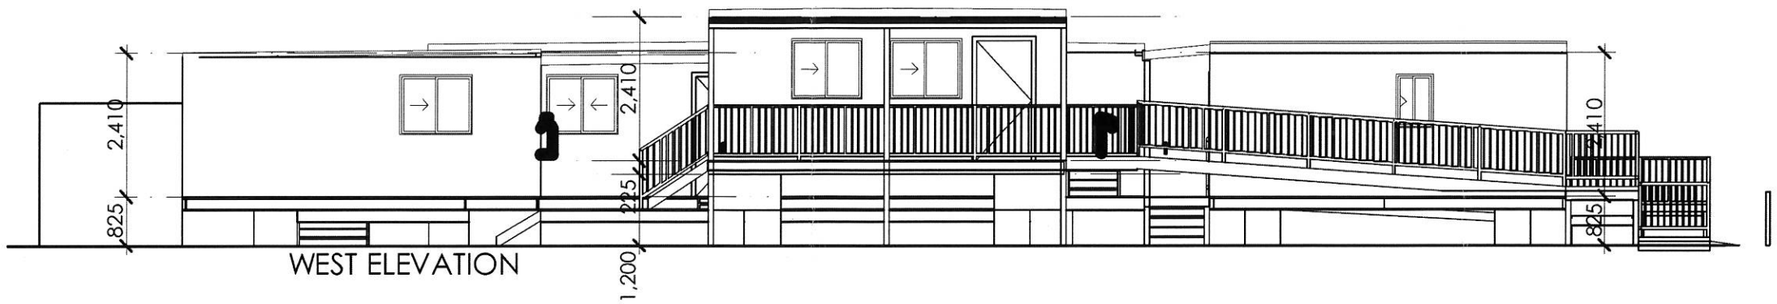

WEST ELEVATION

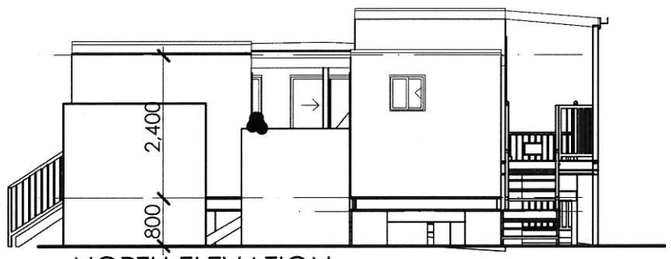

NORTH ELEVATION

SOUTH ELEVATION

bollard to shared space

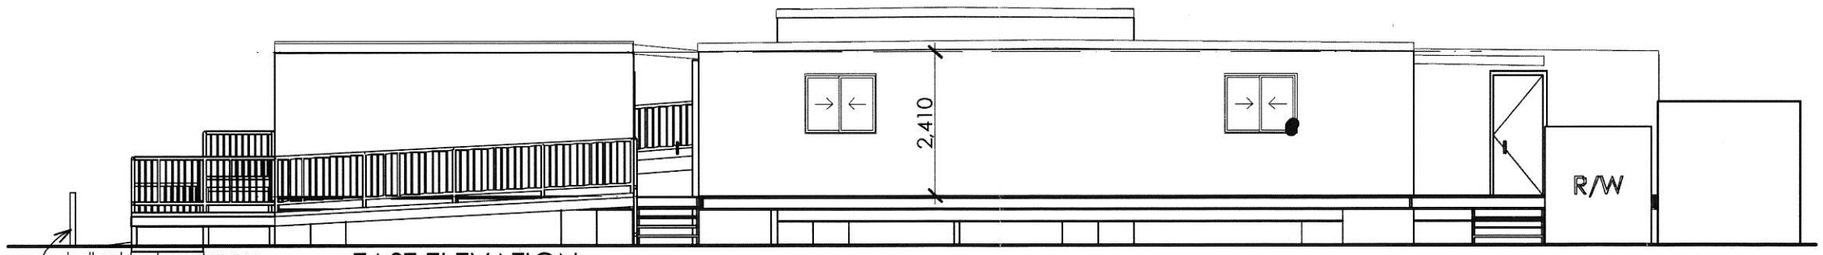

bollard to shared space

EAST ELEVATION

Figured dimensions to be used in preference to scaling this drawing.
Do not assume - if in doubt ASK.

Admin Elevations

Plot Date
Tue 14 Apr 2015

D J LITTLE
BUILDING DESIGNER
Phone: (0412) 896-330
36 RAMAH AVENUE
MOUNT PLEASANT 2519
Fax: 8704 8161
mail: david@djdesign.com.au
ABN 39 795 028 231

D•E•S•I•G•N

Date : 04/04/13		Drawn : DJ
E	10/04/15	Disabled access & BCA
D	08/03/15	Additional details added
C	29/08/14	WC facilities to building D
B	08/07/14	All building plans shown
A	08/07/14	Site & Location plan adjusted
Rev.No.	Date	Amendment

Copyright. ©
This plan is the property of DJ Design and may not be used in whole or part.
Legal action will be taken against any person who infringes the copyright.

Proposed Recycling Ctr.
Lot 10, No. 50
Wyllie Road
Kembla Grange

Client : BiCorp P/L
Scale :
Design : DA-2009-1153
Job No. 21304
Sheet 5 of 11

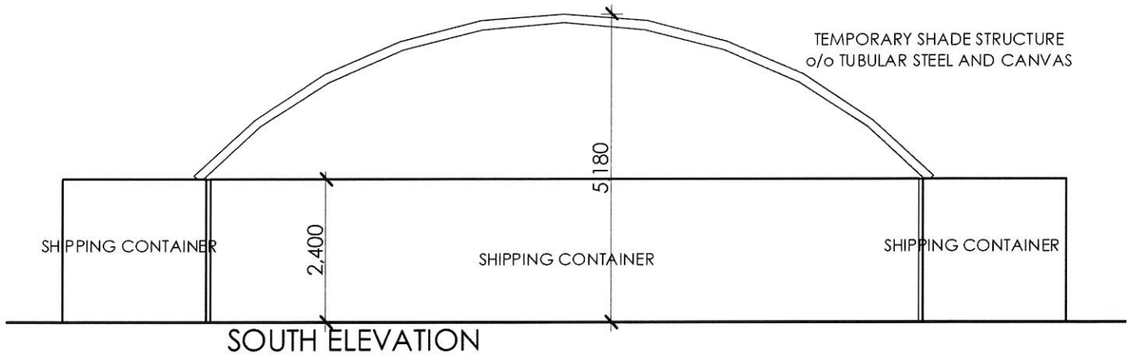

SOUTH ELEVATION

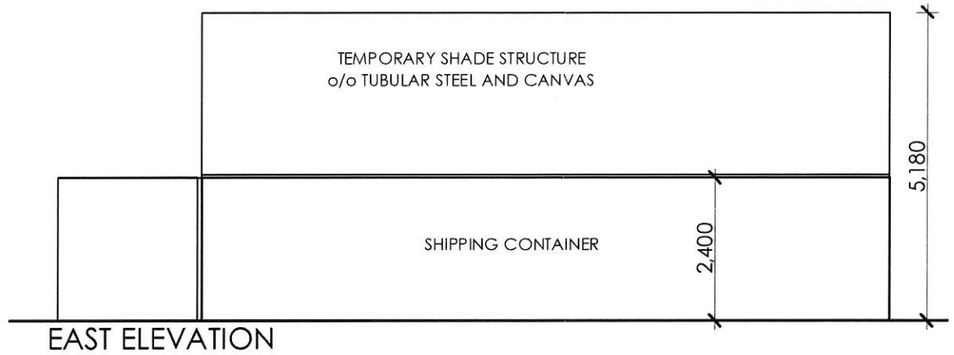

EAST ELEVATION

WOLLONGONG CITY COUNCIL
INTEGRATED DEVELOPMENT CONSENT
This is the plan/document referred to in Consent D. 2009/1153/D
Dated: 7/5/15

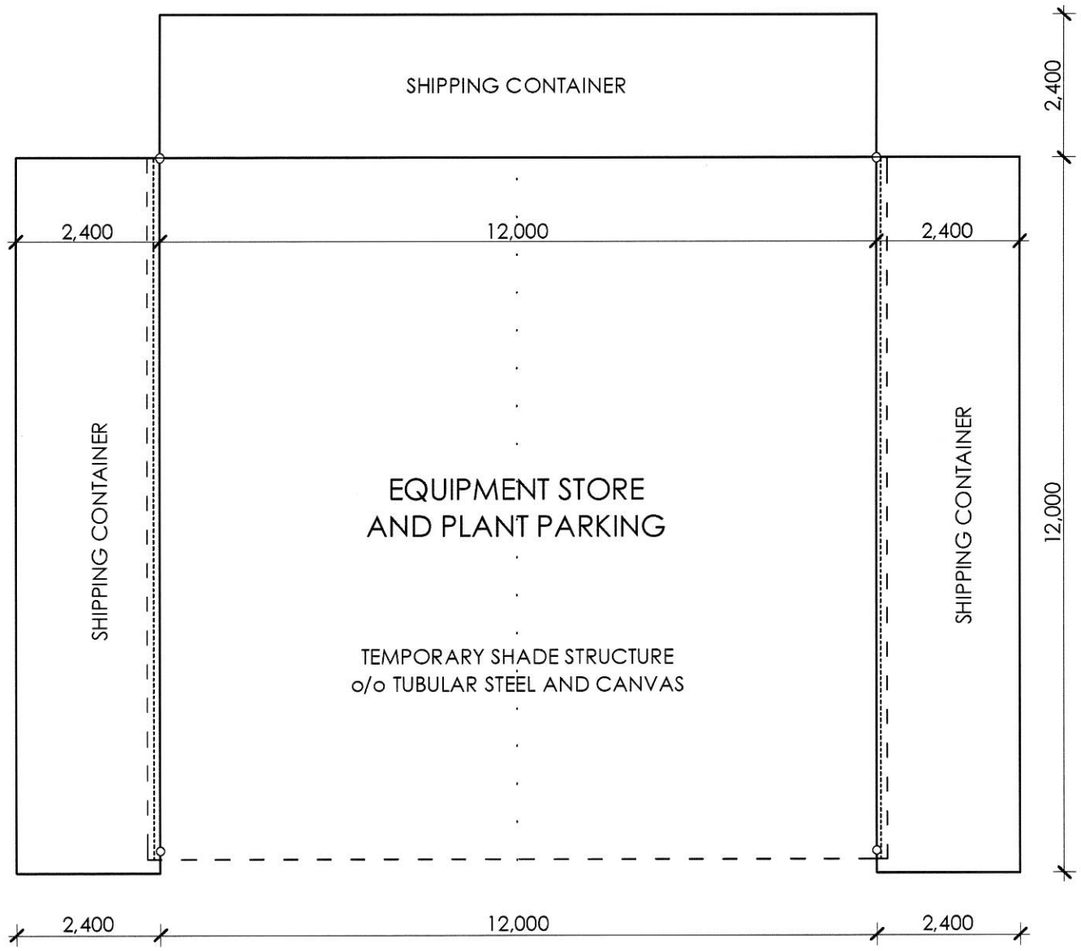

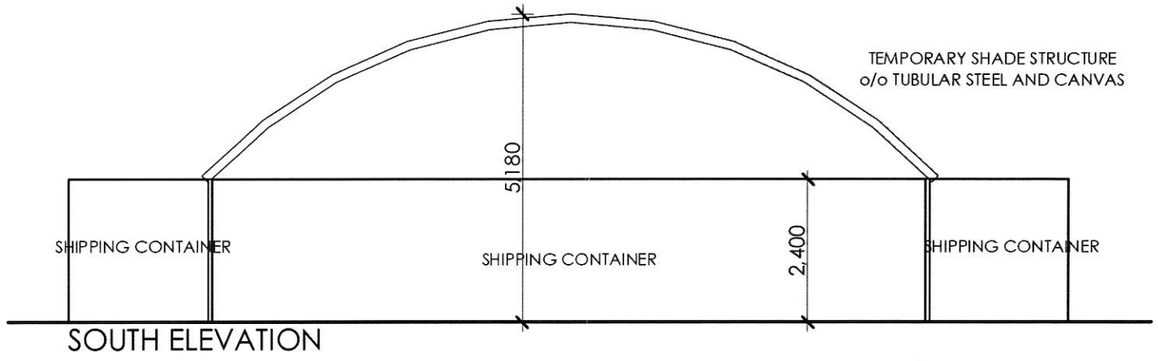

SOUTH ELEVATION

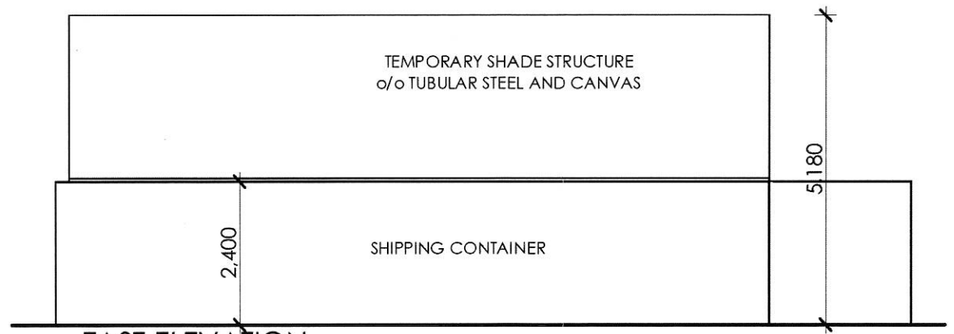

EAST ELEVATION

Figured dimensions to be used in preference to scaling this drawing.
Do not assume - if in doubt ASK.

Equipment store

Plot Date
Tue 14 Apr 2015

D J LITTLE
BUILDING
DESIGNER
Phone: (0412) 896-330
36 RAMAH AVENUE
MOUNT PLEASANT 2519
Fax: 8704 8161
mail: david@djdesign.com.au
ABN 39 795 028 231

D•E•S•I•G•N

Date : 04/04/13		Drawn : DJ
E	10/04/15	Disabled access & BCA
D	08/03/15	Additional details added
C	29/08/14	WC facilities to building D
B	08/07/14	All building plans shown
A	08/07/14	Site & Location plan adjusted
Rev.No.	Date	Amendment

Copyright. ©
This plan is the property of DJ Design and may not be used in whole or part.
Legal action will be taken against any person who infringes the copyright.

Proposed Recycling Ctr.
Lot 10, No. 50
Wyllie Road
Kembla Grange

Client : BiCorp P/L
Scale :
Design : DA-2009-1153
Job No. 21304
Sheet 6 of 11

WOLLONGONG CITY COUNCIL
INTEGRATED DEVELOPMENT CONSENT
This is the plan/document referred to in Consent D. 2009/1153/D
Dated: 7/5/15

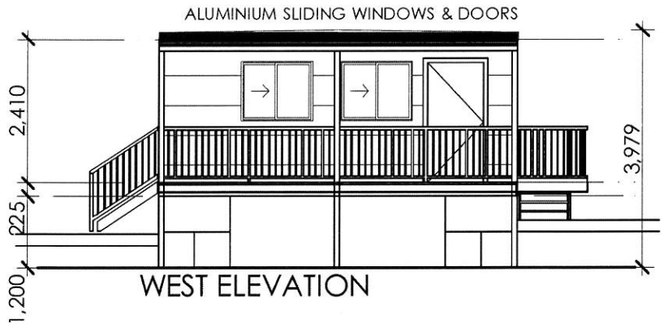

WEST ELEVATION

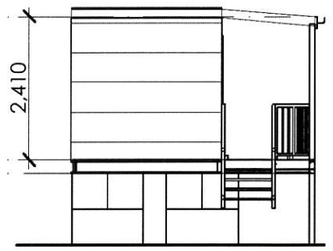

NORTH ELEVATION

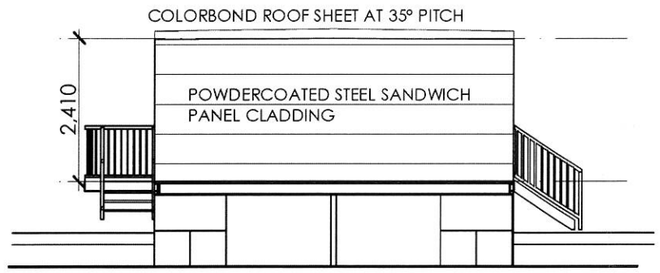

EAST ELEVATION

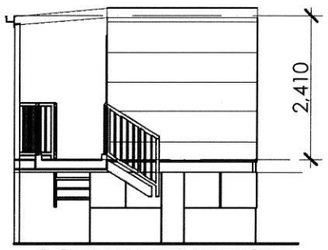

SOUTH ELEVATION

East E-02

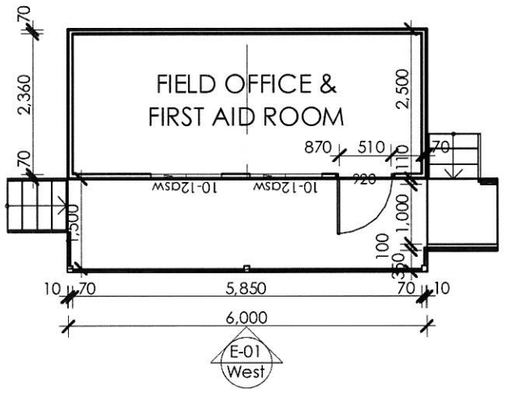

Areas	m²
Office :	15.15 m²
Verandah :	5.35 m²
	0.00 m²
	0.00 m²
	0.00 m²
	0.00 m²
Total :	20.49 m²

PREFABRICATED TRANSPORTABLE BUILDING MANUFACTURED FROM THE FOLLOWING:

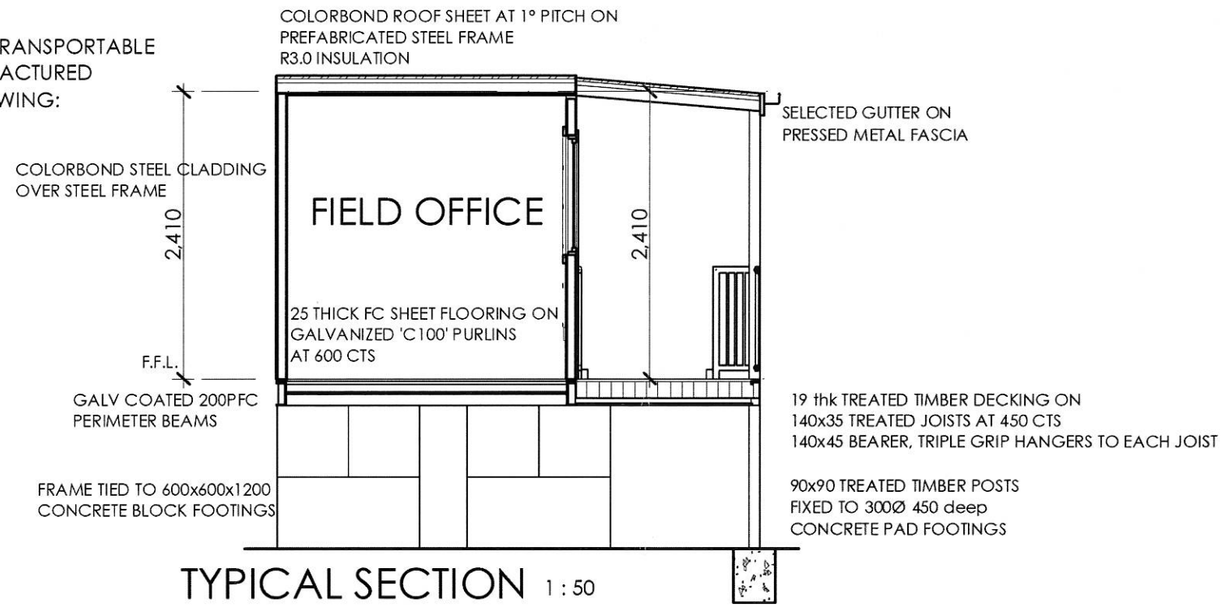

TYPICAL SECTION 1 : 50

Figured dimensions to be used in preference to scaling this drawing.
Do not assume - if in doubt ASK.

Building A

Plot Date
Tue 14 Apr 2015

D J LITTLE
BUILDING
DESIGNER
Phone: (0412) 896-330
36 RAMAH AVENUE
MOUNT PLEASANT 2519
Fax: 8704 8161
mail: david@djdesign.com.au
ABN 39 795 028 231

D•E•S•I•G•N

Date : 04/04/13		Drawn : DJ
E	10/04/15	Disabled access & BCA
D	08/03/15	Additional details added
C	29/08/14	WC facilities to building D
B	08/07/14	All building plans shown
A	08/07/14	Site & Location plan adjusted
Rev.No.	Date	Amendment

Copyright. ©
This plan is the property of DJ Design and may not be used in whole or part.
Legal action will be taken against any person who infringes the copyright.

Proposed Recycling Ctr.
Lot 10, No. 50
Wyllie Road
Kembla Grange

Client : BiCorp P/L
Scale :
Design : DA-2009-1153
Job No. 21304
Sheet 7 of 11

WOLLONGONG CITY COUNCIL
INTEGRATED DEVELOPMENT CONSENT
This is the plan/document referred to in Consent D 2009/1153/D
Dated: 7/5/15

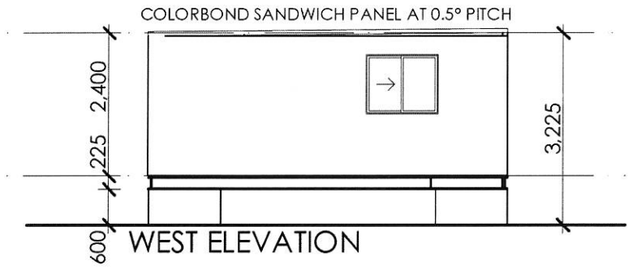

WEST ELEVATION

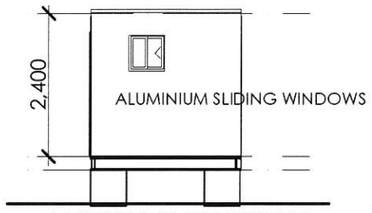

NORTH ELEVATION

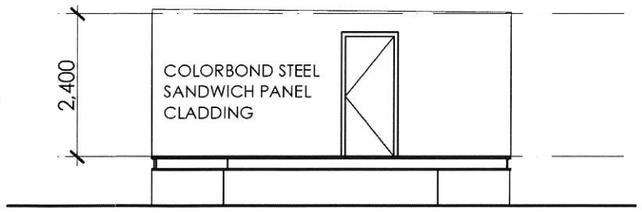

EAST ELEVATION

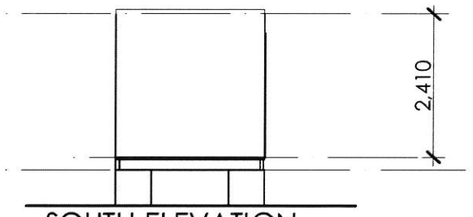

SOUTH ELEVATION

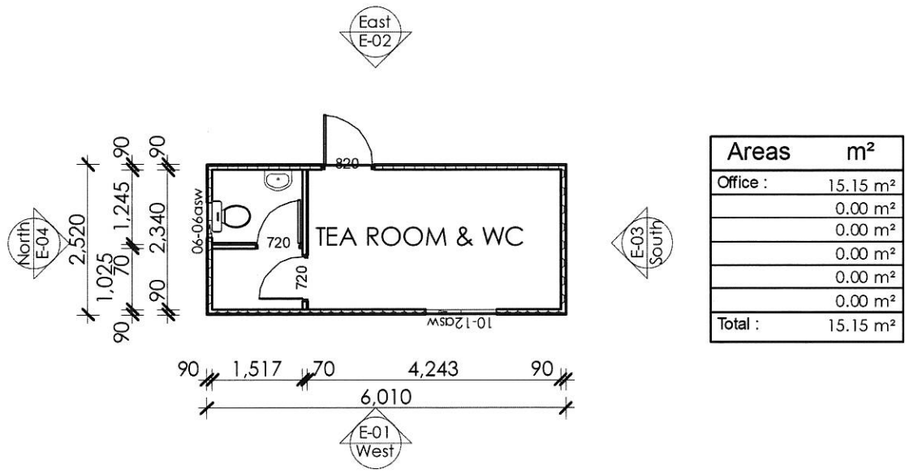

Areas	m²
Office :	15.15 m²
	0.00 m²
	0.00 m²
	0.00 m²
	0.00 m²
	0.00 m²
Total :	15.15 m²

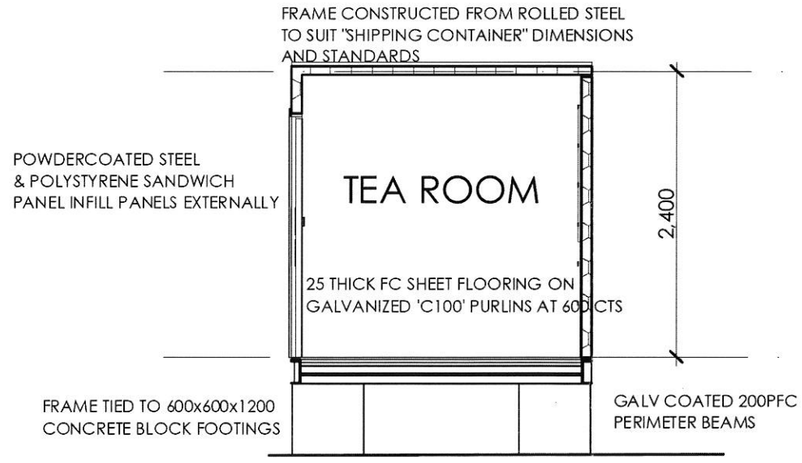

TYPICAL SECTION 1 : 50

Figured dimensions to be used in preference to scaling this drawing.
Do not assume - if in doubt ASK.

Building B

Plot Date
Tue 14 Apr 2015

D J LITTLE
BUILDING
DESIGNER
Phone: (0412) 896-330
36 RAMAH AVENUE
MOUNT PLEASANT 2519
Fax: 8704 8161
mail: david@djdesign.com.au
ABN 39 795 028 231

D•E•S•I•G•N

Rev.No.	Date	Amendment
E	10/04/15	Disabled access & BCA
D	08/03/15	Additional details added
C	29/08/14	WC facilities to building D
B	08/07/14	All building plans shown
A	08/07/14	Site & Location plan adjusted

Date : 04/04/13
Drawn : DJ

Copyright. ©
This plan is the property of DJ Design and may not be used in whole or part.
Legal action will be taken against any person who infringes the copyright.

Proposed Recycling Ctr.
Lot 10, No. 50
Wyllie Road
Kembla Grange

Client : BiCorp P/L
Scale :
Design : DA-2009-1153
Job No. 21304
Sheet 8 of 11

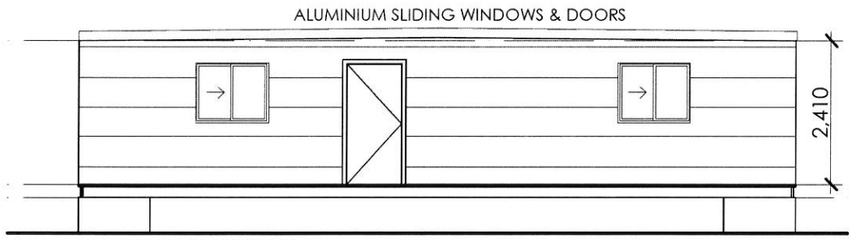

WEST ELEVATION

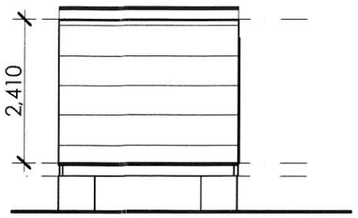

NORTH ELEVATION

WOLLONGONG CITY COUNCIL
INTEGRATED DEVELOPMENT CONSENT
This is the plan/document referred to in Consent D 2009/1153/D
Dated: 7/5/15

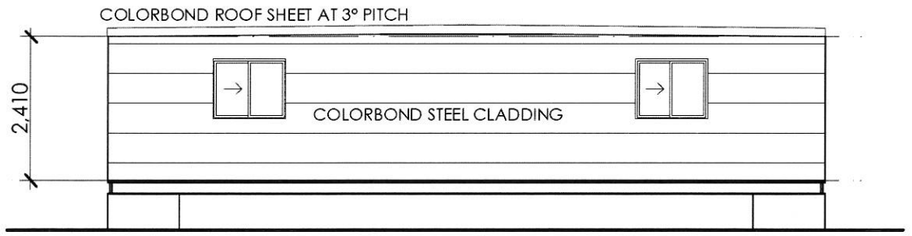

EAST ELEVATION

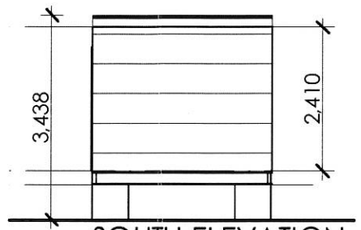

SOUTH ELEVATION

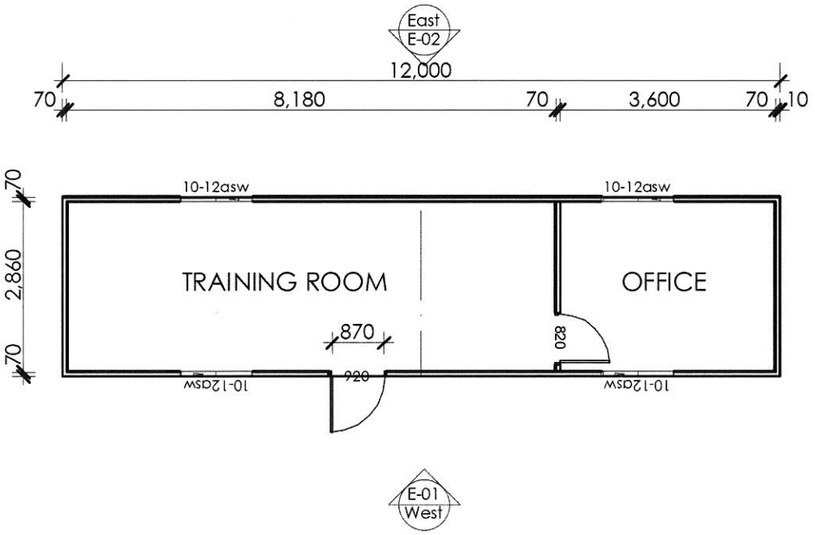

Areas	m²
Office :	36.27 m²
	0.00 m²
	0.00 m²
	0.00 m²
	0.00 m²
	0.00 m²
Total :	36.27 m²

PREFABRICATED TRANSPORTABLE BUILDING MANUFACTURED FROM THE FOLLOWING:

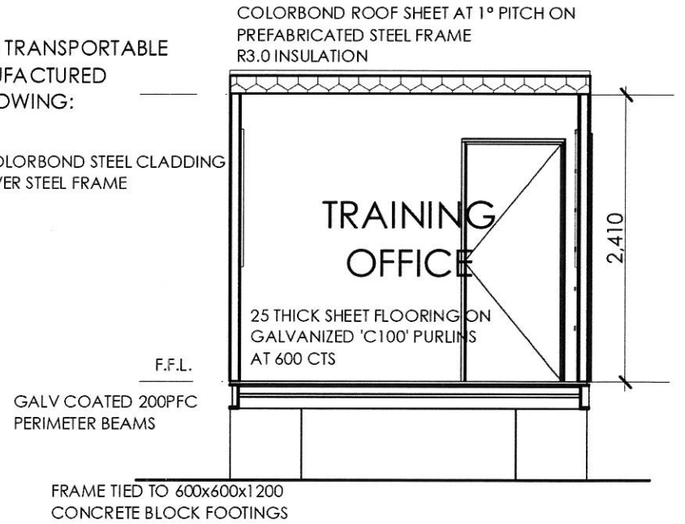

TYPICAL SECTION 1 : 50

Figured dimensions to be used in preference to scaling this drawing.
Do not assume - if in doubt ASK.

Building C

Plot Date
Tue 14 Apr 2015

D J LITTLE
BUILDING
DESIGNER
Phone: (0412) 896-330
36 RAMAH AVENUE
MOUNT PLEASANT 2519
Fax: 8704 8161
mail: david@djdesign.com.au
ABN 39 795 028 231

Rev.No.	Date	Amendment
E	10/04/15	Disabled access & BCA
D	08/03/15	Additional details added
C	29/08/14	WC facilities to building D
B	08/07/14	All building plans shown
A	08/07/14	Site & Location plan adjusted

Date : 04/04/13
Drawn : DJ

Copyright. ©
This plan is the property of DJ Design and may not be used in whole or part.
Legal action will be taken against any person who infringes the copyright.

Proposed Recycling Ctr.
Lot 10, No. 50
Wyllie Road
Kembla Grange

Client : BiCorp P/L
Scale :
Design : DA-2009-1153
Job No. 21304
Sheet 9 of 11

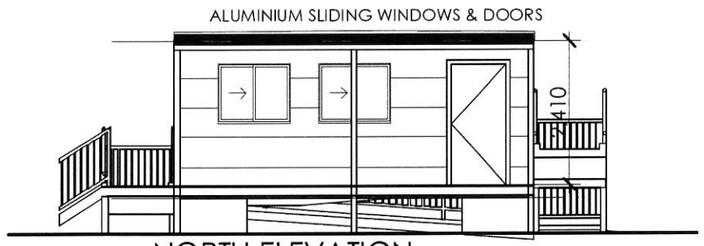

NORTH ELEVATION

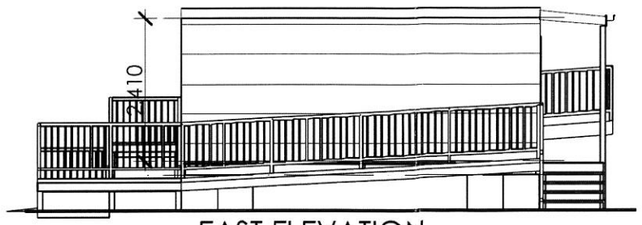

EAST ELEVATION

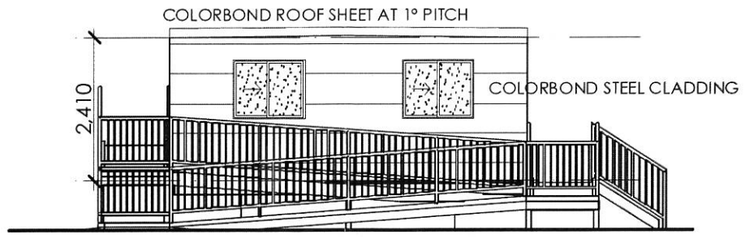

SOUTH ELEVATION

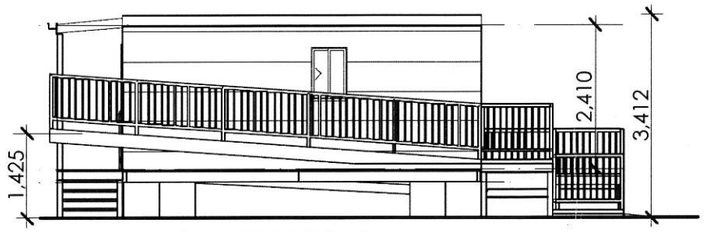

WEST ELEVATION

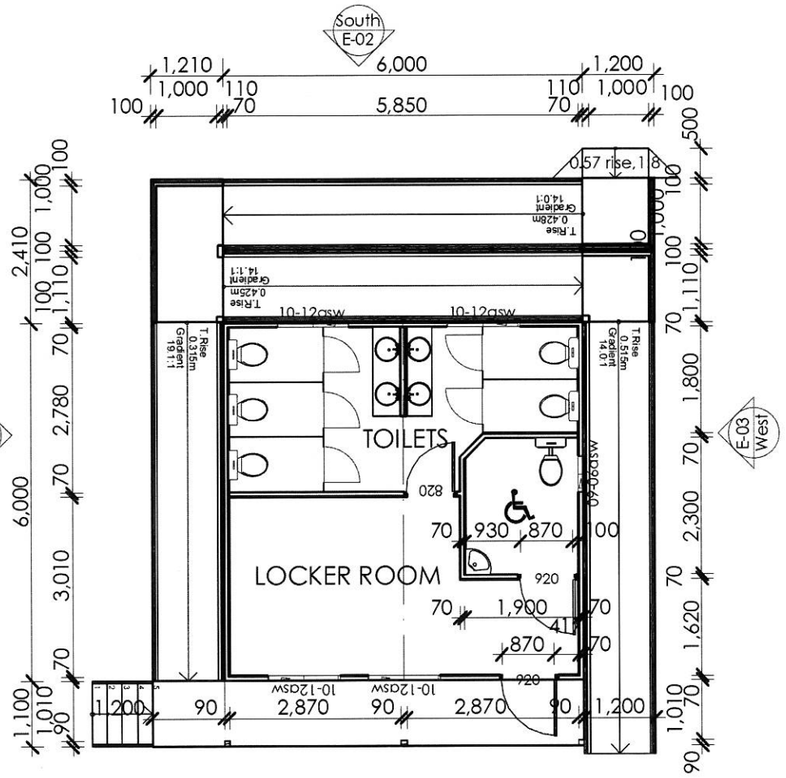

Areas	m²
Office :	36.18 m²
	0.00 m²
	0.00 m²
	0.00 m²
	0.00 m²
	0.00 m²
Total :	36.18 m²

PREFABRICATED TRANSPORTABLE BUILDING MANUFACTURED FROM THE FOLLOWING:

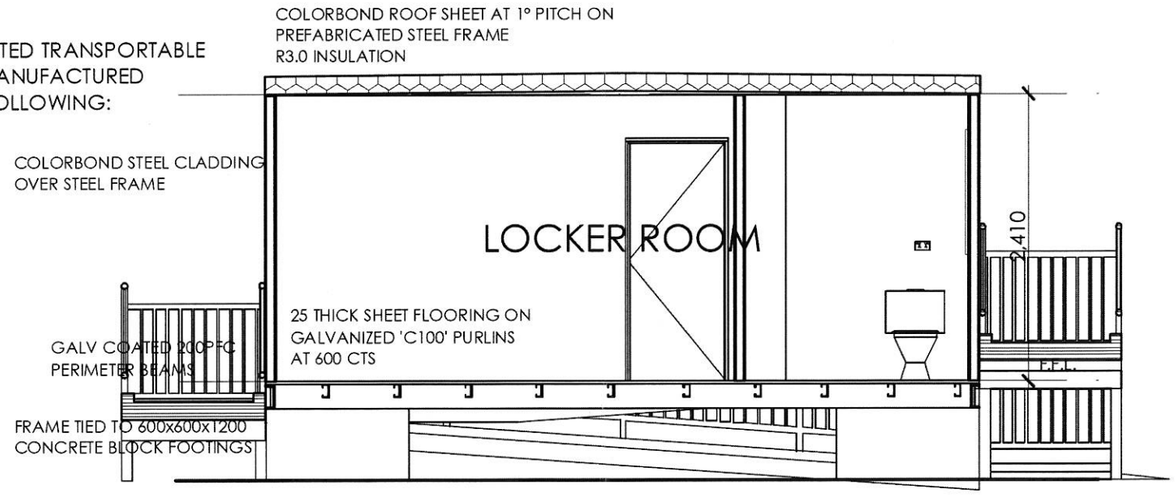

TYPICAL SECTION 1 : 50

WOLLONGONG CITY COUNCIL
INTEGRATED DEVELOPMENT CONSENT
This is the plan/document referred to in Consent D... 2009/1153/D
Dated: 7/5/15

Figured dimensions to be used in preference to scaling this drawing.
Do not assume - if in doubt ASK.

Building D

Plot Date
Tue 14 Apr 2015

D J LITTLE
BUILDING DESIGNER
Phone: (0412) 896-330
36 RAMAH AVENUE
MOUNT PLEASANT 2519
Fax: 8704 8161
mail: david@djdesign.com.au
ABN 39 795 028 231

D•E•S•I•G•N

Date : 04/04/13		Drawn : DJ
E	10/04/15	Disabled access & BCA
D	08/03/15	Additional details added
C	29/08/14	WC facilities to building D
B	08/07/14	All building plans shown
A	08/07/14	Site & Location plan adjusted
Rev.No.	Date	Amendment

Copyright. ©
This plan is the property of DJ Design and may not be used in whole or part.
Legal action will be taken against any person who infringes the copyright.

Proposed Recycling Ctr.
Lot 10, No. 50
Wyllie Road
Kembla Grange

Client : BiCorp P/L
Scale :
Design : DA-2009-1153
Job No. 21304
Sheet 10 of 11