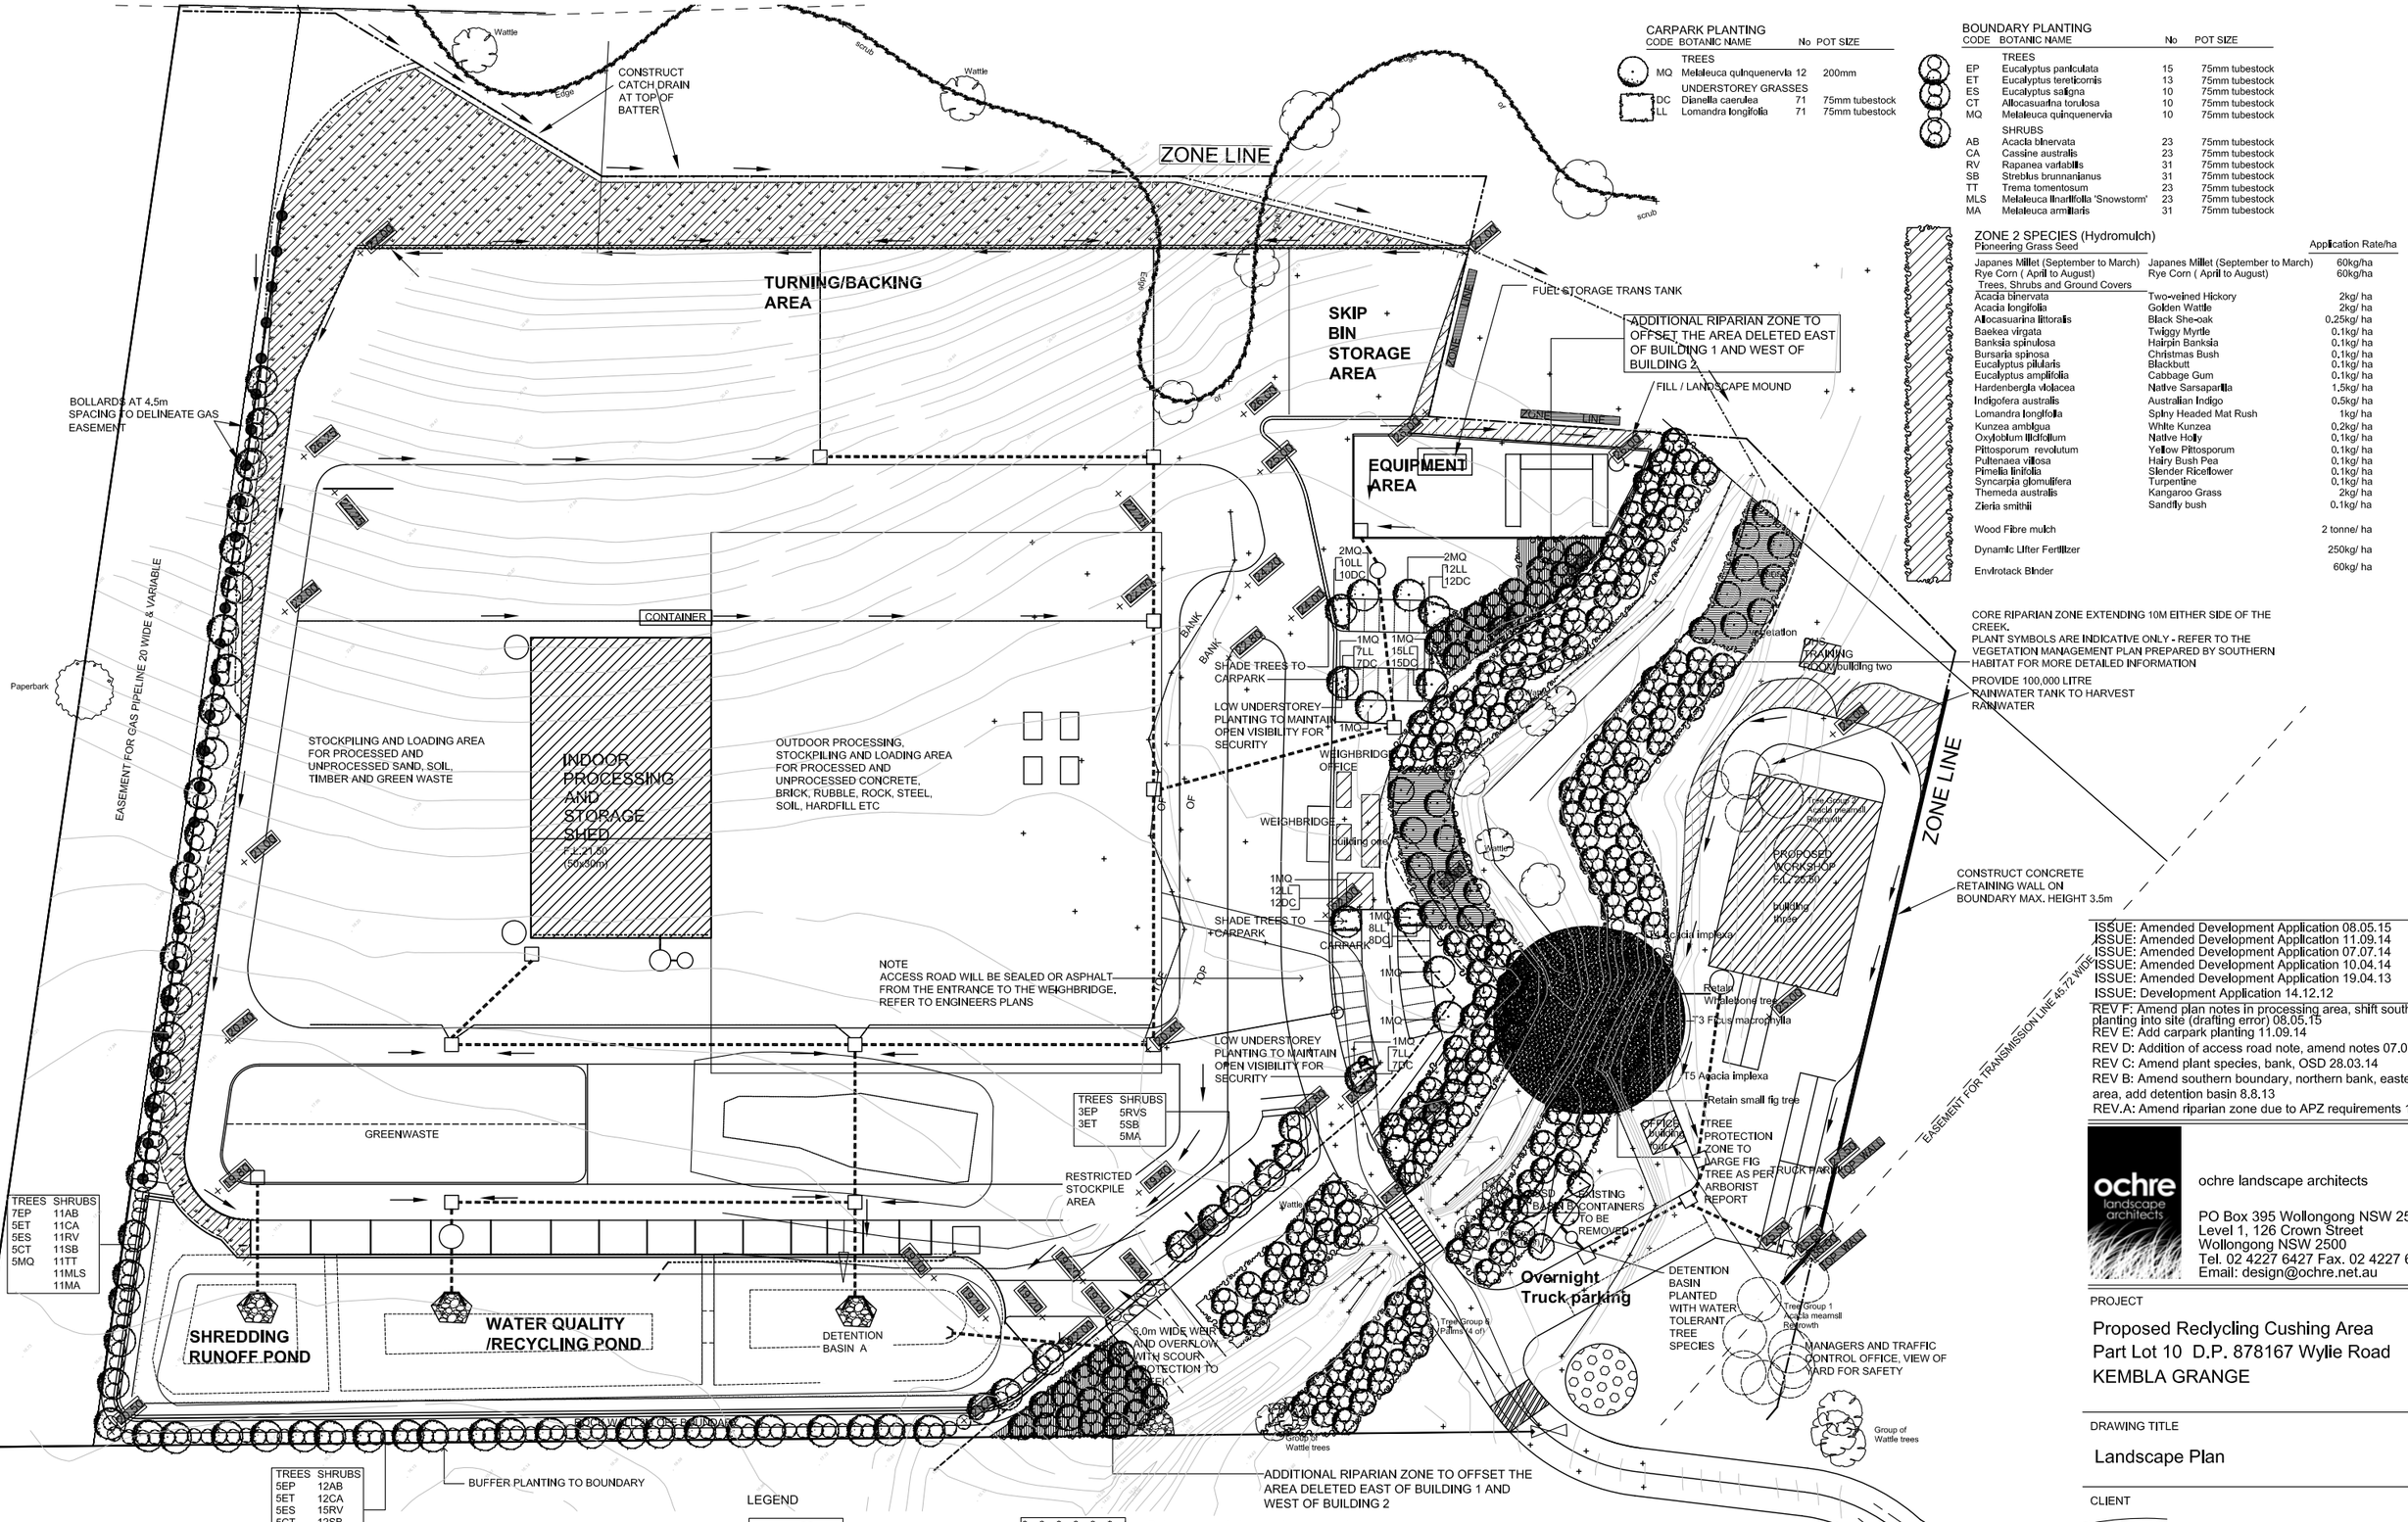

CARPARK PLANTING

CODE	BOTANIC NAME	No	POT SIZE
	TREES		
MQ	Melaleuca quinquenervia	12	200mm
	UNDERSTOREY GRASSES		
DC	Dianella caerulea	71	75mm tubestock
LL	Lomandra longifolia	71	75mm tubestock

BOUNDARY PLANTING

CODE	BOTANIC NAME	No	POT SIZE
	TREES		
EP	Eucalyptus paniculata	15	75mm tubestock
ET	Eucalyptus tereticornis	13	75mm tubestock
ES	Eucalyptus saligna	10	75mm tubestock
CT	Allocasuarina torulosa	10	75mm tubestock
MQ	Melaleuca quinquenervia	10	75mm tubestock
	SHRUBS		
AB	Acacia binervata	23	75mm tubestock
CA	Cassine australis	23	75mm tubestock
RV	Rapanea variabilis	31	75mm tubestock
SB	Streblus brunnianianus	31	75mm tubestock
TT	Trema tomentosum	23	75mm tubestock
MLS	Melaleuca linariifolia 'Snowstorm'	23	75mm tubestock
MA	Melaleuca armillaris	31	75mm tubestock

ZONE 2 SPECIES (Hydromulch)

Pioneering Grass Seed		Application Rate/ha
Japanes Millet (September to March)	Japanes Millet (September to March)	60kg/ha
Rye Corn (April to August)	Rye Corn (April to August)	60kg/ha
Trees, Shrubs and Ground Covers		
Acacia binervata	Two-veined Hickory	2kg/ ha
Acacia longifolia	Golden Wattle	2kg/ ha
Allocasuarina littoralis	Black She-oak	0.25kg/ ha
Baekea virgata	Twiggy Myrtle	0.1kg/ ha
Banksia spinulosa	Hairpin Banksia	0.1kg/ ha
Bursaria spinosa	Christmas Bush	0.1kg/ ha
Eucalyptus pilularis	Blackbutt	0.1kg/ ha
Eucalyptus amplifolia	Cabbage Gum	0.1kg/ ha
Hardenbergia violacea	Native Sarsaparilla	1.5kg/ ha
Indigofera australis	Australian Indigo	0.5kg/ ha
Lomandra longifolia	Spiny Headed Mat Rush	1kg/ ha
Kunzea ambigua	White Kunzea	0.2kg/ ha
Oxylobium lindleyanum	Native Holly	0.1kg/ ha
Pittosporum revolutum	Yellow Pittosporum	0.1kg/ ha
Pultenaea villosa	Hairy Bush Pea	0.1kg/ ha
Pimelia linifolia	Slender Riceflower	0.1kg/ ha
Syncarpia glomulifera	Turpentine	0.1kg/ ha
Themeda australis	Kangaroo Grass	2kg/ ha
Zieria smithii	Sandfly bush	0.1kg/ ha
Wood Fibre mulch		2 tonne/ ha
Dynamic Lifter Ferdilizer		250kg/ ha
Envirotack Binder		60kg/ ha

LEGEND

- T1 — Existing trees to be retained
- T1 — Existing trees to be removed
- Edge of Vegetation
- Strip grass and place under proposed fill material for mounds. Strip topsoil and stockpile.
- Spread topsoil over prepared ground and embankments from stockpile and hyromulch. Refer to Zone 2 Species List
- Proposed tree and shrub planting within riparian zone. As per 1157-LC01 (approved)
- Proposed tree and shrub buffer planting to boundaries Refer to plant schedule
- Asset protection zone limits planting to scattered trees and ground cover planting only to suppress weed growth
- Proposed additional riparian planting to offset that deleted due to asset protection zones : 506m2

TREE PROTECTION

1 **FENCING:** Where existing trees are to be retained, Install tree protection fencing as detailed prior to any construction works commencing on site, Protection fencing shall remain until all works have been completed and shall be maintained throughout the construction works to prevent any access within the tree protection area. The area within the protective fencing shall be kept clear of all building materials and machinery. No washing of equipment or the disposal of cement slurry shall occur within the drip line of trees to be retained on the site or adjacent properties. Site offices shall be located outside the canopy of any existing trees to be retained

2 **MULCHING:** Tree protection zones shall be mulched with a minimum 75mm thick, 100% recycled hardwood chip or leaf litter mulch

3 **IRRIGATION:** Tree protection Zones shall be regularly watered

NOTE
REFERENCE SHOULD BE MADE TO THE VMP PREPARED BY SOUTHERN HABITAT FOR DETAILED INFORMATION ON THE INSTALLATION OF THE RIPARIAN CORRIDOR

NOTE
REFER TO DRAWING 1157-LC02 FOR DETAILS ON PLANTING, FENCING, SPECIFICATION AND MAINTENANCE OF GENERAL PLANTING AREAS (OTHER THAN THE RIPARIAN ZONE)

NOTE
REFER TO DRAWING 1157-LC01 FOR DETAILED INFORMATION ON THE PLANTING OF THE RIPARIAN CORRIDOR

NOTE
REFER TO ARBORISTS REPORT FOR DETAILED INFORMATION ON THE EXISTING FIG TREE AND ASSOCATED TREES

ISSUE: Amended Development Application 08.05.15
ISSUE: Amended Development Application 11.09.14
ISSUE: Amended Development Application 07.07.14
ISSUE: Amended Development Application 10.04.14
ISSUE: Amended Development Application 19.04.13
ISSUE: Development Application 14.12.12

REV F: Amend plan notes in processing area, shift southern planting into site (drafting error) 08.05.15
REV E: Add carpark planting 11.09.14
REV D: Addition of access road note, amend notes 07.07.14
REV C: Amend plant species, bank, OSD 28.03.14
REV B: Amend southern boundary, northern bank, eastern area, add detention basin 8.8.13
REV.A: Amend riparian zone due to APZ requirements 19.04.1

ochre landscape architects

PO Box 395 Wollongong NSW 2520
Level 1, 126 Crown Street
Wollongong NSW 2500
Tel. 02 4227 6427 Fax. 02 4227 6876
Email: design@ochre.net.au

PROJECT

Proposed Reclycling Cushing Area
Part Lot 10 D.P. 878167 Wylie Road
KEMBLA GRANGE

DRAWING TITLE

Landscape Plan

CLIENT

Bicorp Pty Ltd

DRAWING NO.

1442-LC01F SHEET 1 OF 2

SCALE: 1:500 @ A1, 1:1000 @ A3

CHECKED: TW

DATE. 10.12.12