A3

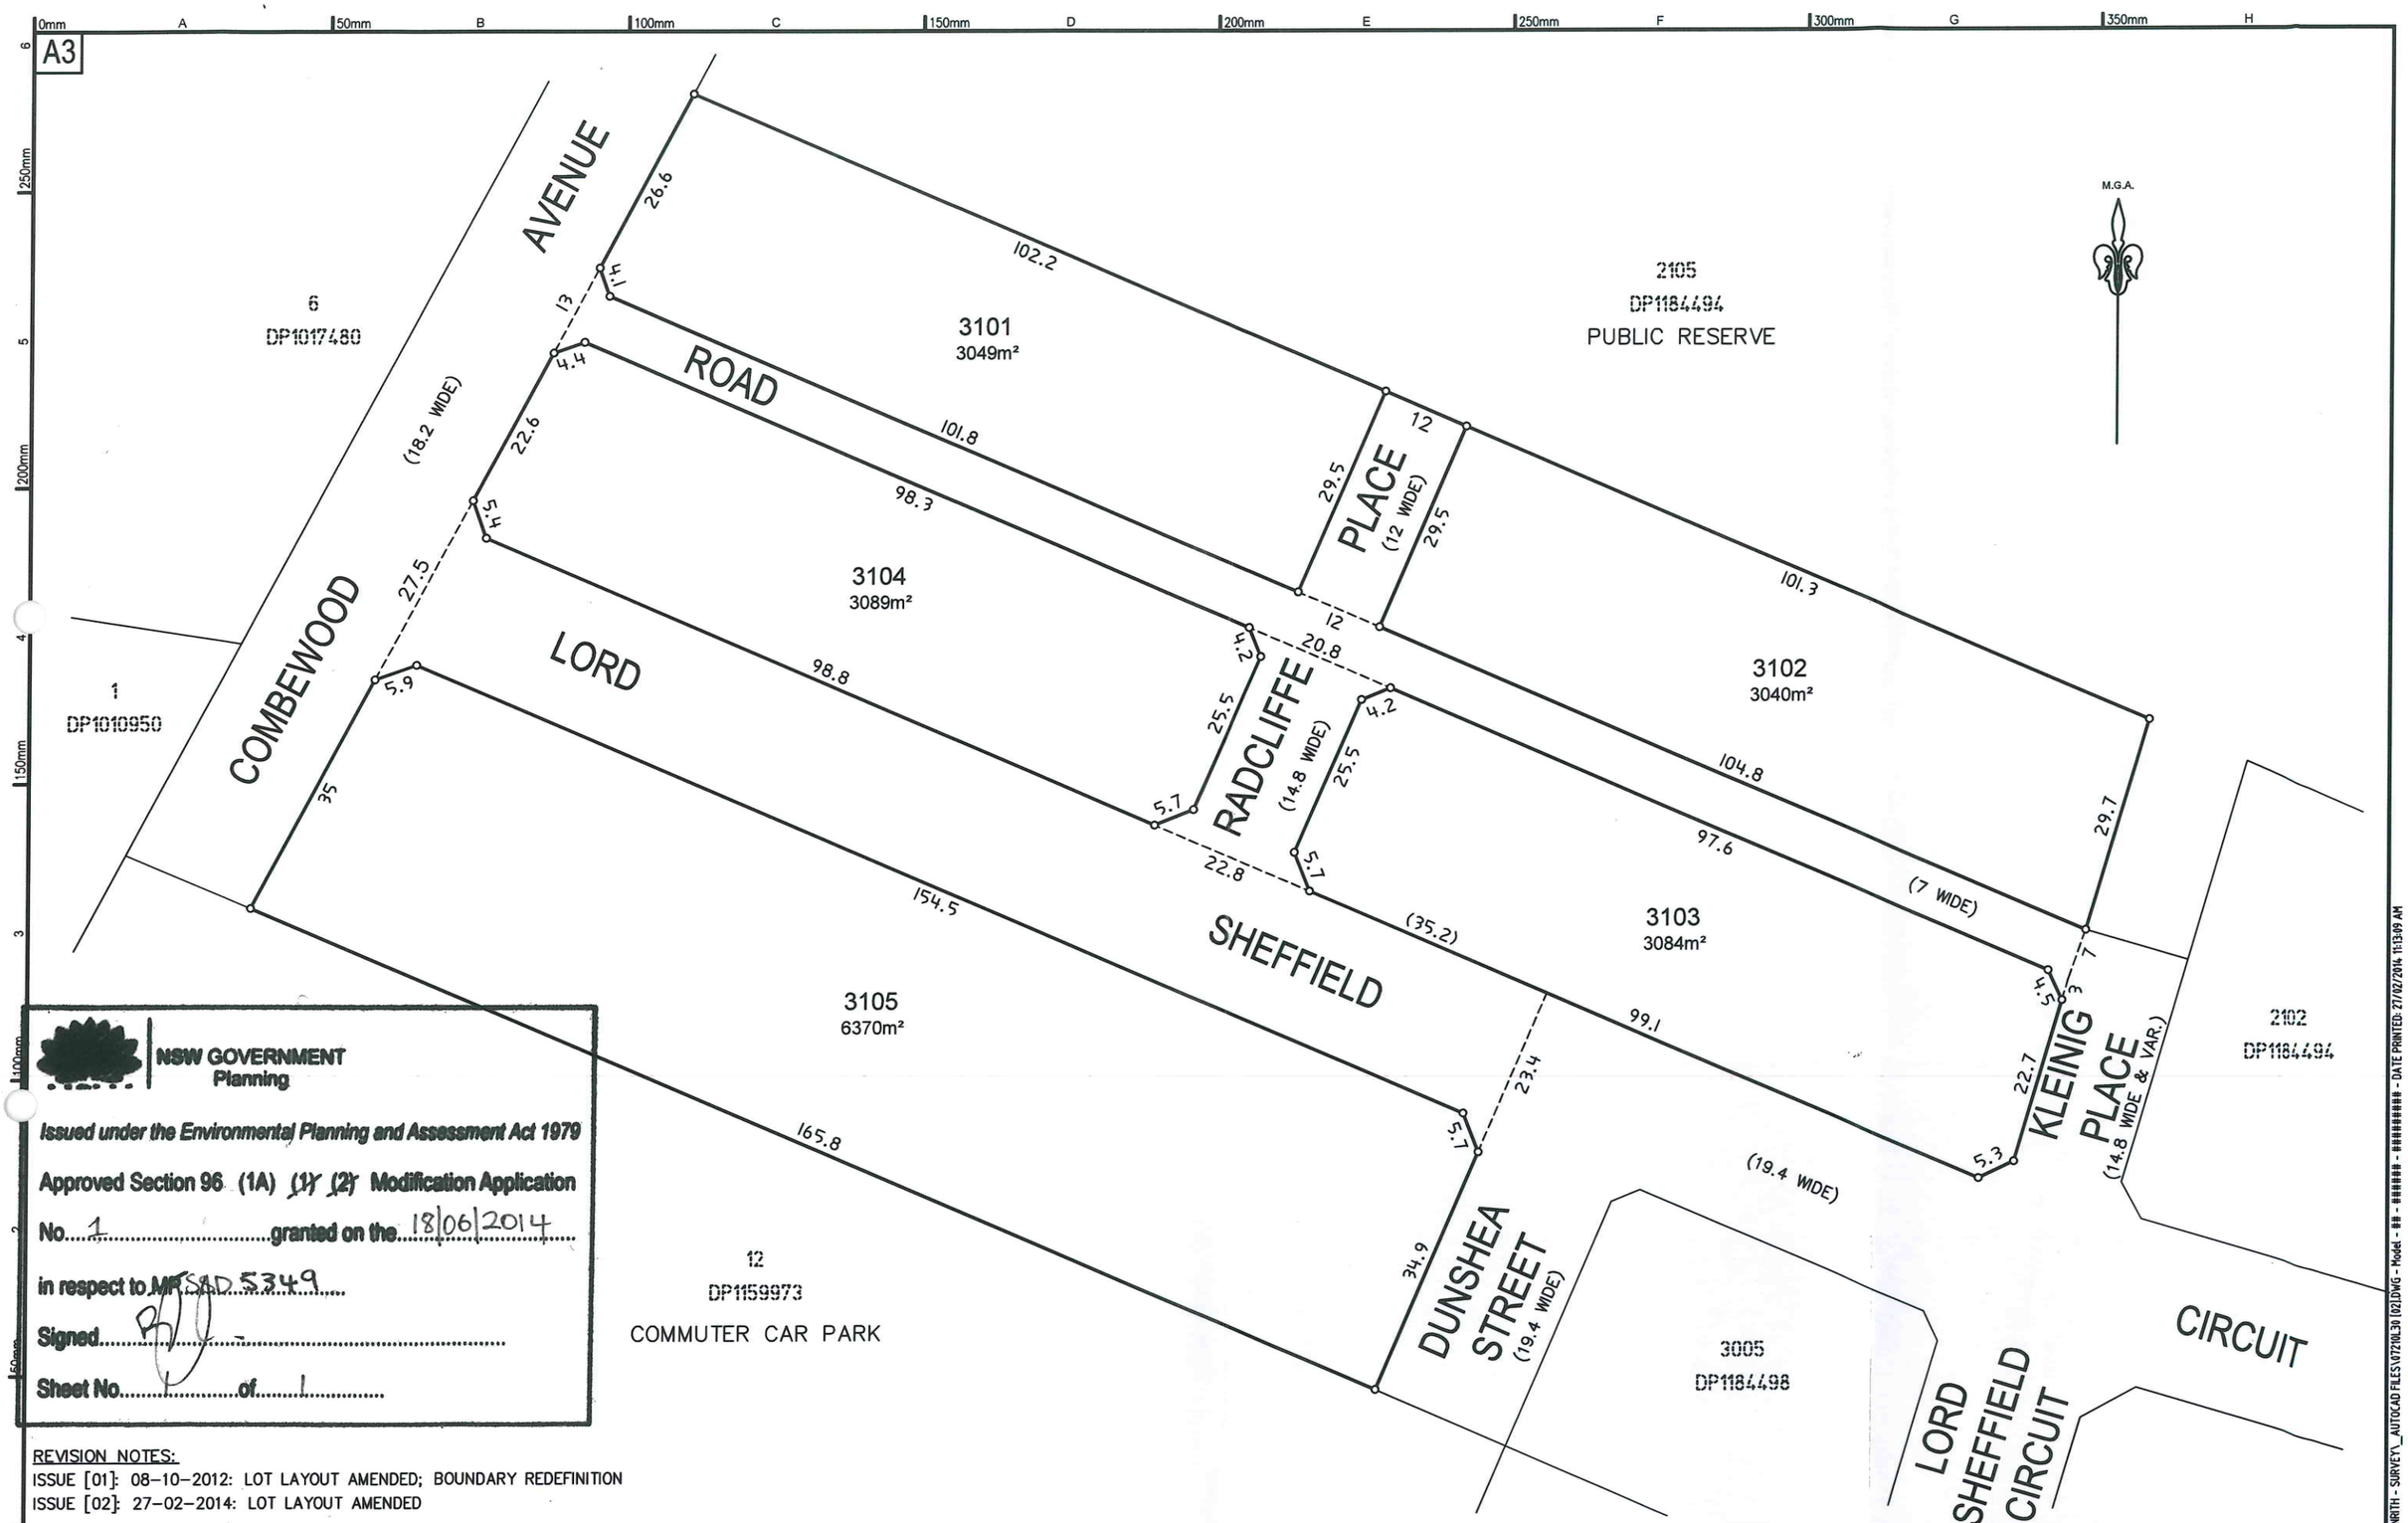

NSW GOVERNMENT
Planning

Issued under the Environmental Planning and Assessment Act 1979

Approved Section 96 (1A) (1) (2) Modification Application

No. 1 granted on the 18/06/2014

in respect to MP SAD 5349

Signed

Sheet No. 1 of 1

REVISION NOTES:
ISSUE [01]: 08-10-2012: LOT LAYOUT AMENDED; BOUNDARY REDEFINITION
ISSUE [02]: 27-02-2014: LOT LAYOUT AMENDED

DIAL 1100 BEFORE YOU DIG

Project:
NORTH PENRITH (THORNTON):
STAGE 3B - PLAN OF PROPOSED SUBDIVISION OF
LOT 1198 DP1171491

Principal: URBANGROWTH NSW			
Scale 1:800 @ A3	Date 13-07-2012	Council Ref.	
	Datum N/A	L.G.A. PENRITH	
Calc's GH	Drawn. GH	Proj.Man. DB	Client Ref:

CRAIG & RHODES

ABN 77 050 209 991
Level 4, Suite 400
16-18 Cambridge St
EPPING NSW 2121
PO Box 233
EPPING NSW 1710

ACN 050 209 991
DX 4408 EPPING
Tel. 9869-1855
Fax. 9869-2341
reception@crhodes.com.au
www.craigandrhodes.com.au

© Craig & Rhodes

QMS ISO 9001 Approved Company

Our Ref. 072-10

Dwg File Ref. [Rev] - Sheet Ref.

07210L30 [02]

CAD REF.: Z:\072-10 NORTH PENRITH - SURVEY_AUTOCAD FILES\07210L30 [02].DWG - Model - ## - ###### - ########## - DATE PRINTED: 27/02/2014 11:13:09 AM