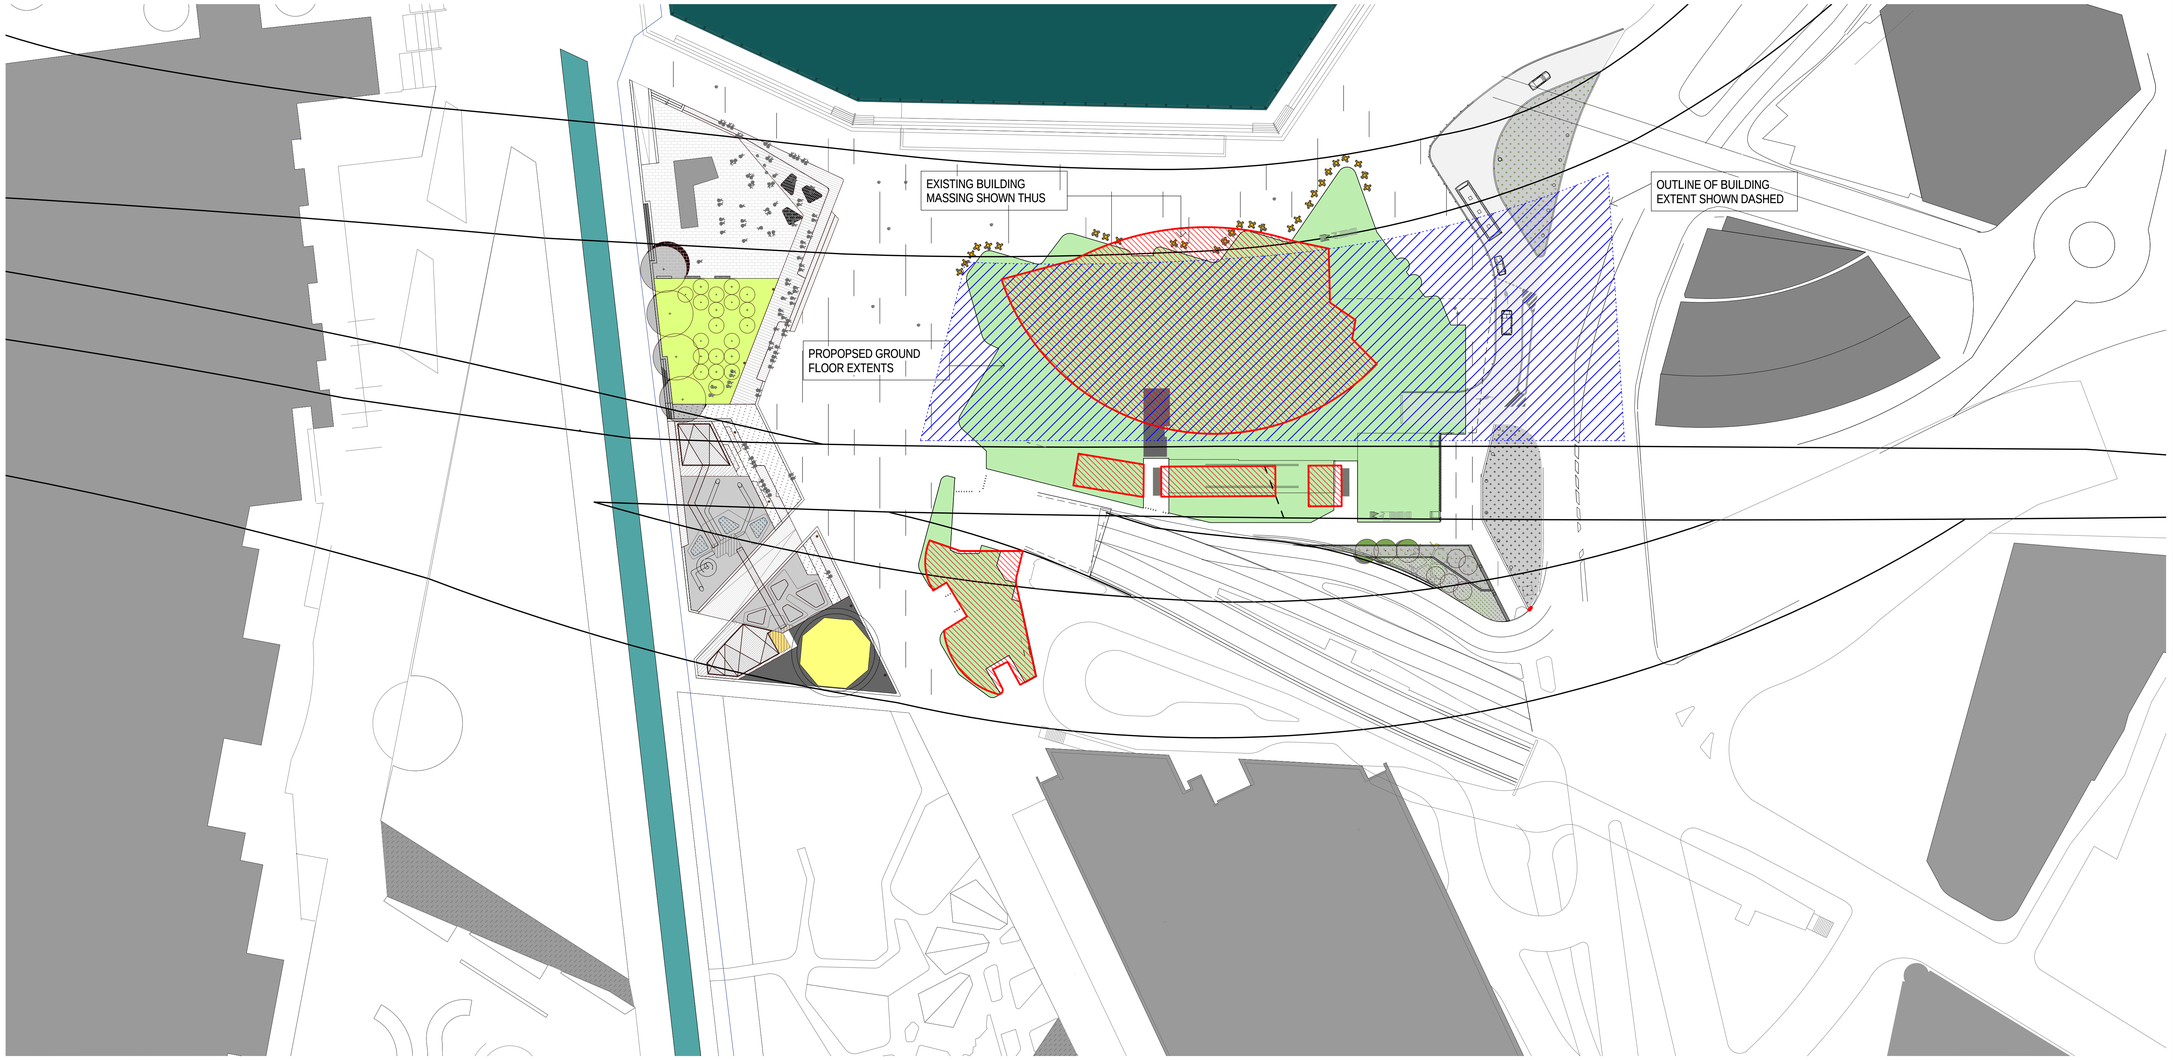

1 SITE MASSING COMPARISON
1 : 500

EXTENT OF PROPOSED BUILDING

EXTENT OF PROPOSED GROUND FLOOR

EXTENT OF EXISTING BUILDINGS ON SITE

SURROUNDING EXISTING BUILDINGS

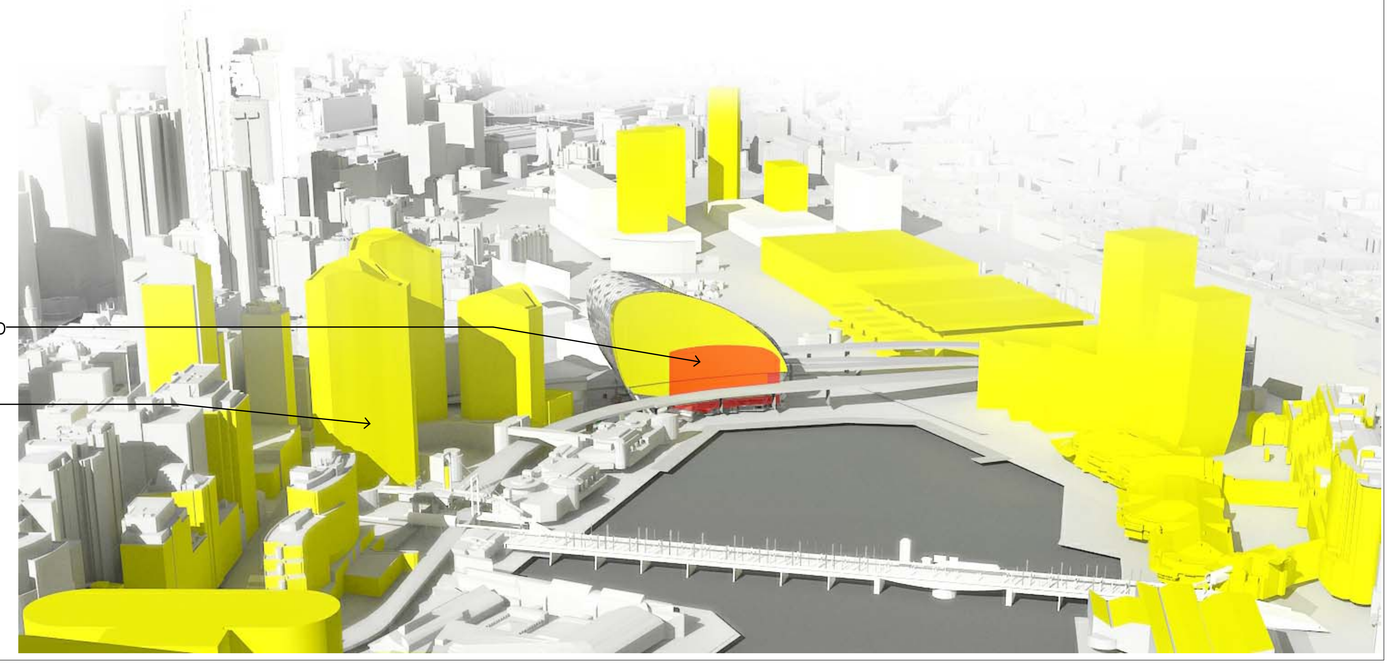

REFERENCE MAP

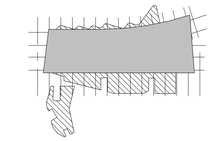

0 2 4 8m
1:100

NOTES

1. DO NOT SCALE DRAWINGS. WRITTEN DIMENSIONS GOVERN.
2. ALL DIMENSIONS ARE IN MILLIMETRES UNLESS NOTED OTHERWISE.
3. ALL DIMENSIONS SHALL BE VERIFIED ON SITE BEFORE PROCEEDING WITH THE WORK. HASSELL SHALL BE NOTIFIED IN WRITING OF ANY DISCREPANCIES.
4. THIS DRAWING MUST BE READ IN CONJUNCTION WITH ALL RELEVANT CONTRACTS, SPECIFICATIONS AND DRAWINGS.

© COPYRIGHT OF THIS DRAWING IS VESTED IN HASSELL. LTD.
2013 HASSELL. LTD.

THIS DRAWING IS AN UNCONTROLLED COPY. UNLESS NOTED OTHERWISE.

REV	DESCRIPTION	DATE
-	DEVELOPMENT APPLICATION	29.11.13

CONSULTANT

HASSELL Limited ABN 007 711 435
LEVEL 5 70 HINDMARSH SQUARE
ADELAIDE SA 5000 AUSTRALIA
ADELAIDE@HASSELLSTUDIO.COM
T +61 8 8203 5222 F +61 8 8203 5200

HASSELL

RUSSELL & GEORGE

pmdl

CLIENT

Grocon

MARKHAM

PROJECT

THE RIBBON

REDEVELOPMENT OF 31 WHEAT RD, SYDNEY

DRAWING TITLE

SITE MASSING

STATUS

FOR APPROVAL

SCALE @ B1	DRAWN	CO-ORD	REVIEWED	APPROVED
1 : 500	AK	PS	PS	CW

PROJECT NUMBER	DRAWING NUMBER	REV
A004409	ARC-HSL-DA-SK002	-

C:_Revit Projects\A409_CENTRAL BASE_DA SCHEME_WORKING_aeryu.rvt
29/11/2013 5:29:30 PM

Original Sheet Size B1-1000 x 707mm