R:\sht\Blk1_4\PA - S1\rev revision_4\PA-A-5032.dgn

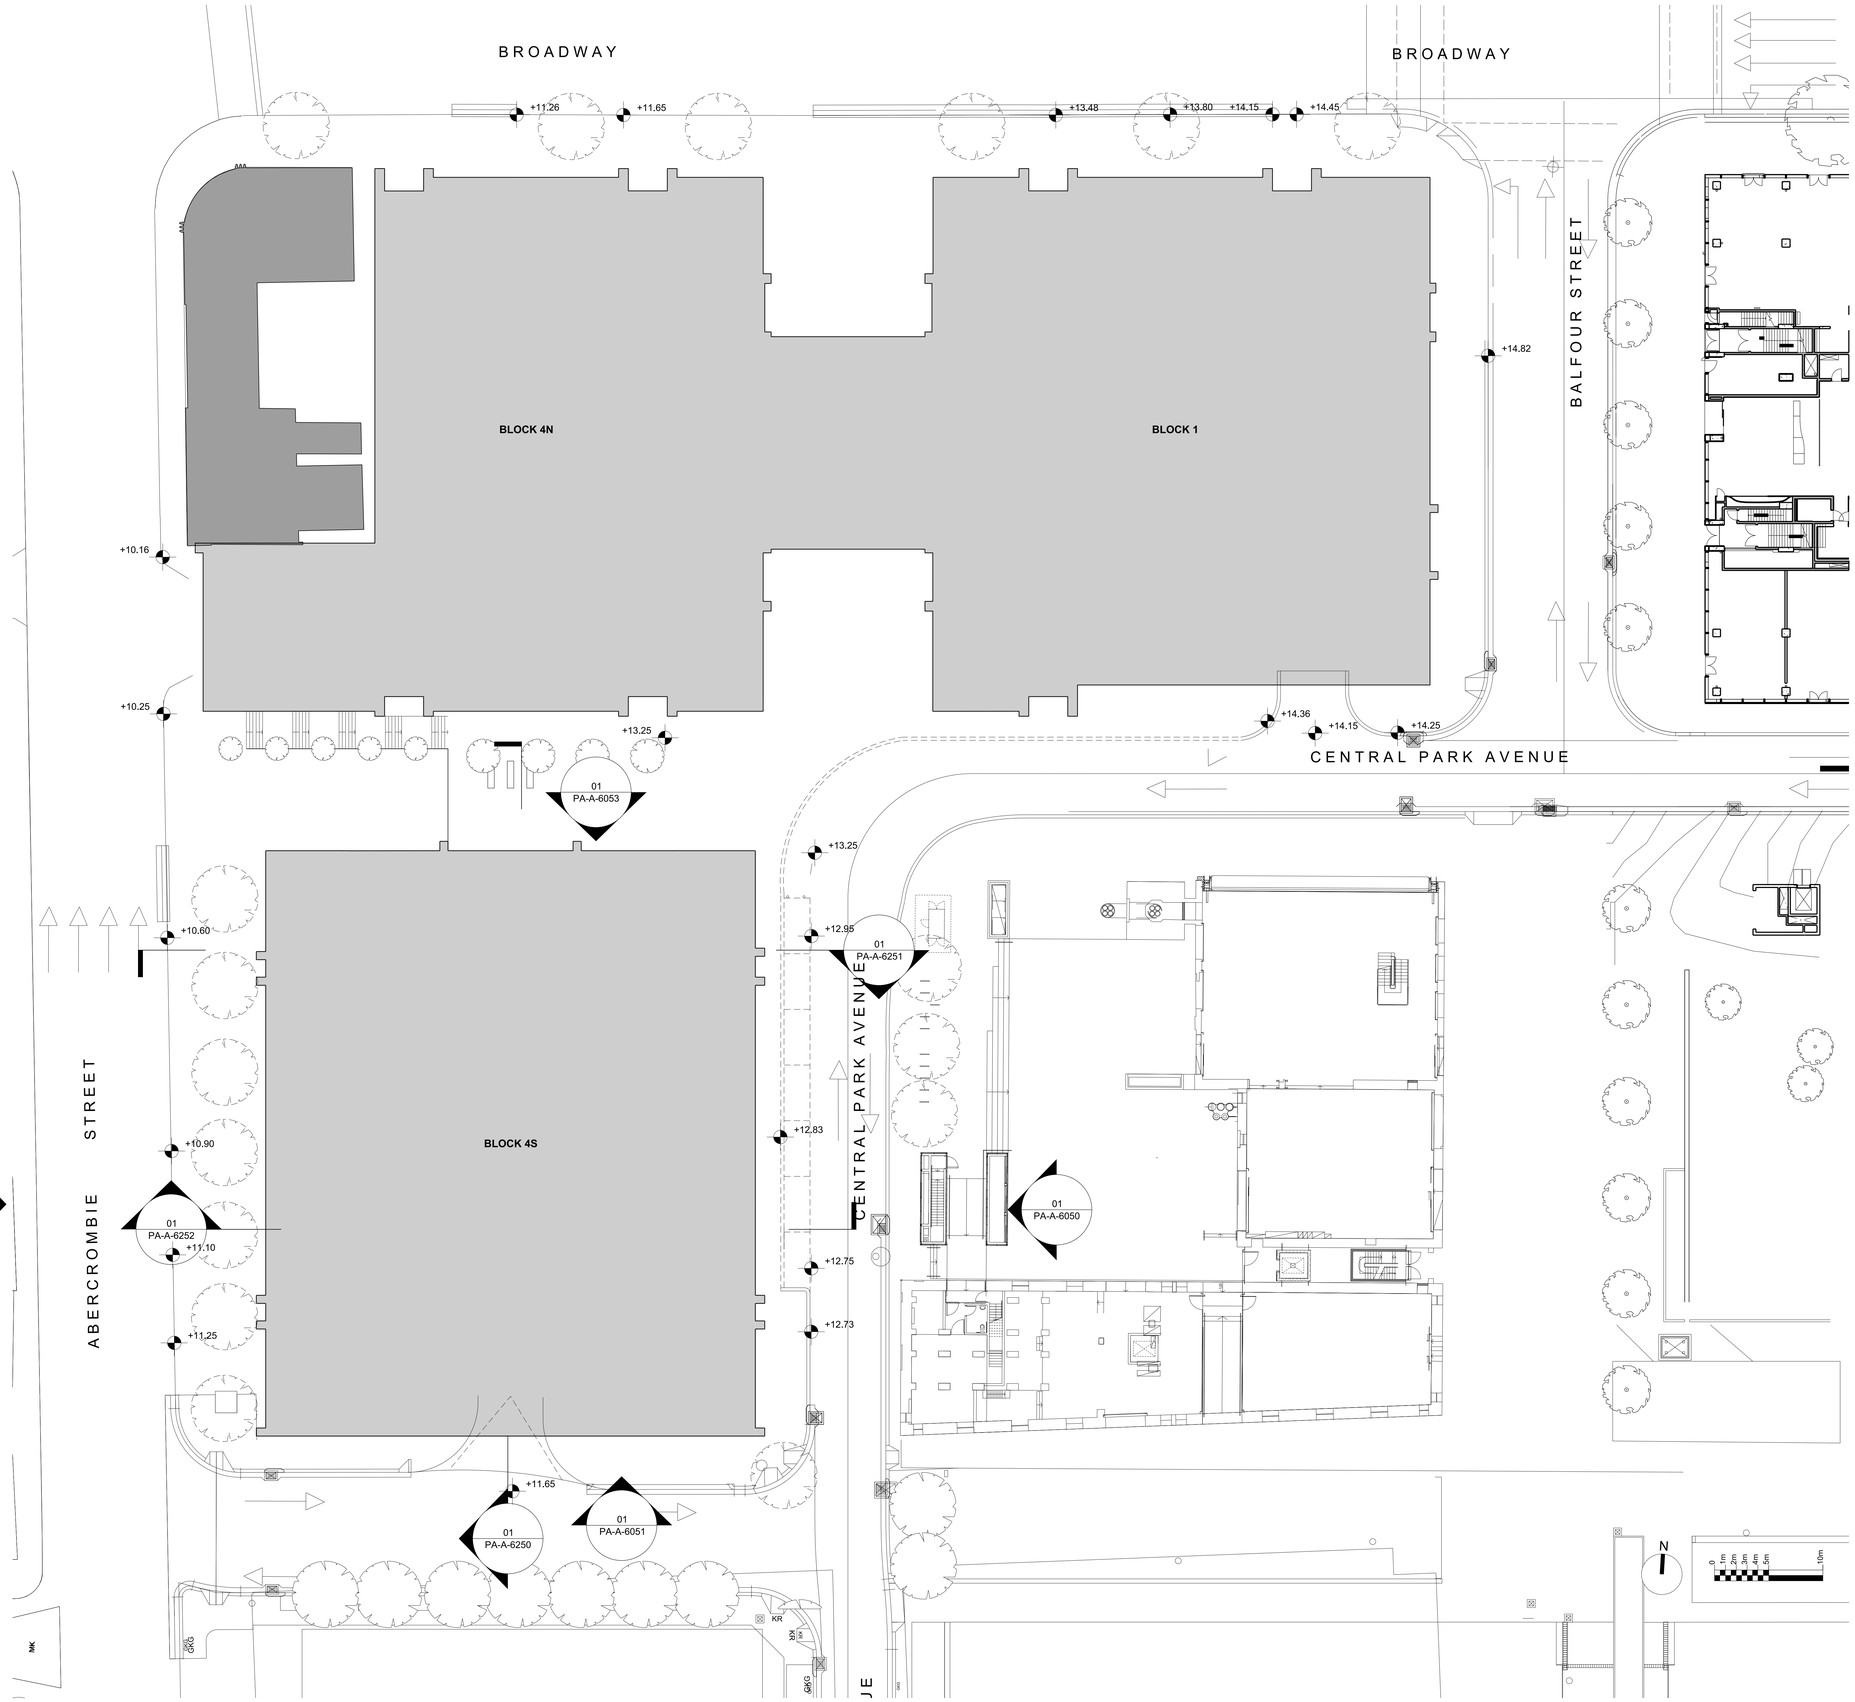

General Notes

1. Do not scale drawings. Dimensions govern.
2. All dimensions are in millimetres unless noted otherwise.
3. All dimensions shall be verified on site before proceeding with the work.
4. Foster + Partners shall be notified in writing of any discrepancies.
5. Any areas indicated on this sheet are approximate and indicative only.

Rev.	Date	Reason For Issue	Chk
02	18/12/12	Planning Application SSDA	RP
01	17/12/12	Planning Application SSDA	RP
00	31/08/12	For information	CAD

For information

Key Plan

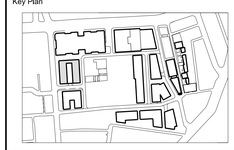

FRASERS PROPERTY

Project Frasers Broadway
20 - 102 Broadway Sydney NSW 2000

Client Frasers Broadway
L11, 488 Kent Street Sydney NSW 2000
T: 02 8823 8800 F: 02 8823 8801

Architect

Foster + Partners

Riverside, 22 Hester Road
London SW11 4AN
T +44 (0)20 7738 0455
F +44 (0)20 7738 1107

Local Collaborating Architect

nettleton tribe

117 Willoughby Road
Crows Nest NSW 2065 Australia
T +61 (0)2 9431 6431
F +61 (0)2 9439 7474
www.nettletontribe.com.au

Title

Block 1+4
Section Elevation Setout
Plan

Project No.	Scale @ A0	Date	Drawn By
1645	1:200	31/08/12	CAD

Number	Revision
PA - A - 5032	02

A0 sheet size

© Foster + Partners 2008

18-DEC-2012 18:00