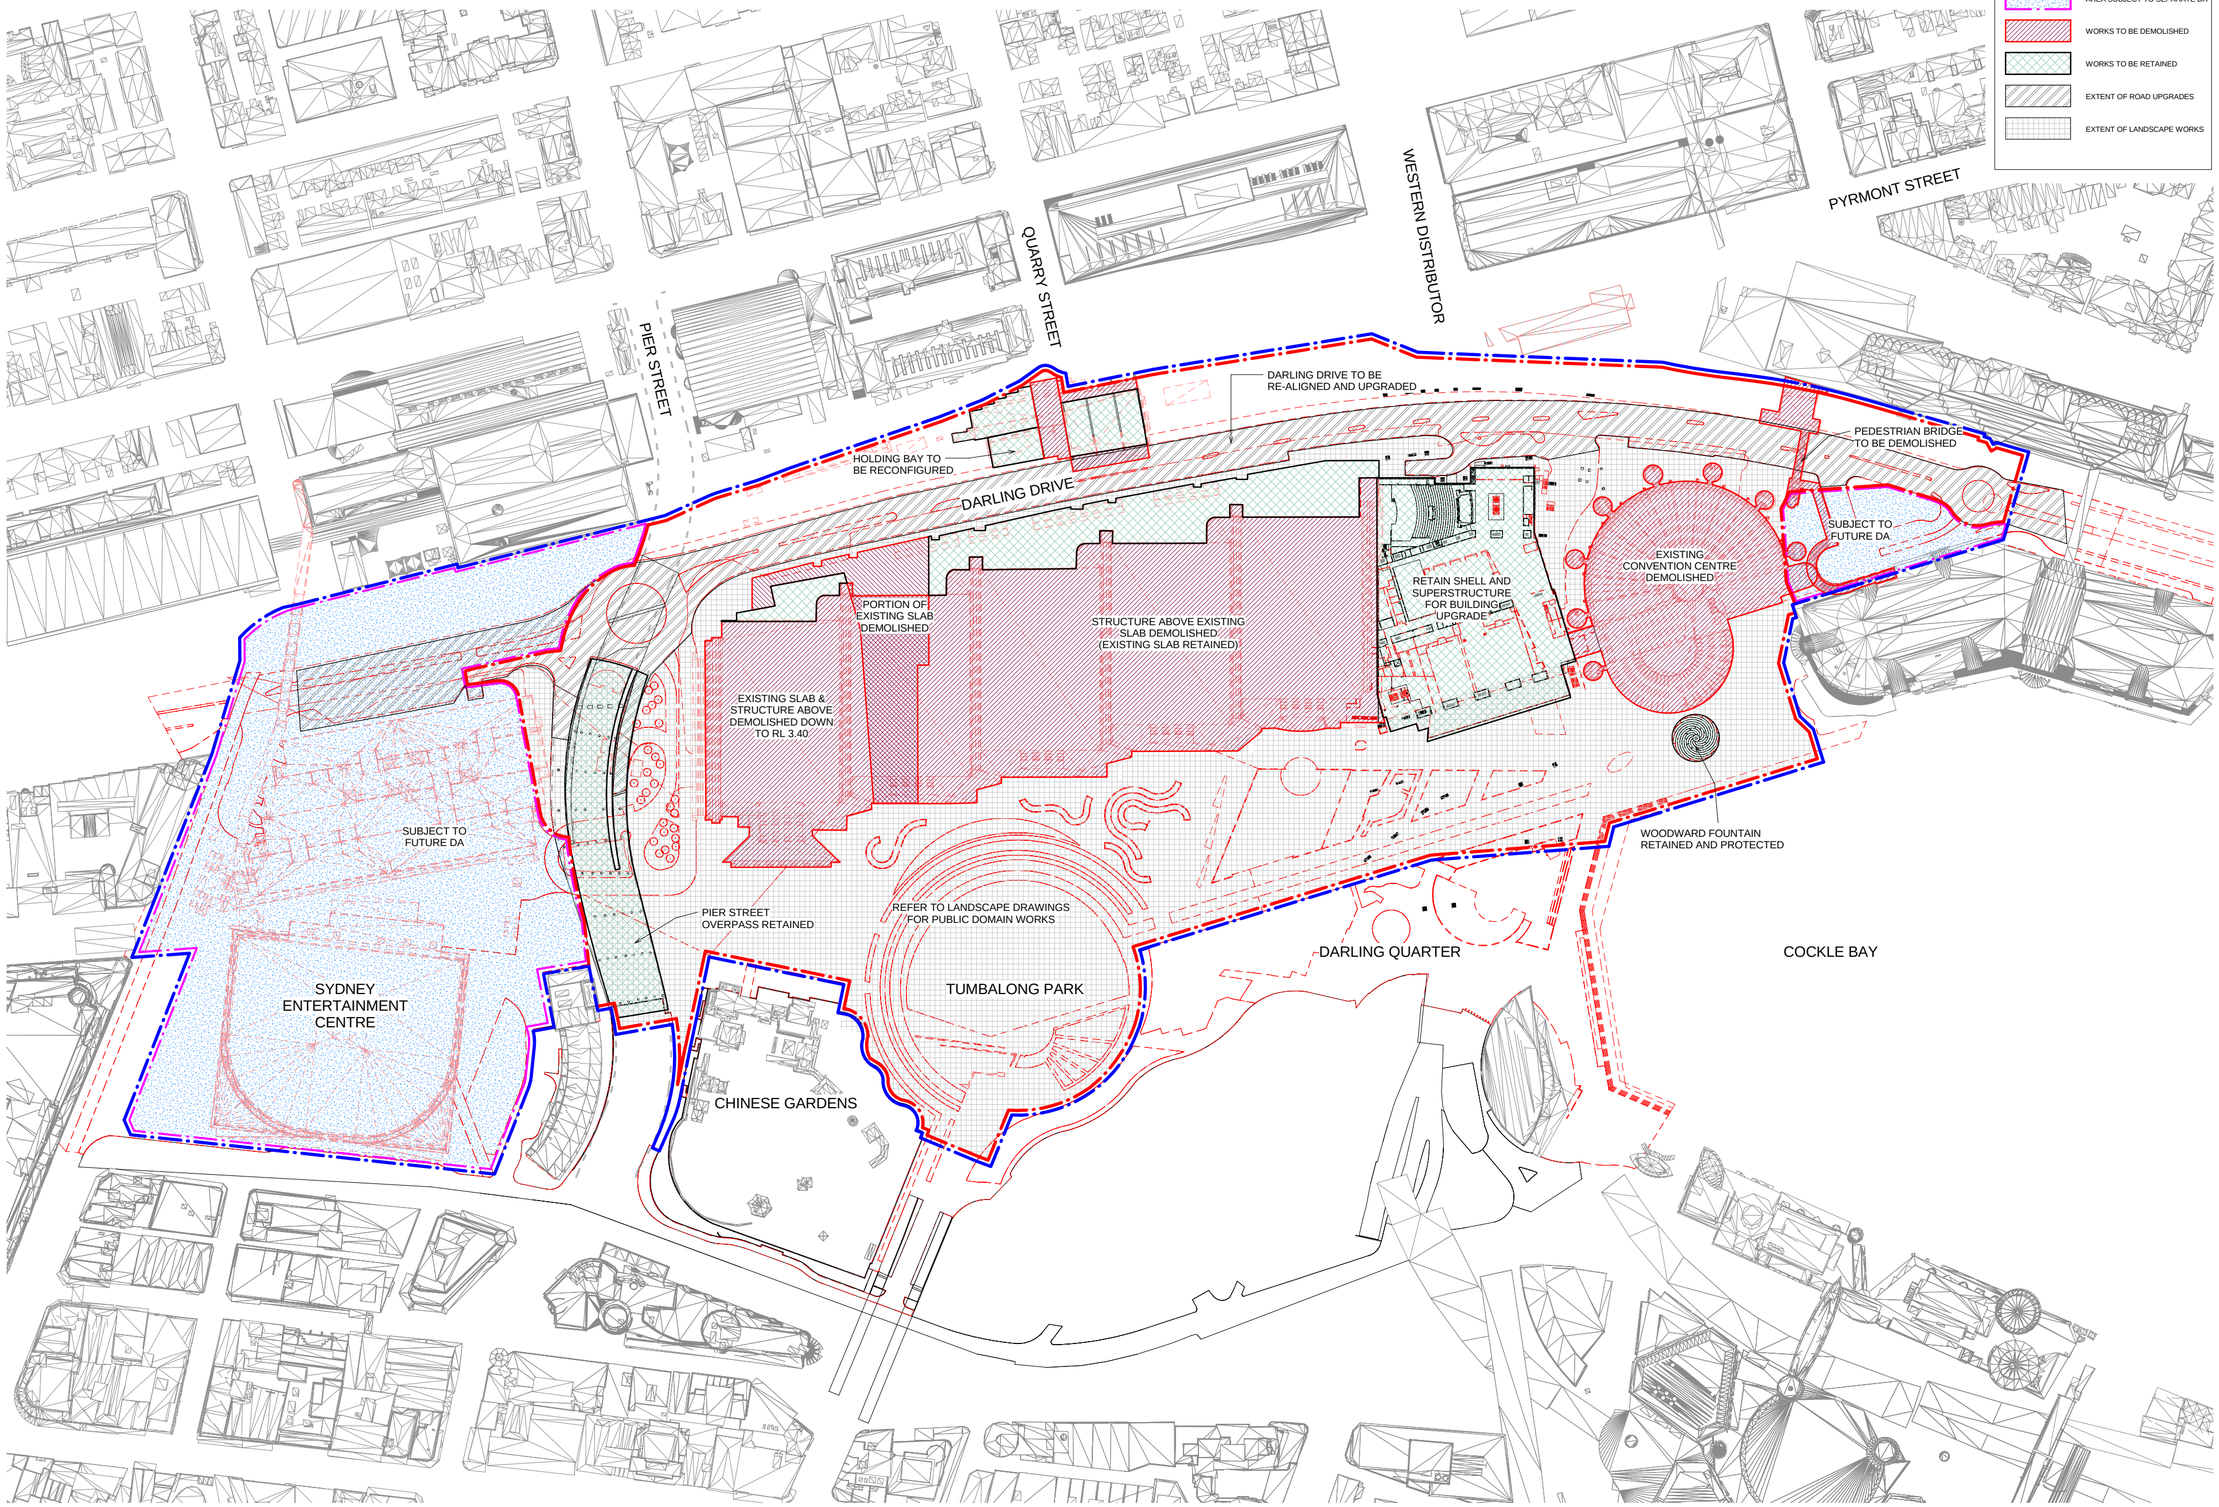

LEGEND

- SICEEP SITE BOUNDARY
- PPP DA BOUNDARY
- AREA SUBJECT TO SEPARATE DA
- WORKS TO BE DEMOLISHED
- WORKS TO BE RETAINED
- EXTENT OF ROAD UPGRADES
- EXTENT OF LANDSCAPE WORKS

REFERENCE MAP

NORTH

0 20 40 80m

1:1000

NOTES

1. DO NOT SCALE DRAWINGS. WRITTEN DIMENSIONS GOVERN.
2. ALL DIMENSIONS ARE IN MILLIMETRES UNLESS NOTED OTHERWISE.
3. ALL DIMENSIONS SHALL BE VERIFIED ON SITE BEFORE PROCEEDING WITH THE WORK. HASSELL SHALL BE NOTIFIED IN WRITING OF ANY DISCREPANCIES.
4. THIS DRAWING MUST BE READ IN CONJUNCTION WITH ALL RELEVANT CONTRACTS, SPECIFICATIONS AND DRAWINGS.

© COPYRIGHT OF THIS DRAWING IS VESTED IN HASSELL+POPULOUS. 2013 HASSELL+POPULOUS.

THIS DRAWING IS AN UNCONTROLLED COPY. UNLESS NOTED OTHERWISE.

REV	DESCRIPTION	DATE
	ISSUED FOR DEVELOPMENT APPLICATION	14.03.13
A	ISSUED FOR DEVELOPMENT APPLICATION	24.06.13

ARCHITECT - PRINCIPAL DESIGN CONSULTANT

HASSELL+POPULOUS

HASSELL Limited ABN 007 711 435
LEVEL 2, PIER 8/9,
23 HICKSON ROAD
SYDNEY NSW 2000 AUSTRALIA
SYDNEY@HASSELLSTUDIO.COM
T +61 2 9101 2000 F +61 2 9101 2100

POPULOUS DESIGN PTY LTD
ABN 55 20072 20891 20993

CONSULTANTS

AECOM
BUILDING / ENVIRONMENTAL SERVICES
LEVEL 21, 420 GEORGE ST, SYDNEY
NSW 2000
(02) 8934 0000

RobertBirdGroup
STRUCTURAL SERVICES
LEVEL 5, 9 CASTLEREAGH ST, SYDNEY
NSW 2000
02 8246 3200

Hyder
CIVIL / TRAFFIC SERVICES
5/141 WALKER ST, NORTH SYDNEY
NSW 2060
(02) 8907 9000

CLIENT

Lend Lease
PROJECT MANAGEMENT & CONSTRUCTION
LEVEL 4, THE BOND, 30 HICKSON RD
MILLERS POINT, NSW 2000
(02) 9236 6111

PROJECT

SICEEP_DARLING HARBOUR PROJECT PRECINCT

DRAWING TITLE

MASTER PLAN - SITE DEMOLITION - RL 6.0

STATUS

DEVELOPMENT APPLICATION

SCALE @ A0 / 50% @ A2	DRAWN	CO-ORD	REVIEWED	APPROVED
1 : 1000	MS	MS	GS	GS

PROJECT NUMBER	DRAWING NUMBER	REV
AX003688	PP_AR_D_002007	A

FOR APPROVAL

Original Sheet Size A0 -1189 x 841mm

C:_Revit Projects\003688_PP_AR_PRECINCT_central.rvt

20/06/2013 6:22:43 PM