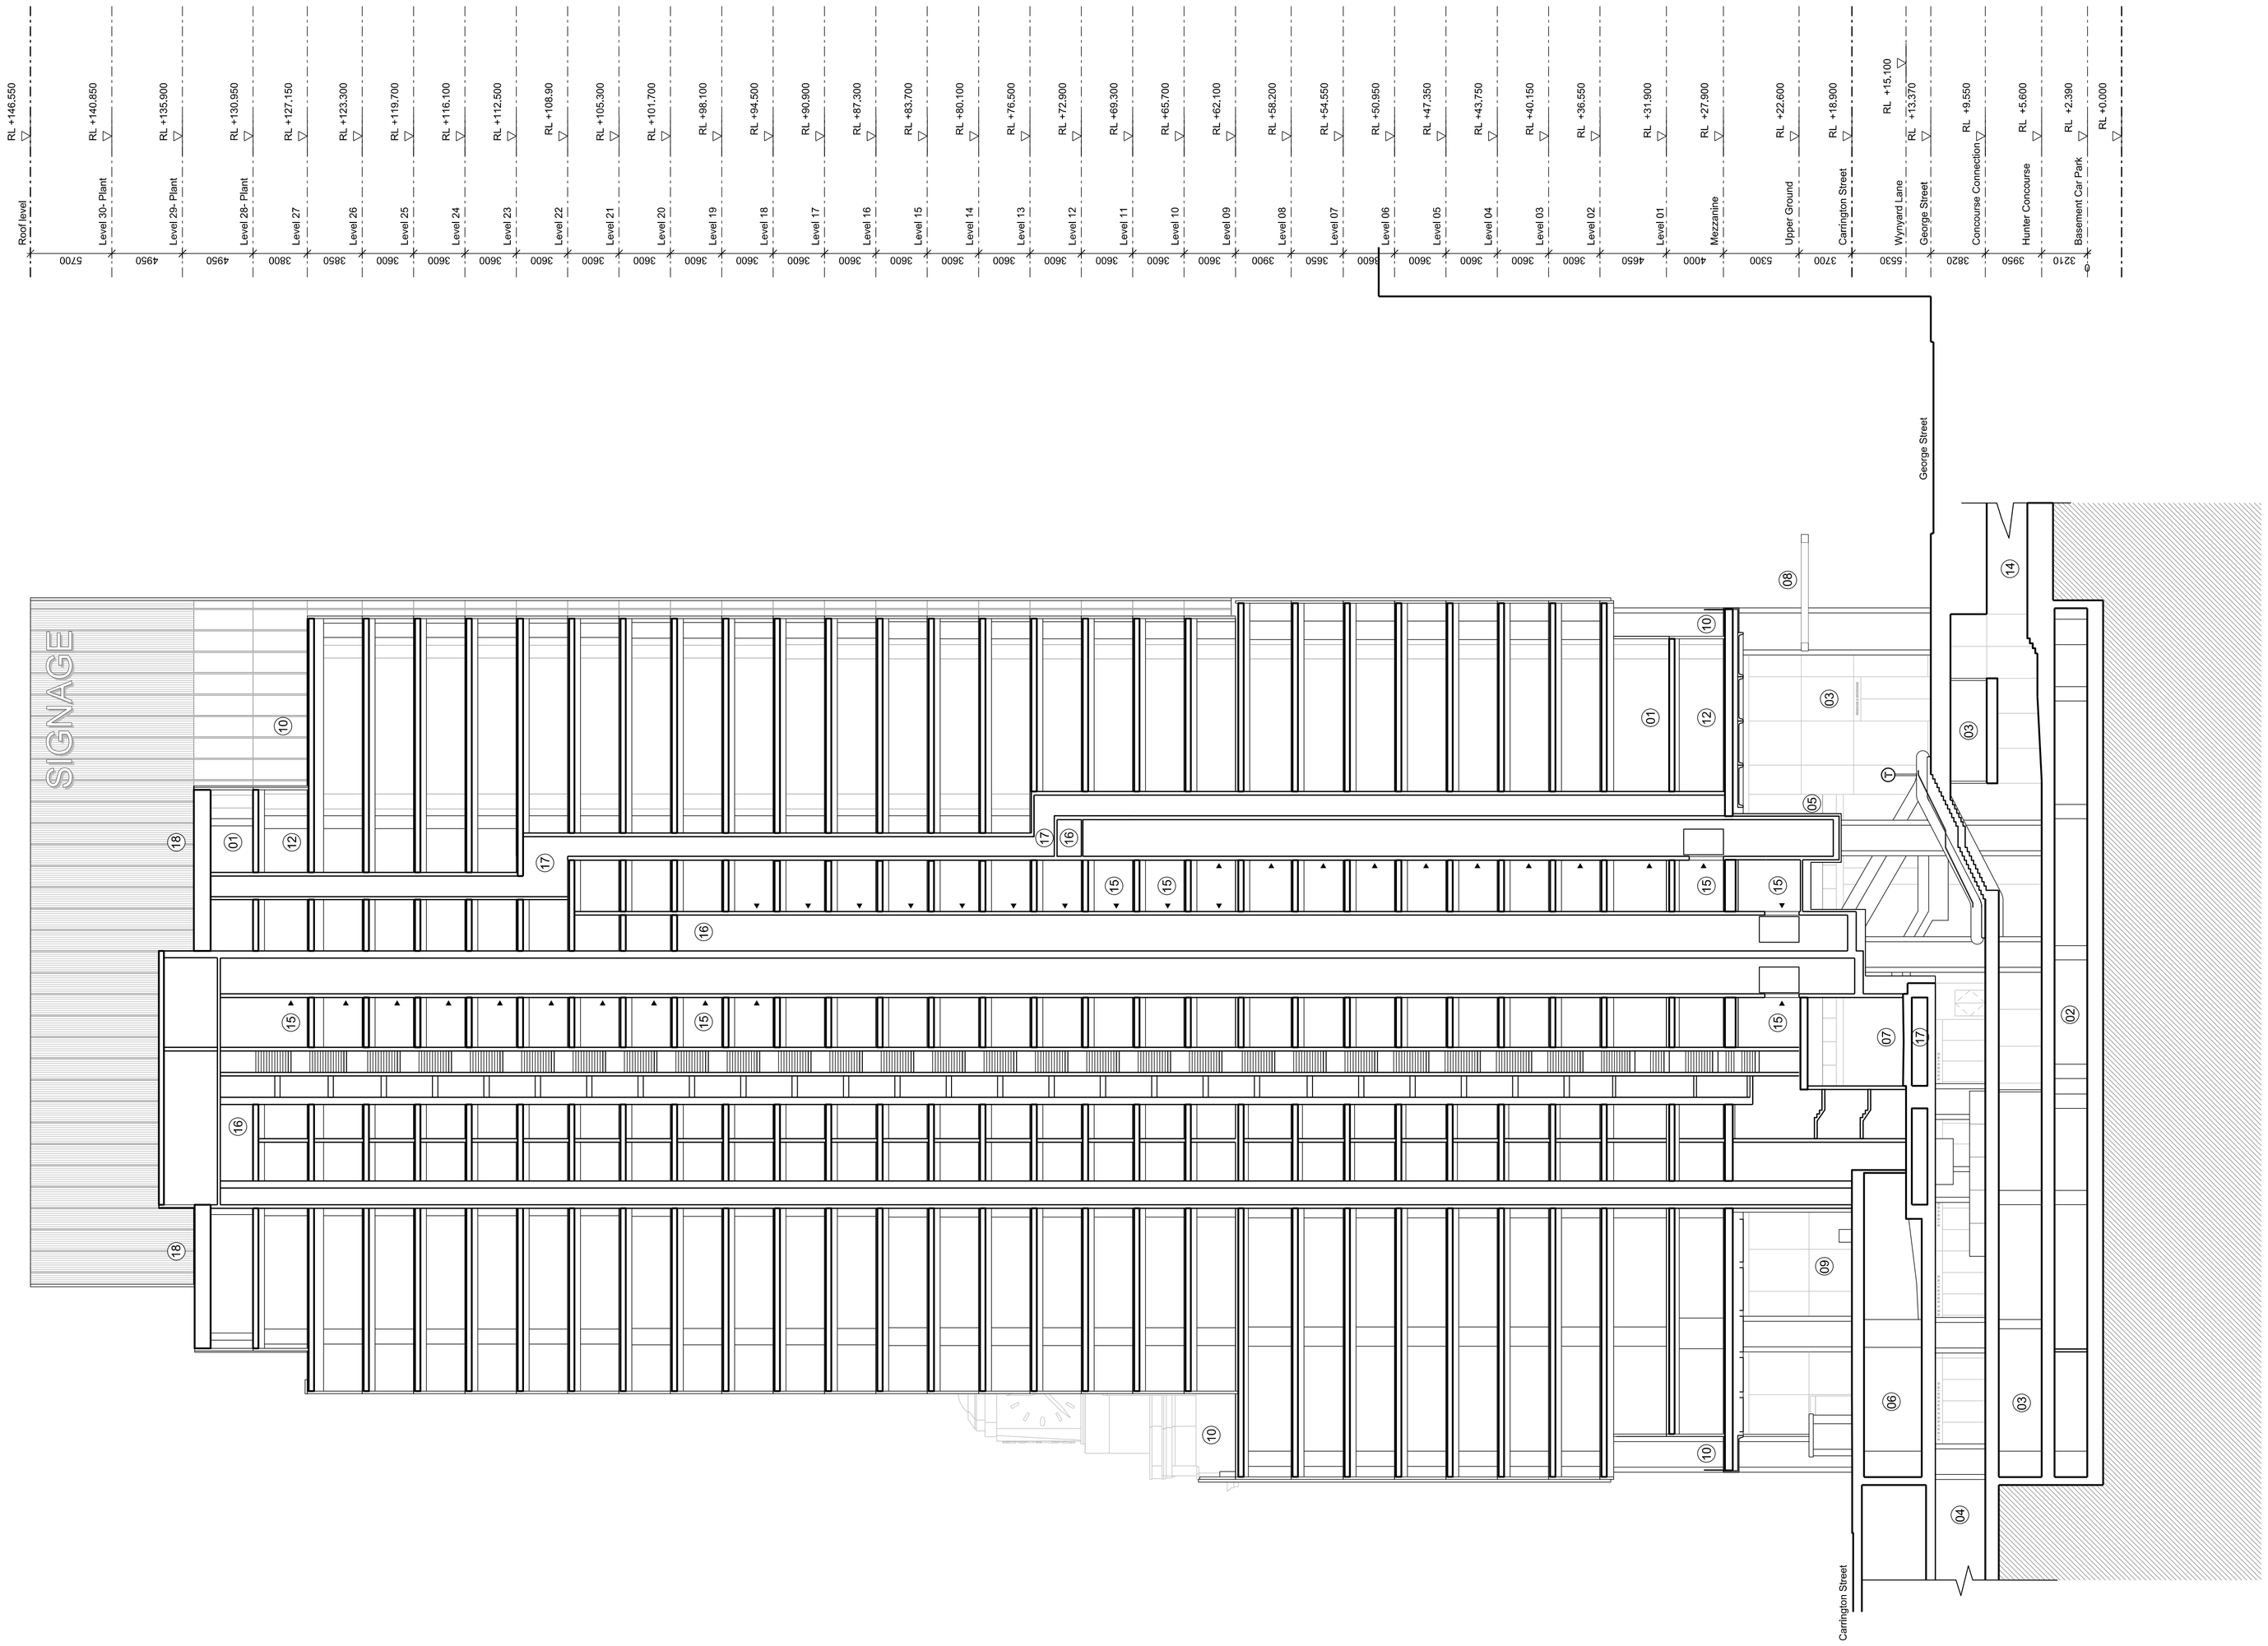

01 Plant
02 Car Park
03 Retail
04 To Wynyard Station
05 Lifts expressed above Concourse
06 Loading Bay
07 Wynyard Lane
08 Glazed awning
09 Office Lobby Reception
10 Accessible Terrace
11 Office Amenity
12 Office
13 Office Lobby Reception
14 Hunter Connection
15 Lift Lobby
16 Lift Motor Room
17 Services Route
18 Inaccessible Terrace (Service access only)

architectus™

Architectus Group Pty Ltd is the owner of the copyright subsisting in these drawings, plans, designs and specifications. They must not be used, reproduced or copied, in whole or in part, nor may the information, ideas and concepts therein contained (which are confidential to Architectus Group Pty Ltd) be disclosed to any person without the prior written consent of that company.

Do not scale drawings. Verify all dimensions on site. Dimensions in millimetres unless otherwise stated. Levels are in metres above Australian Height Datum unless otherwise stated. All discrepancies to be notified in writing to Make+Architectus.

ISO 9001 Quality Management

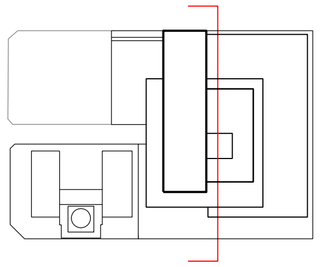

0 5m 10m 15m

issue	reason for Issue	date	checked
Rev 00	Development Application Submission	19.03.14	PS
Rev 01	Issued for TfNSW Landowners Consent	28.08.15	PS
Rev 02	S96 Issue	25.09.15	PS
Rev 03	S96 Issue	09.09.16	SL
Rev 04	S96 Issue	28.09.16	SL

Brookfield

Sovereign Wynyard Centre Pty Limited or its nominee
Level 22,135 King Street
Sydney
NSW 2000
T +612 9322 82

architects
make + architectus™

Make
32 Cleveland Street
London
W1T 4JY
T +44 (0)20 7636 5151
Info@makearchitects.com
www.makearchitects.com

Architectus Sydney
Level 18 MLC Centre
19 Martin Place
Sydney NSW 2000
T (61 2) 8252 8400
F (61 2) 8252 8600
sydney@architectus.com.au
ABN 11 098 489 448

project
Wynyard Place

drawing
Proposed Section 02

scale	1 : 250	status	drawing no.
drawn			**DA2201**
paper size	A1		
checked	PS/IL	issue	
project no	m: 958 a: 120298.00		**Rev 04**