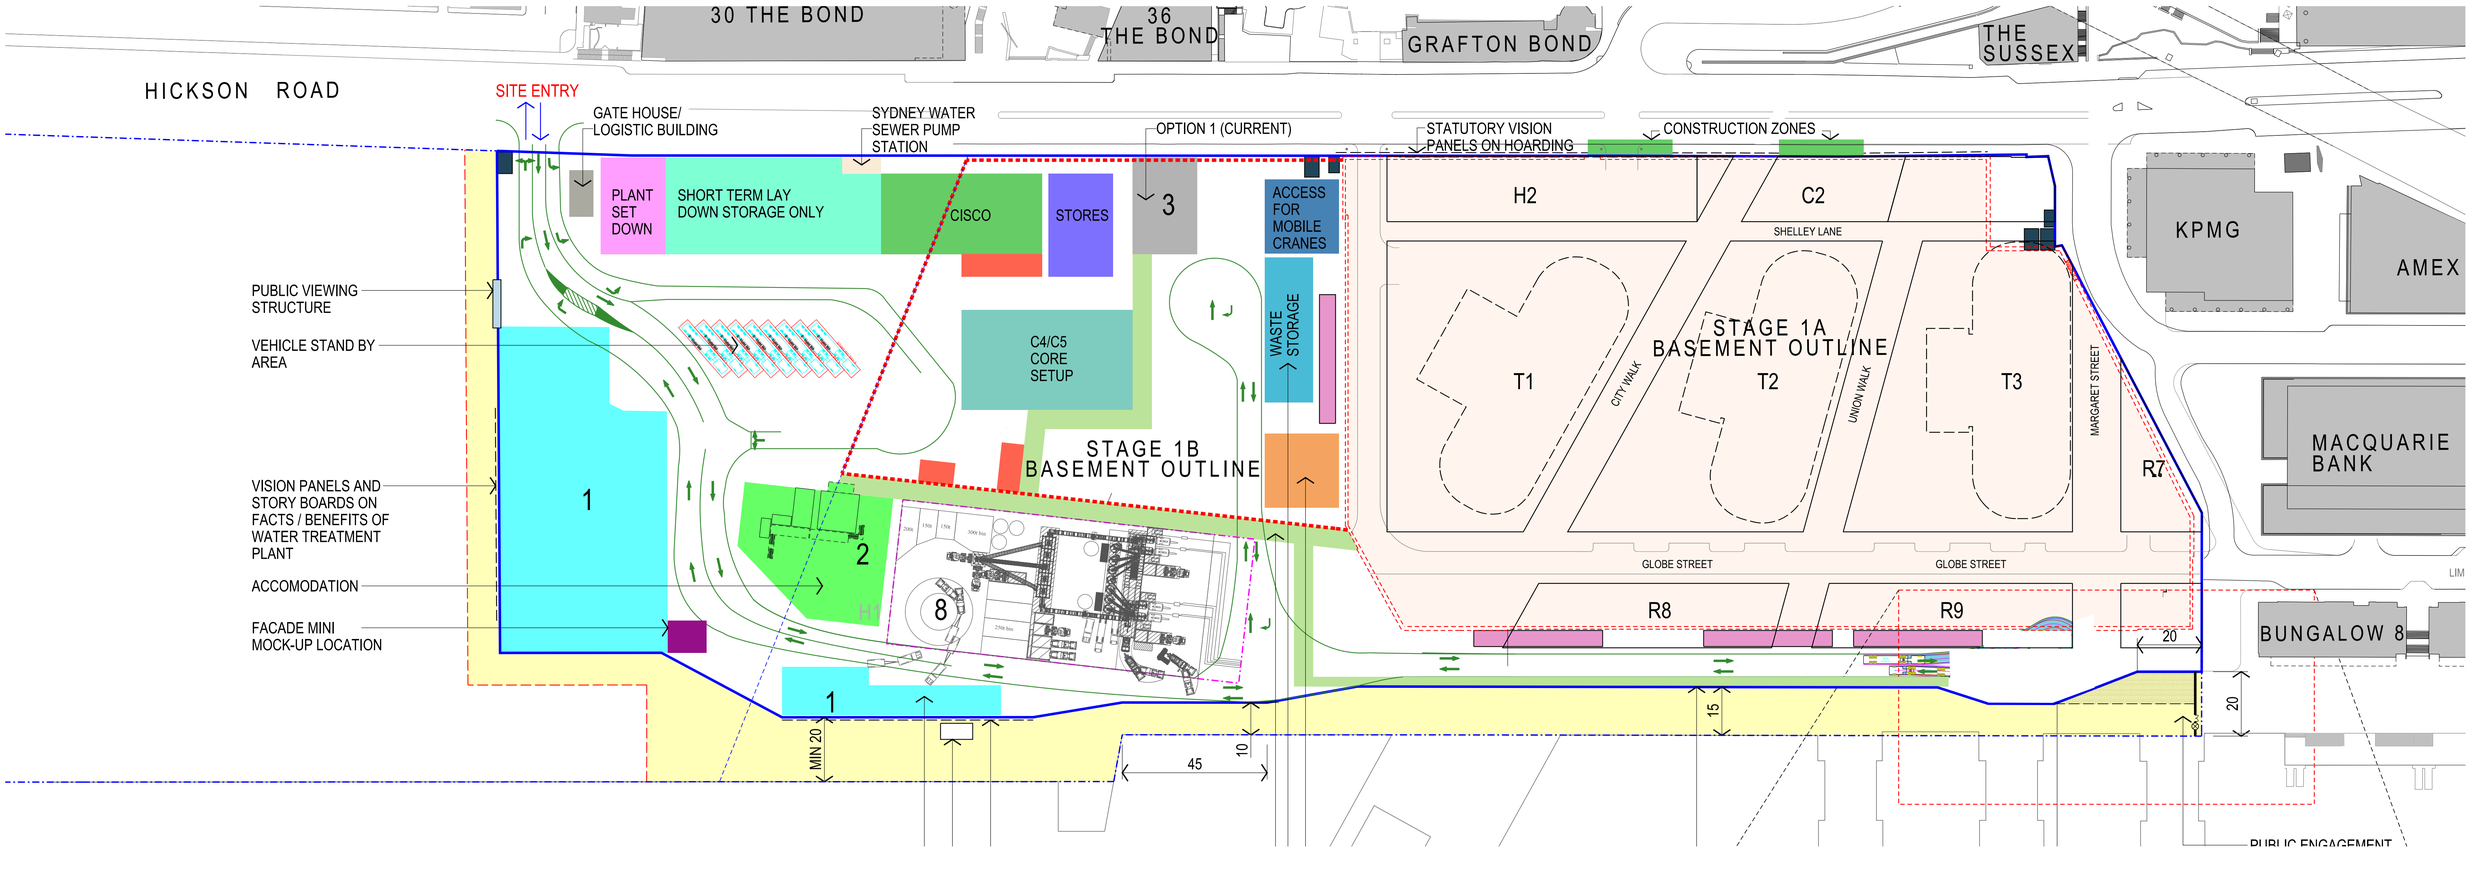

Lend Lease

GRAHAM W JONES
Principal Architect
FRAIA NSW ARB 4005

BARANGAROO SOUTH
STAGE 1

Barangaroo South
Batch Plant Location Plan

Scale 1:800 @ B1 1:2000 @ A3 N/A

0 20 40 60 80M

BB1_ASK_CO09_06.dgn LLdesign

Drawing No. BB1_ASK_CO_0906

Date 15 May 2013 Revision 04

phat988 15/05/2013 3:37:52 PM