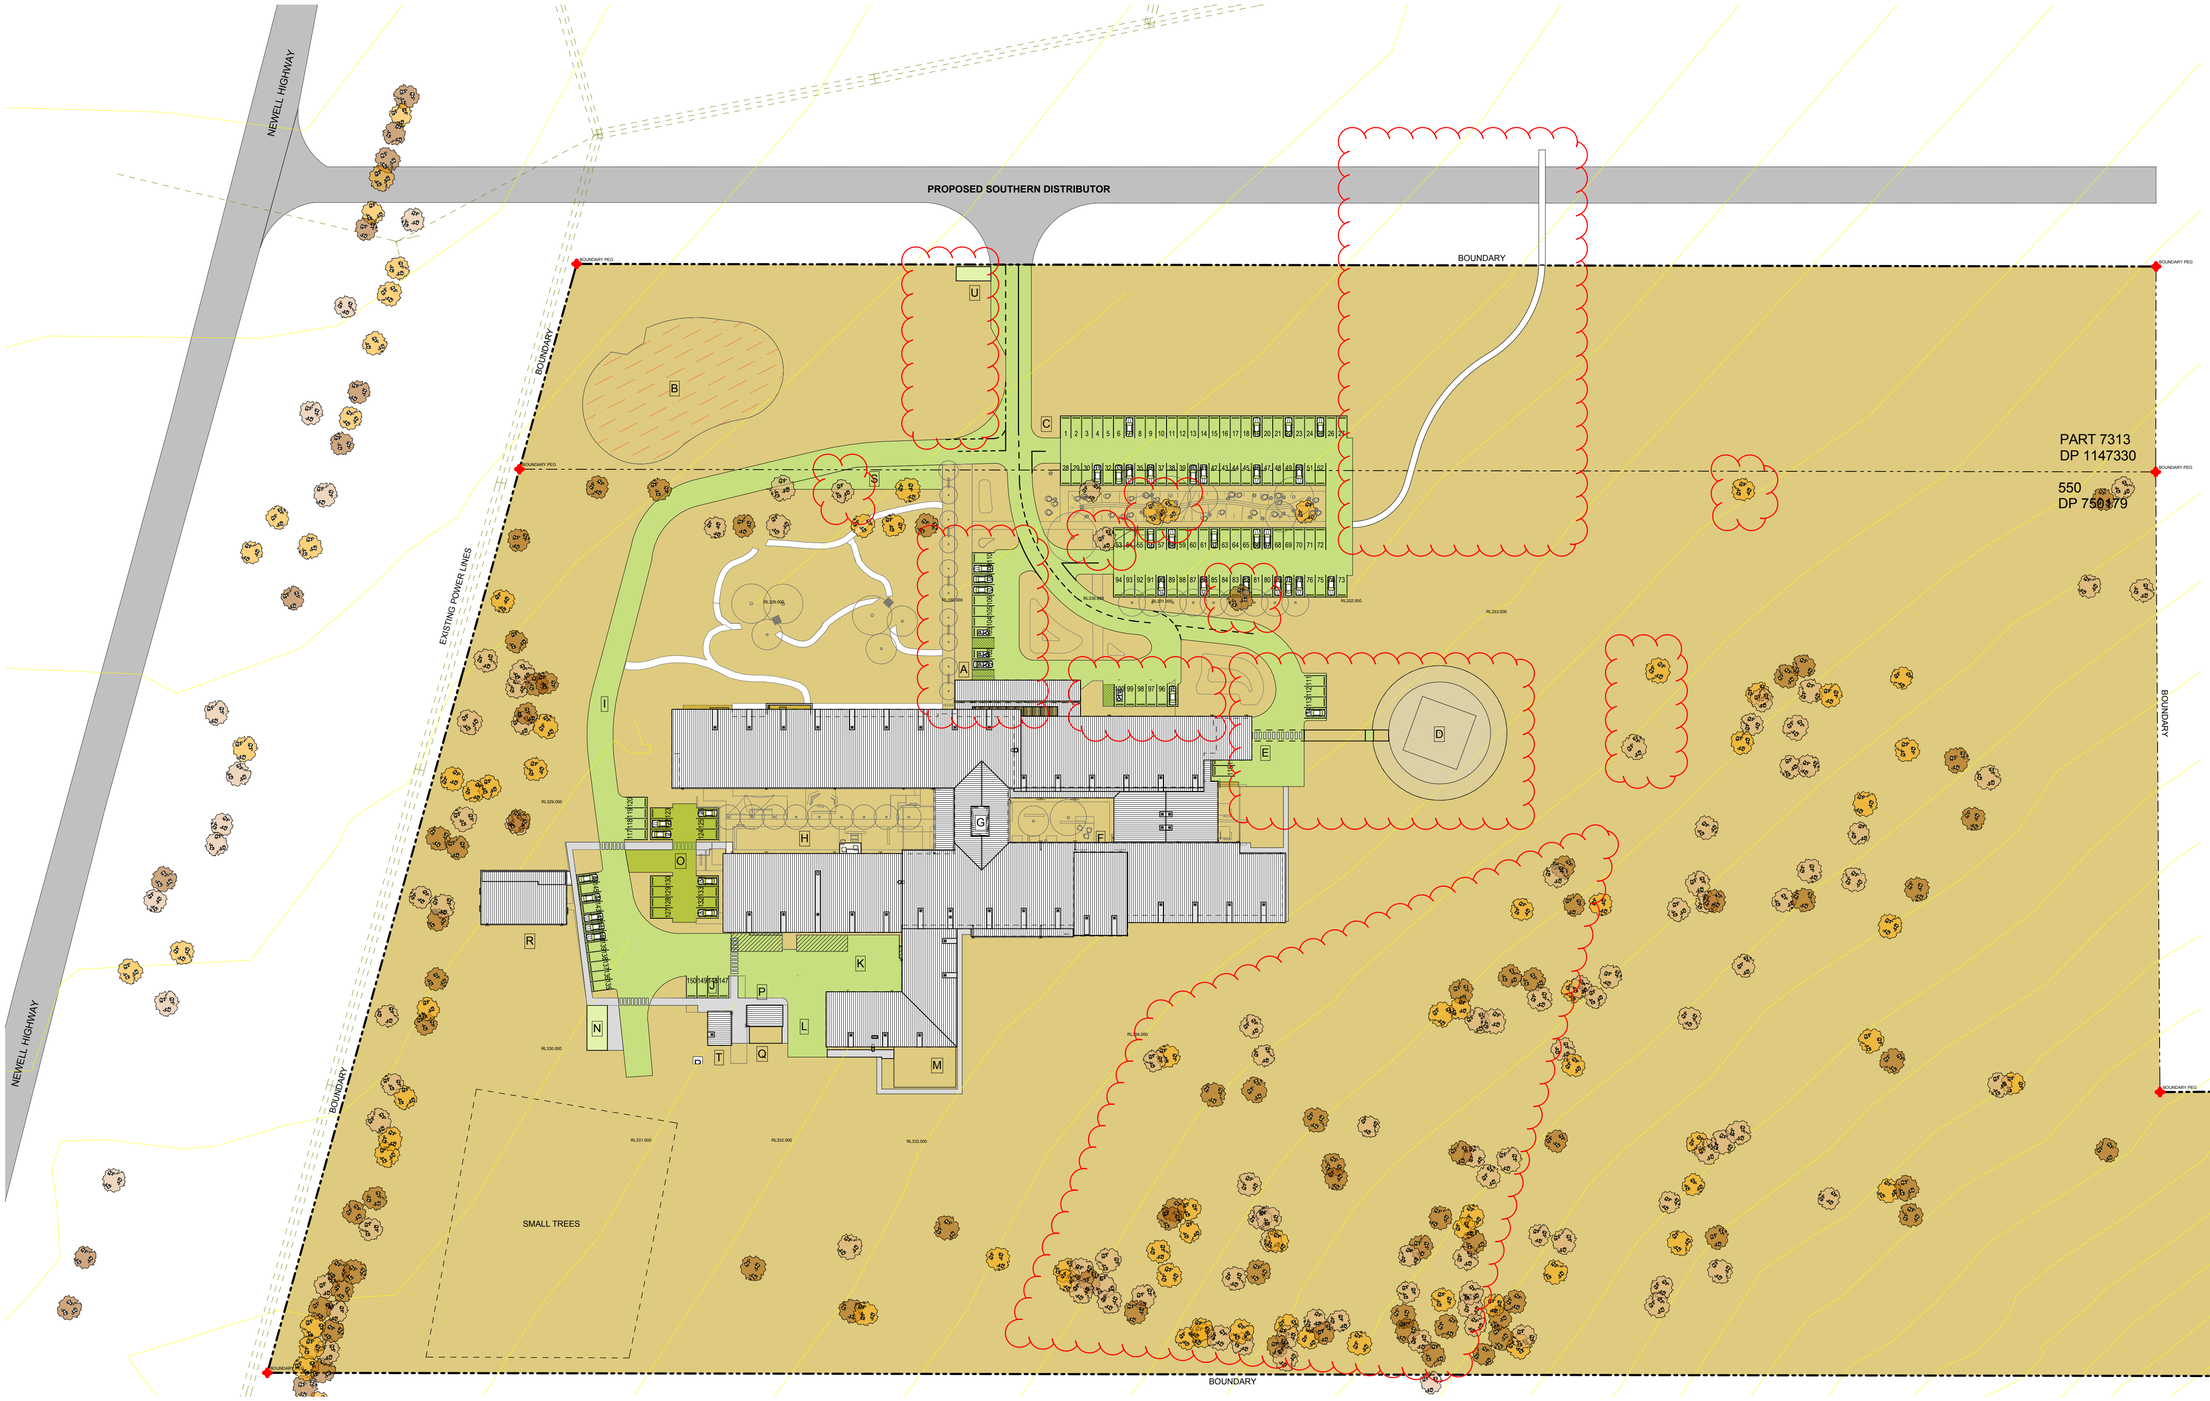

LEGEND

A	MAIN ENTRY
B	ONSITE DETENTION BASIN
C	PUBLIC CARPARK
D	HELIPAD
E	AMBULANCE DROP OFF
F	COURTYARD
G	LIFT OVERRUN
H	COURTYARD
I	SERVICE ROAD
J	LOAN EQUIPMENT DROP OFF
K	LOADING DOCKS
L	HARDSTAND
M	EXTERNAL PLANT
N	MEDICAL GASES STORAGE
O	STAFF FLEET CARPARK
P	DIESEL GENERATOR
Q	SUBSTATION
R	STAFF ACCOMMODATION
S	LAY-BY SEMI-TRAILER
T	HYDRAULIC PLANT
U	HYDRAULIC PLANT

EXISTING TREE

EXACT SCOPE AND LOCATIONS OF RETAINED TREES TO BE CONFIRMED ON SITE (SCOPE SHOWN BASED ON SURVEY AS DRAWING 0600)

1 PLAN

SITE PLAN 1:750

SSD SUBMISSION

REV	DESCRIPTION OF CHANGE	DRAWN	CHECK	DATE
D	ADDITIONAL CLOUDS ADDED	JS	CL	03.09.14
C	CLOUDS ADDED	JS	CL	20.08.14
B	REVISED DESIGN	GR	CL	26.06.14
A	DRAFT ISSUE FOR SSD SUBMISSION	AB/GD	CL	14.10.13

REV	DESCRIPTION OF CHANGE	DRAWN	CHECK	DATE

NORTH POINT

KEY PLAN

PROJECT MANAGER
APPIAN GROUP
LEVEL 1, 20 CHANDOS ST,
ST LEONARDS, NSW, 2065
AUSTRALIA
P: 02 8437 8200
F: 02 9437 3450
www.appiangroup.com.au

CLIENT
NSW GOVERNMENT
HEALTH
INFRASTRUCTURE
NSW GOVERNMENT | Health Infrastructure
LEVEL 8, 77 PACIFIC HWY,
NORTH SYDNEY, NSW, 2060,
P: 02 9978 5402
F: 02 8904 1377

ARCHITECTS
HDR | RICE DAUBNEY
Level 1, 110 Walker Street, North Sydney NSW 2060, Australia
+61 2 9956 2666 | hdricedaubney.com | hdrinc.com
The Rice Daubney Group (NSW) P/L as trustee for The Rice Daubney Trading Trust
ABN 56 880 304 993

PROJECT:
LACHLAN HEALTH SERVICE -
PARKES HOSPITAL
PARKES, NSW,

DRAWING TITLE:
SITE SET OUT PLANS
SITE PLAN

SCALE: AS SHOWN
CHECKED: CL
PROJECT NUMBER: 11525
DRAWING NUMBER: DA2_1000
ISSUE: D

THIS DOCUMENT IS THE COPYRIGHT OF RICE DAUBNEY (NSW) Pty. Ltd.
ALL INFORMATION ILLUSTRATED ON THIS DOCUMENT IS TO BE CHECKED AND VERIFIED ON SITE.
IN THE EVENT OF DISCREPANCIES REFER TO ARCHITECT PRIOR TO COMMENCEMENT OF THE WORK.
DO NOT SCALE DRAWINGS MANUALLY OR ELECTRONICALLY.

teamwork:/rdbim01/11525 MASTER Parkes