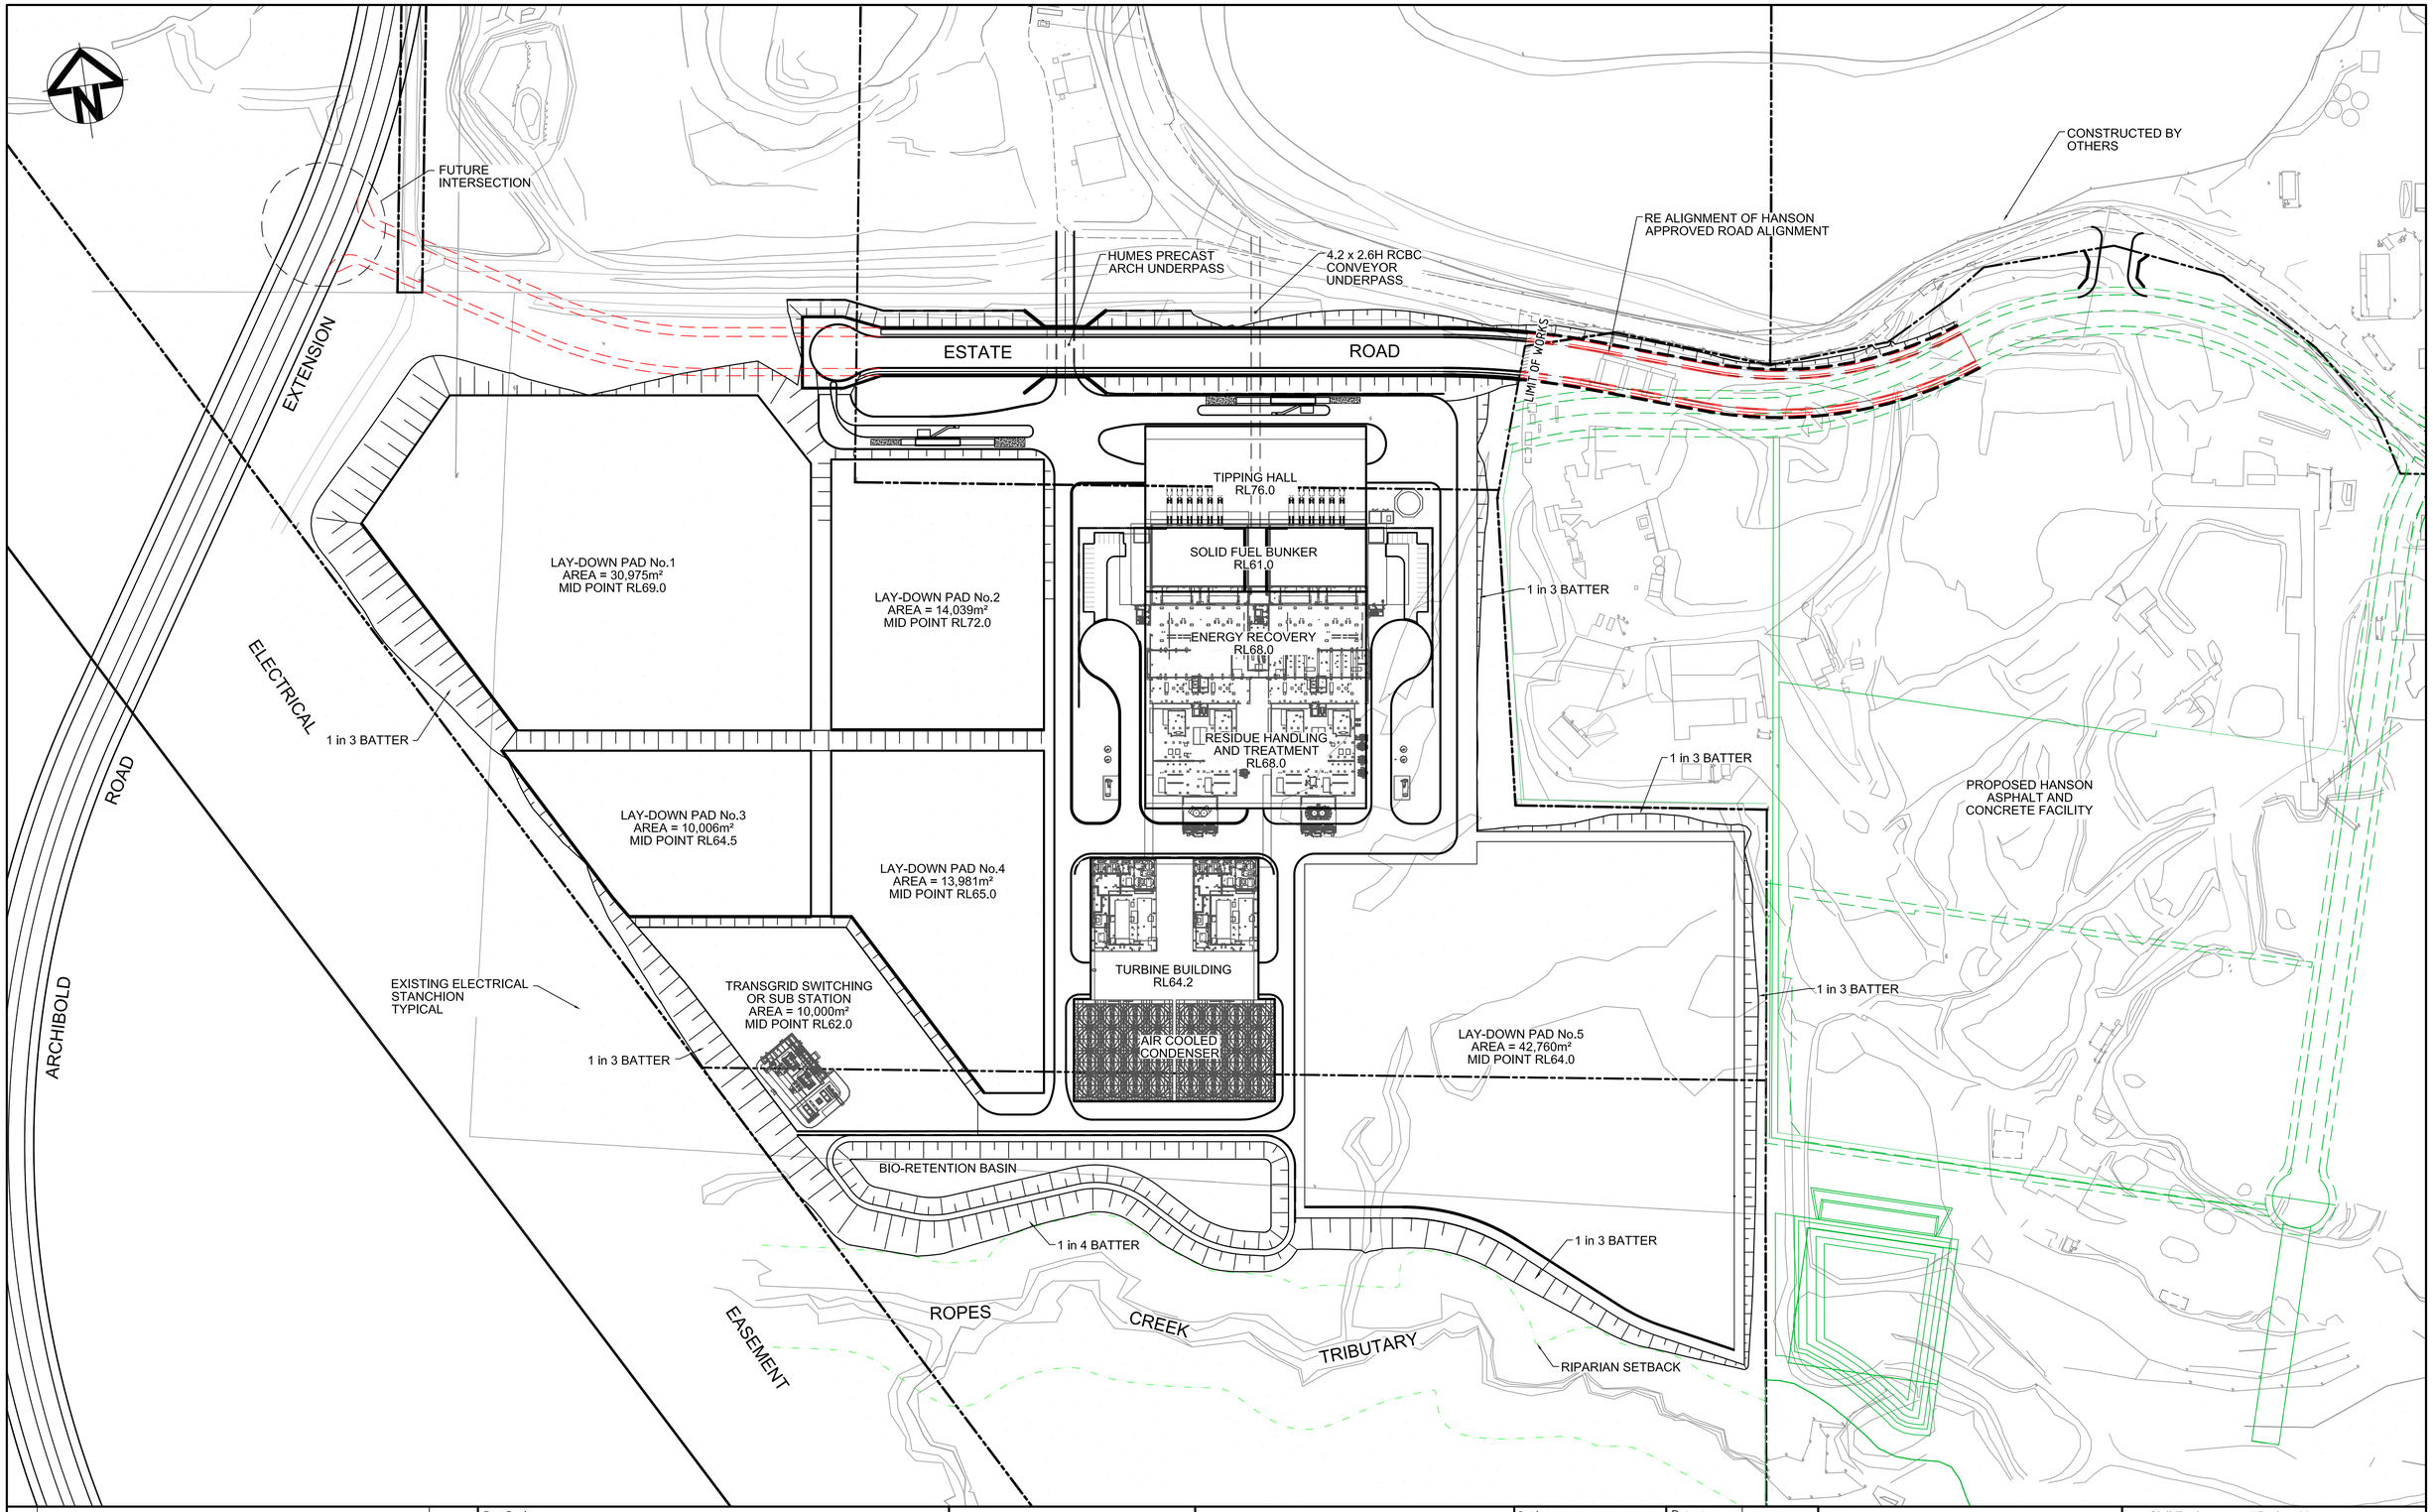

Issue	Description	Date
B	BUNKER AND PAD 5 AMENDED	12-06-14
A	ISSUED FOR INCLUSION WITH REPORTS	20-05-14

100mm on Original

Bar Scales

0 30 60 90 120 150m

1 : 1500 @ A1 1 : 3000 @ A3

THIS DRAWING CANNOT BE COPIED OR REPRODUCED IN ANY FORM OR USED FOR ANY OTHER PURPOSE OTHER THAN THAT ORIGINALLY INTENDED WITHOUT THE WRITTEN PERMISSION OF AT&L

Client

THE NEXT GENERATION PTY LTD

Scales	1 : 1500 @ A1	Drawn	TS
		Designed	TS
Grid	MGA	Checked	MM
Height Datum	AHD	Approved	

Project

ENERGY FROM WASTE ELECTRICITY GENERATION PLANT, EASTERN CREEK

Title

GENERAL ARRANGEMENT PLAN

Civil Engineers and Project Managers

at&l

Suite 702, 154 Pacific Hwy
St Leonards NSW 2065
ABN 96 130 882 405
Tel: 02 9439 1777
Fax: 02 9460 8413
www.atl.net.au
info@atl.net.au

Status

FOR REVIEW

NOT TO BE USED FOR CONSTRUCTION

A1

Drawing No.	Project No.	Issue
SKC34	14-187	B

Date Plotted: 12 Jun 2014 - 03:10PM File Name: F:\14-187 TNG\Drgs\Civil\Sketches\SKC34.dwg