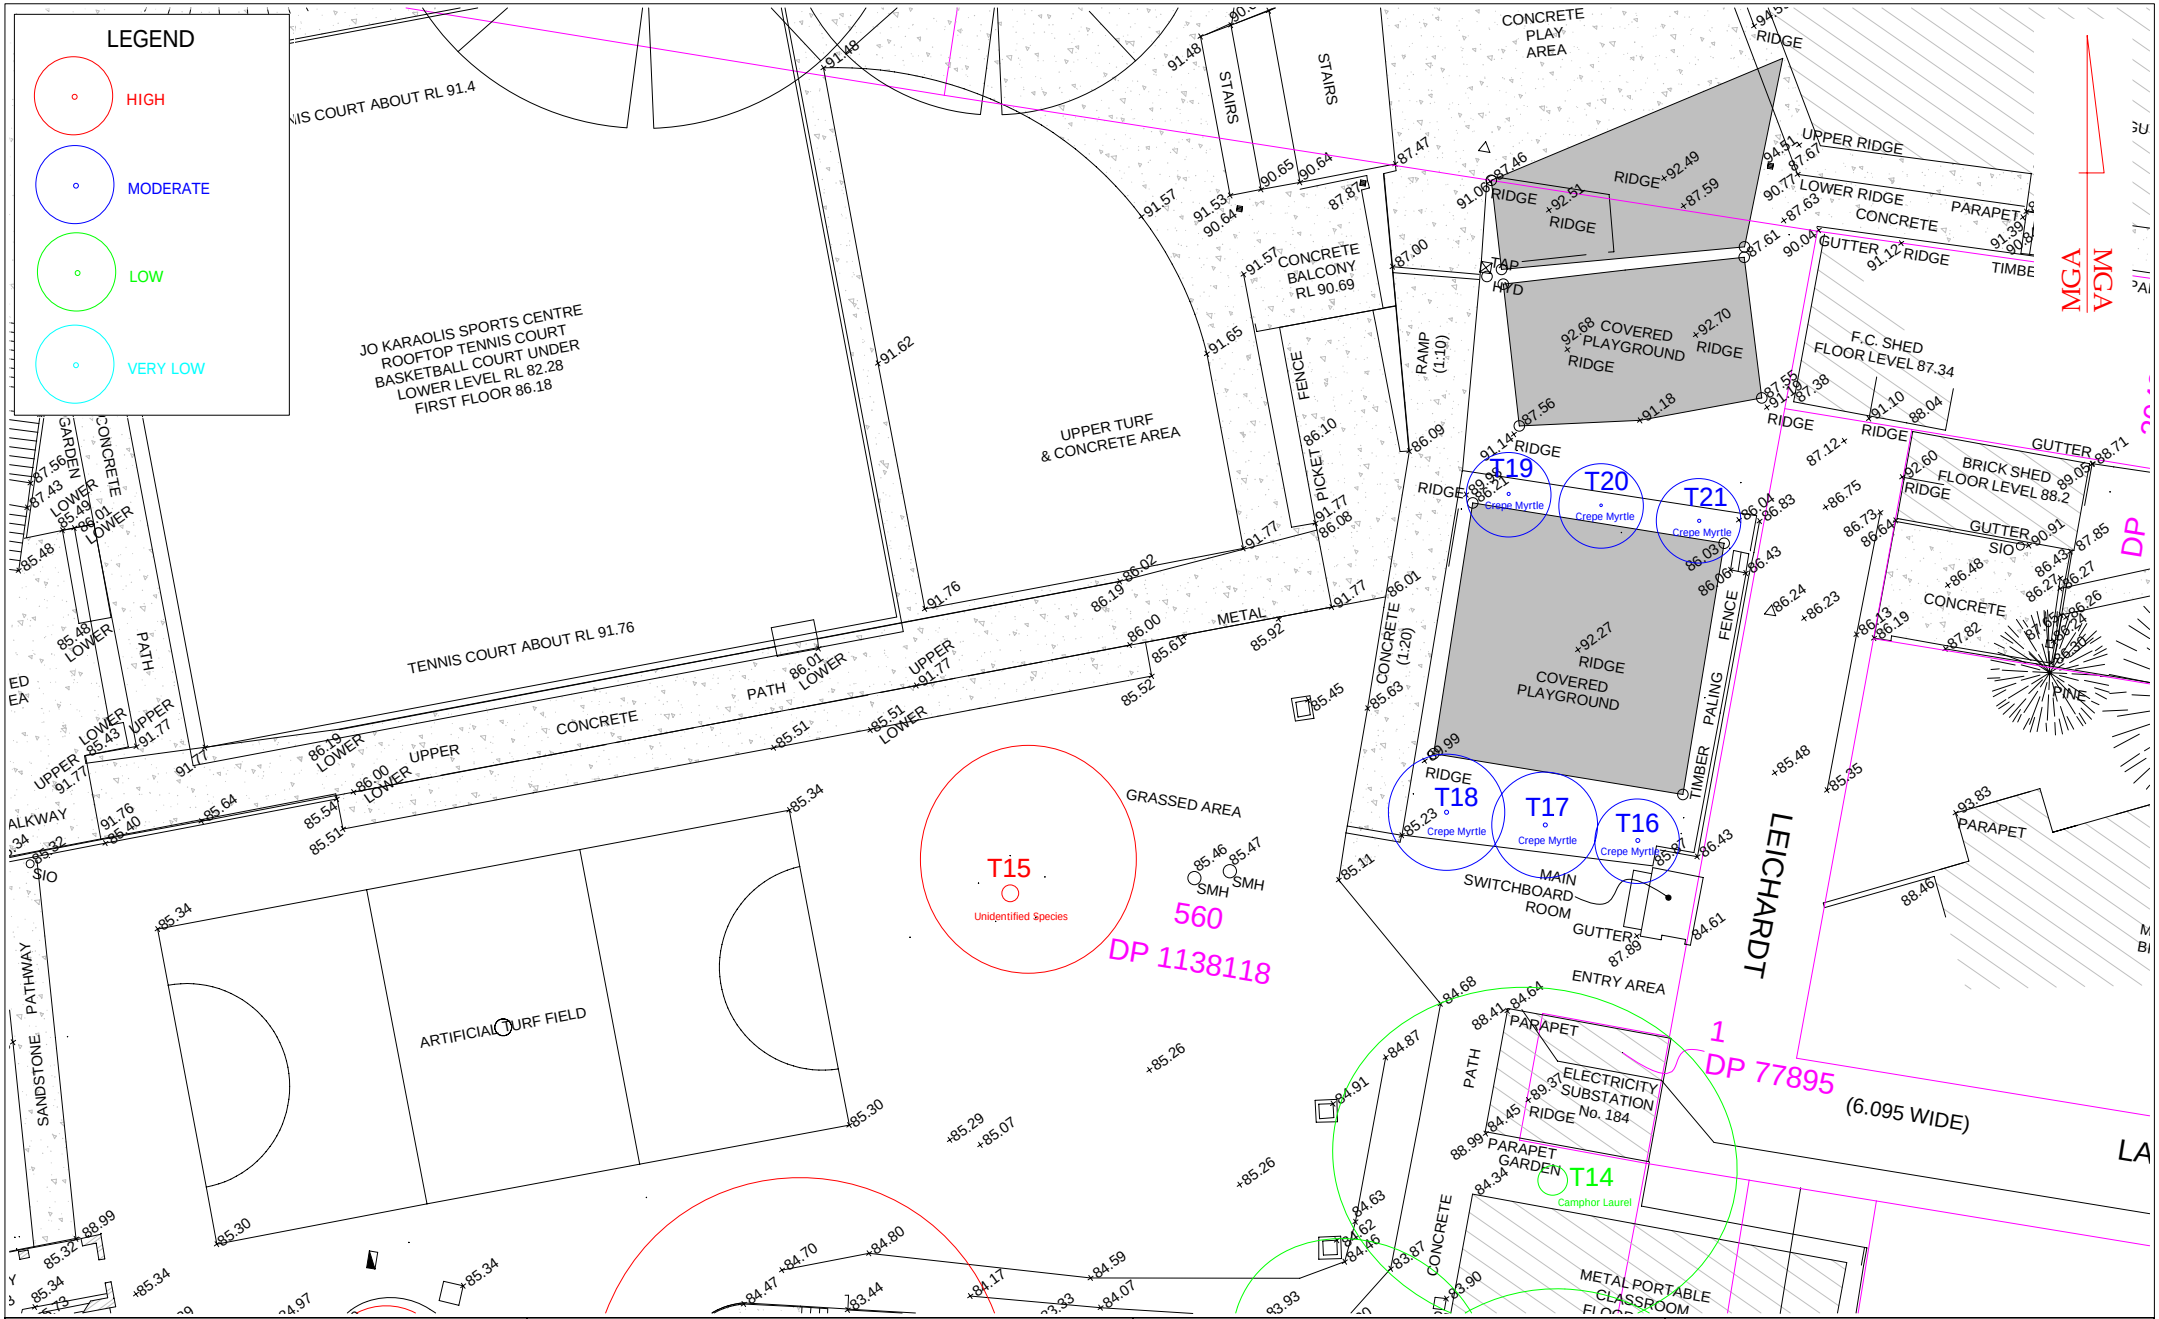

APPENDIX 6
TREE LOCATION PLAN SHOWING
TREE RETENTION VALUES
St. Catherine's School
26 Albion Street, WAVERLEY

Earthscape Horticultural Services
Arboricultural and Horticultural Consultants
PO Box 364
BEROWRA NSW 2081
Ph: 02 9456 4787
Fax: 02 9456 5757 e: earthscape@iinet.net.au

Based on the Survey Drawing
prepared by Chase Burke Harvey
Dwg Ref No. 2010/167/5
Dated May 2012

DWG No. T13-062501 SHEET 2

DATE: 24/06/2013