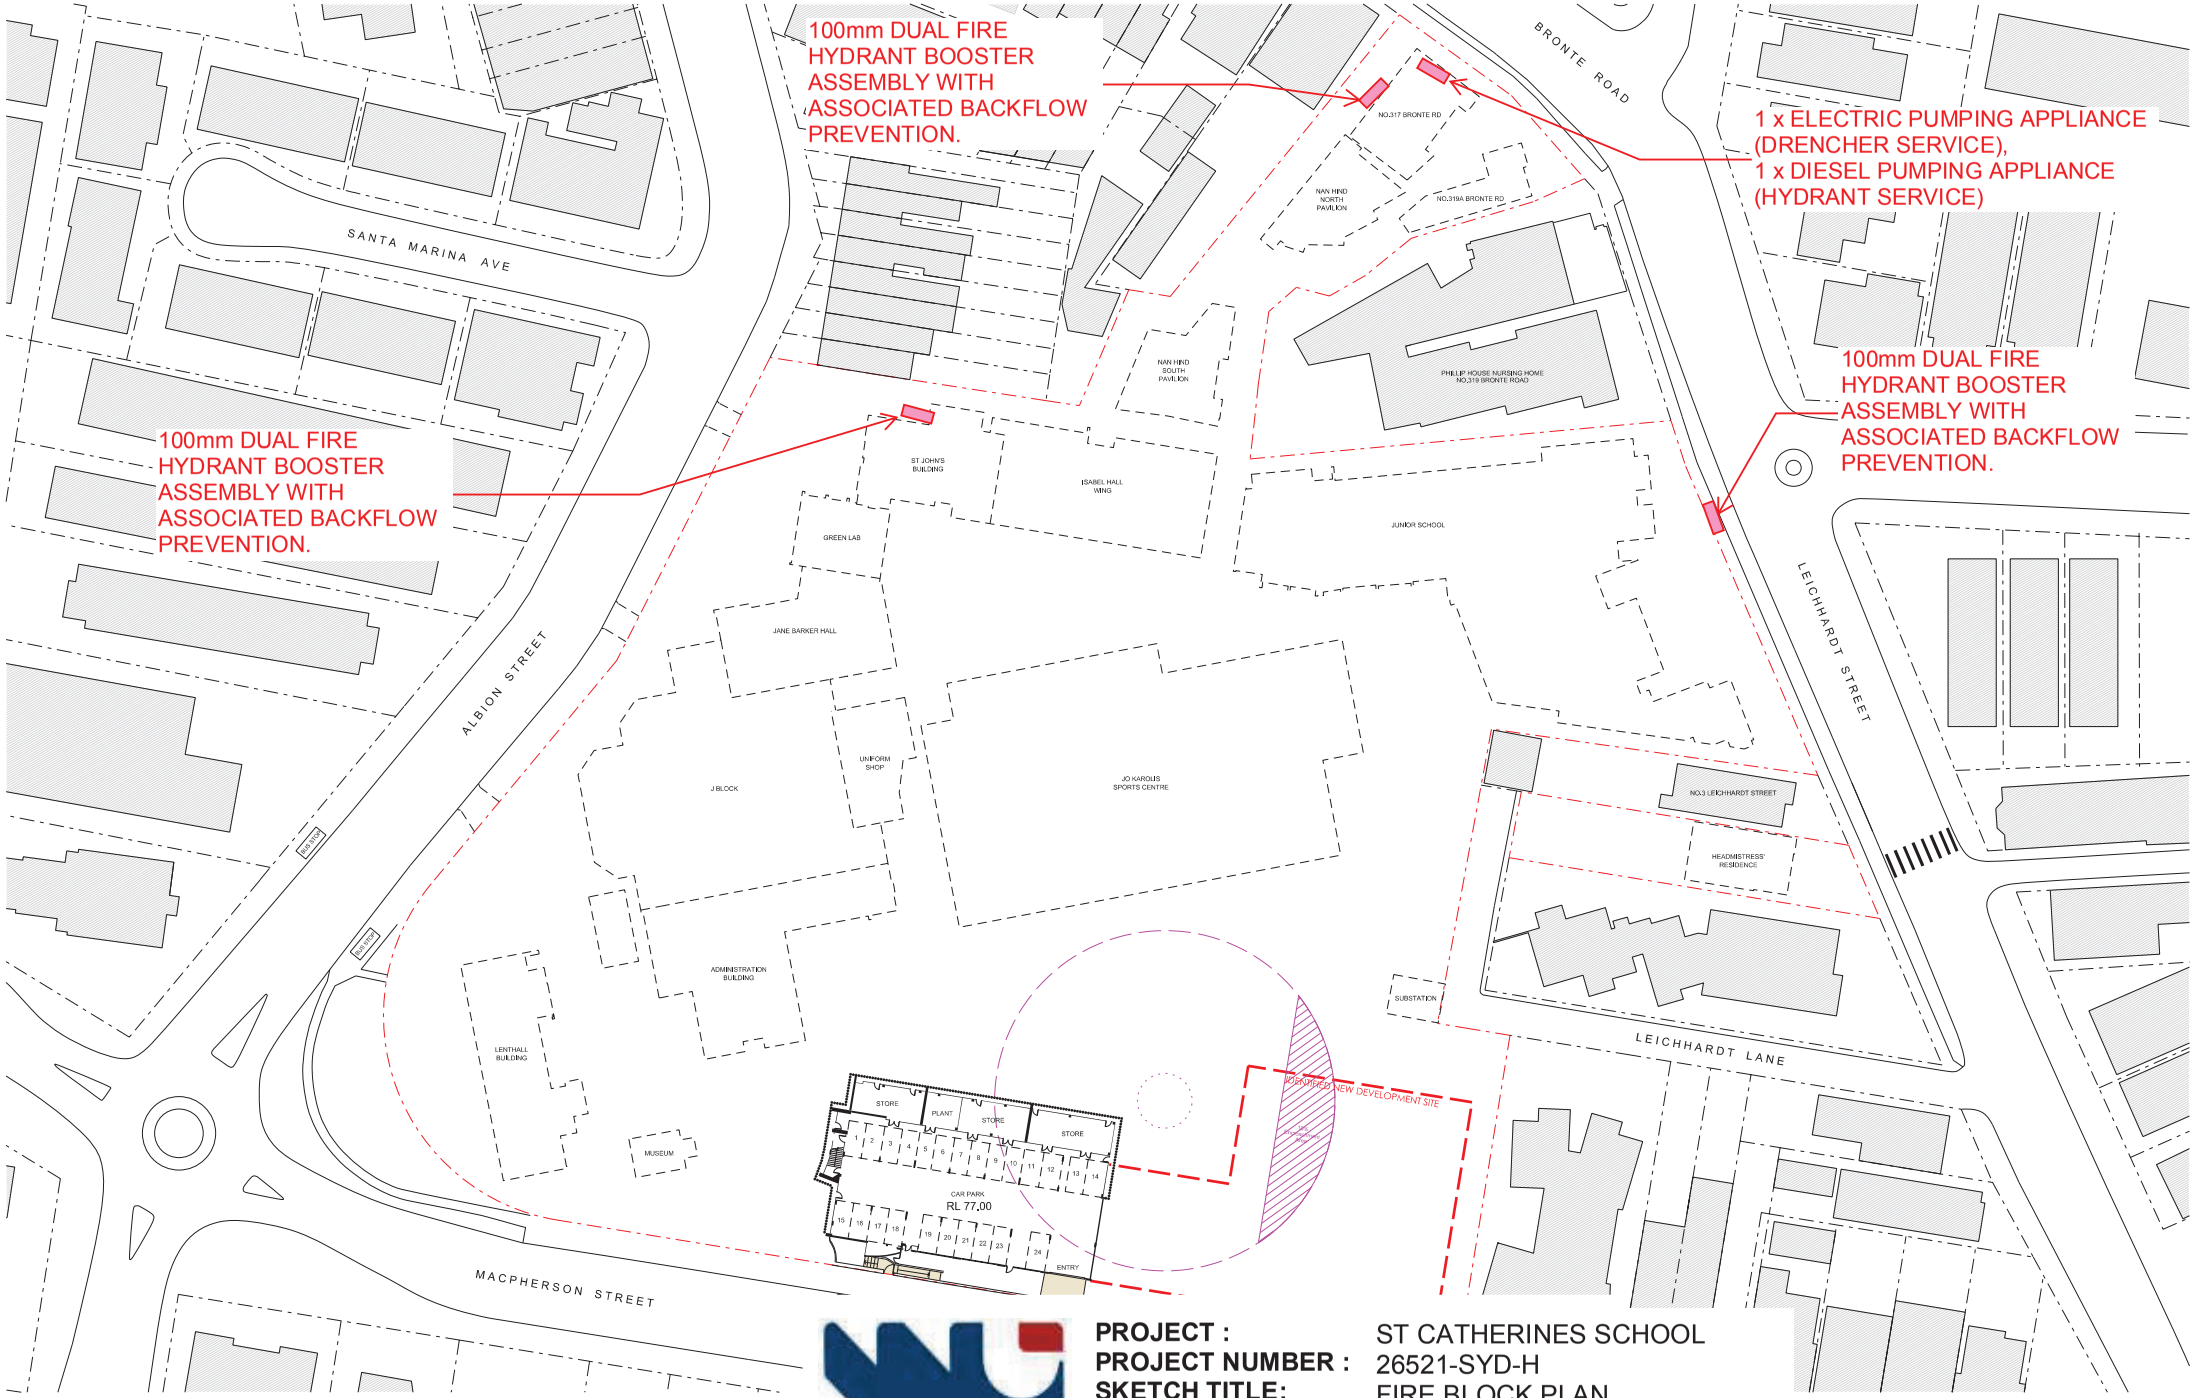

WOOD & GRIEVE ENGINEERS

PROJECT : ST CATHERINES SCHOOL
PROJECT NUMBER : 26521-SYD-H
SKETCH TITLE: FIRE BLOCK PLAN
AUTHOR : JZK
DATE : 30/05/14

MAYOH ARCHITECTS

PD MAYOH PTY LTD
ABN 16788079806
Peter Mayoh. Regd. Architect No 3788
Arthur Gatfield. Regd. Architect No 4040
60 Strathallen Avenue Northbridge NSW 2063
P : (02) 9958 0488 F : (02) 9958 6424
info@pdmayoh.com.au www.mayoharchitects.com.au

ST CATHERINE'S SCHOOL

26 Albion Street
Waverley NSW 2024

SCALE IN METRES : 1:400 @ A1

0m 5 10 15 20 25 30

NORTH