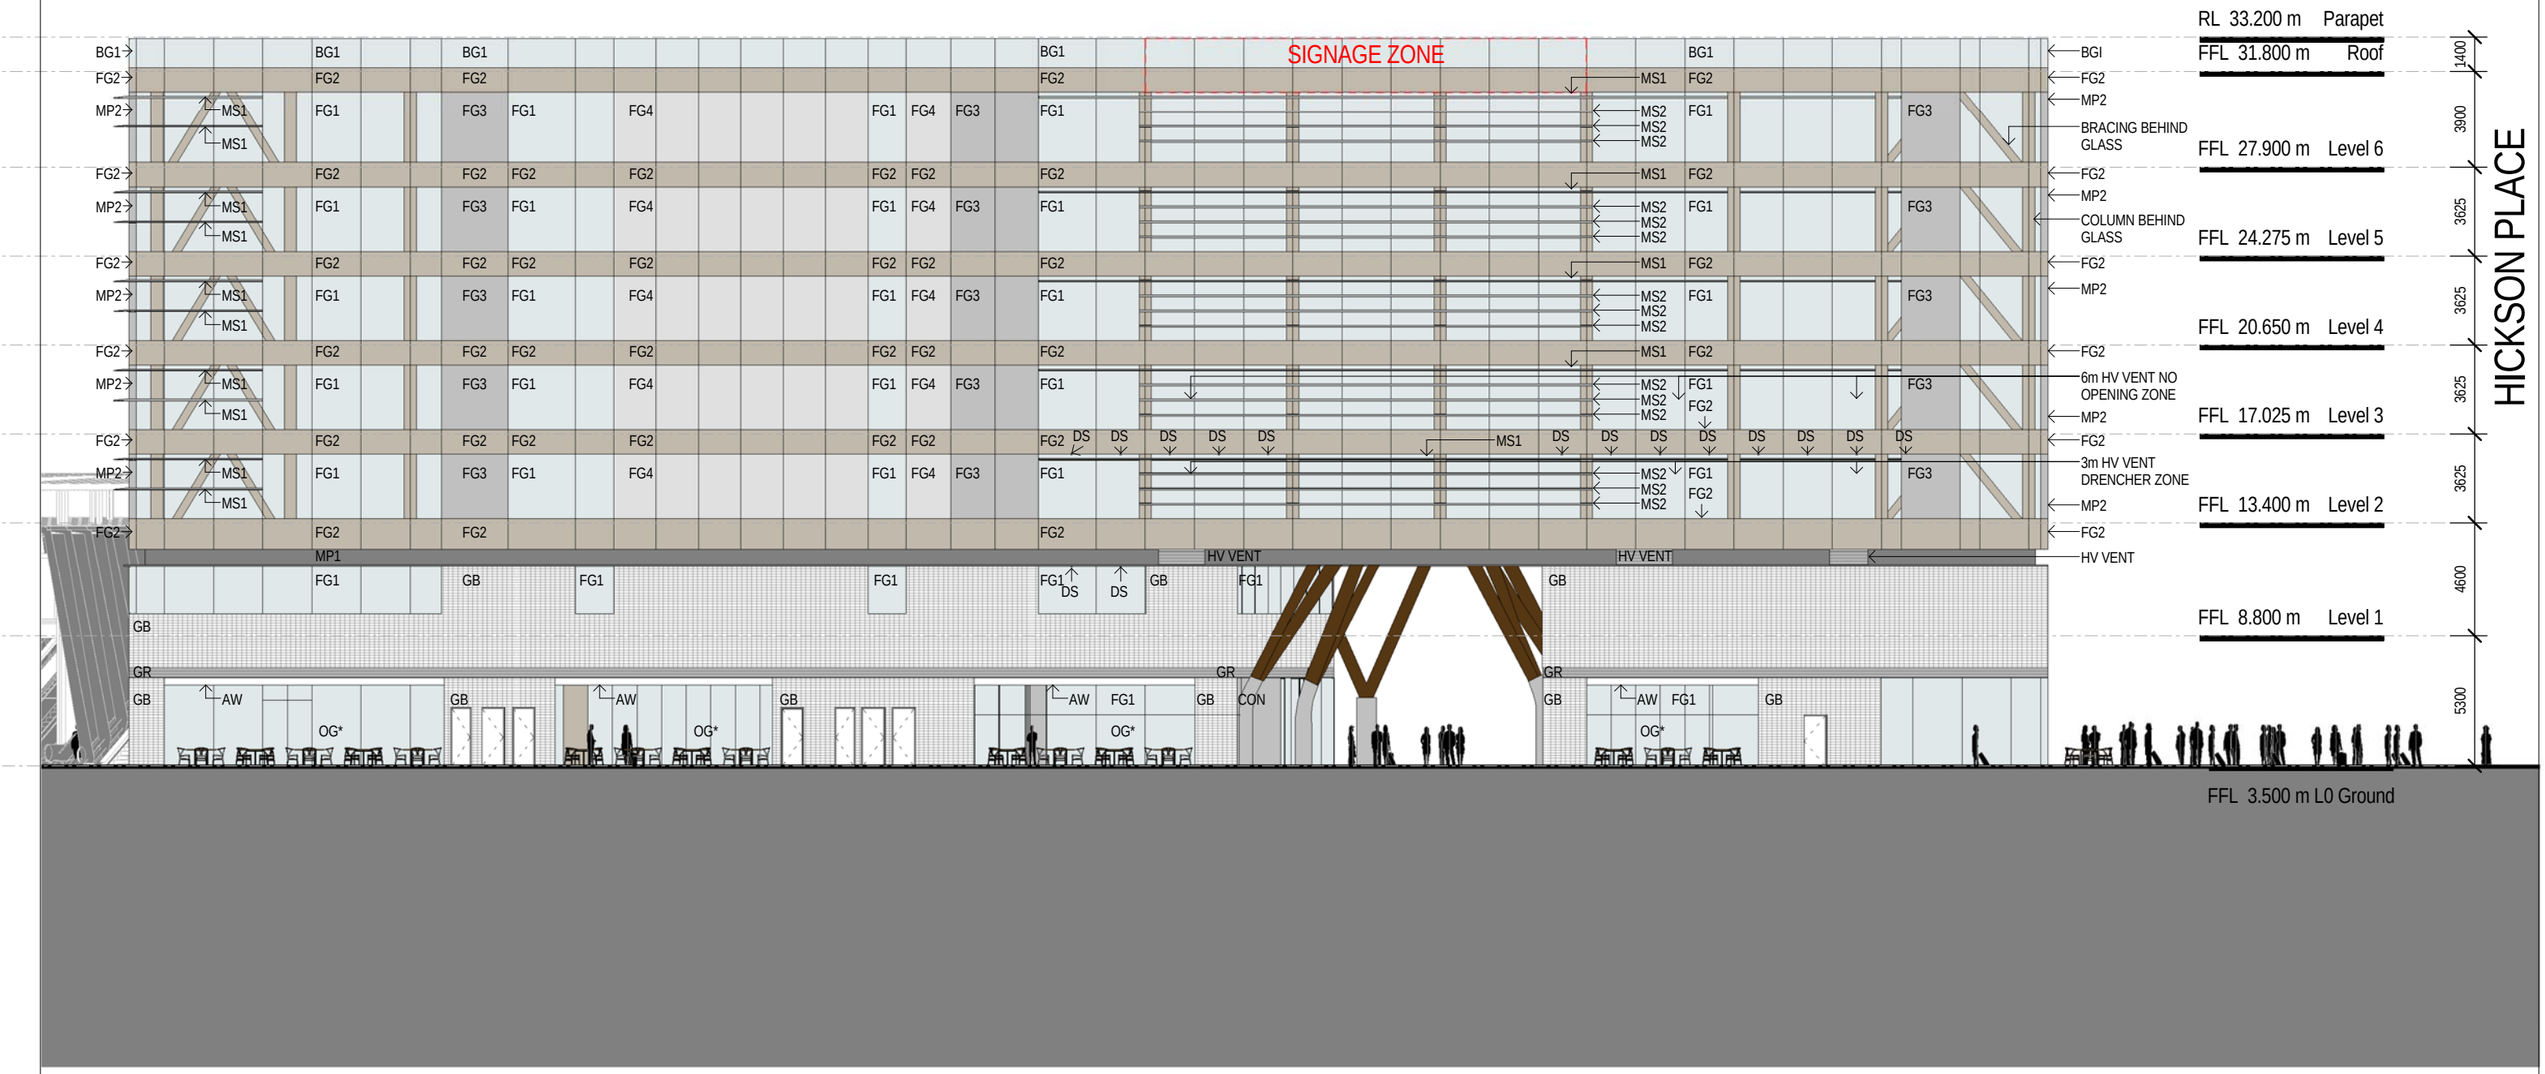

GENERAL NOTES

Do not scale from drawings. Tzannes Associates takes no responsibility for any dimensions obtained by measuring or scaling from this drawing and no reliance may be placed on such dimensions. Verify dimensions and RL's on site prior to commencement of work. Advise Tzannes Associates of any discrepancies before commencement and allow for adjustments to suit discrepancies.
The sizing of all structural and service elements must be confirmed against the associated engineers documentation. No reliance should be placed upon sizing information shown on this drawing.
Comply with relevant authorities requirements. Comply with Building Code of Australia requirements. Comply with relevant Australian Standards for materials and construction practice.

KEY PLAN

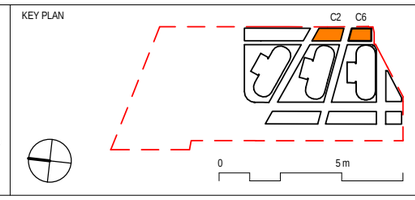

KEY:

AW	RETRACTABLE AWNING	OG	OPERABLE GLAZING
BG1	BALUSTRADE GLAZING - CLEAR	OG*	OPERABLE GLAZING*
CON	OFF-FORM CONCRETE	OF	OVERFLOW
DS	DELUGE SPRINKLER	MP1	METAL PROFILE TYPE 1
FG1	FIXED GLAZING - PERFORMANCE GLASS	MP2	METAL PROFILE TYPE 2
FG1/TIM	FIXED GLAZING - PERFORMANCE GLASS / TIMBER VISIBLE BEHIND	MS1	METAL SHADE - TYPE 1
		MS2	METAL SHADE - TYPE 2
FG2	FIXED GLAZING - CLEAR WITH TIMBER BEHIND	SF1	SHOPFRONT GLAZING
GB	GLAZED BRICK	TMB	TIMBER - SOLID
GR	GRILLE		

NOTE:

OG* - OPERABLE GLAZING SHOPFRONT SUBJECT TO DESIGN DEVELOPMENT PRIOR TO CONSTRUCTION OR CONSISTENT WITH A DESIGN SHOWN ON APPROVED APPLICATION DRAWINGS FOR TENANT/ SHOPFRONT APPLICATION

REVISION SCHEDULE

REV	DESCRIPTION	DATE
A	PLANNING APPLICATION	19.09.14
B	PLANNING APPLICATION	19.02.15

DEVELOPER
PROJECT MANAGEMENT & CONSTRUCTION
DESIGN

Lend Lease

LEND LEASE
30 The Bond 30 Hickson Road
Millers Point NSW 2000

ARCHITECT
Tzannes Associates ARCHITECTURE URBAN DESIGN
63 Myrtle Street
Chippendale NSW 2008
Sydney Australia
T +61 2 9319 3744
tzannes@tzannes.com.au

BARANGAROO SOUTH
C2 / C6 Buildings

PLANNING APPLICATION
NOT FOR CONSTRUCTION

West Elevation

SCALE @ A3	DATE	PROJECT	DRAWING	REVISION
1 : 250	19/09/14	12052	BC2_AD4_5000_04	B