SCECGS REDLANDS MASTERPLAN

AUGUST 2018



LANDSCAPE ARCHITECT	SILK Consulting Landscape Architects in association with Lightbox Landscape	CONSULTANTS	Bloompark TKDArchitects Tanner Kibble Denton
CLIENT	SCECGS Redlands	PROJECT	SCECGS Redlands Master Plan and Stage 1 Monford Place Learning Hub

REVISIONS					
DATE	DESCRIPTION	REV	DATE	DESCRIPTION	REV
22.04.15	For Information	A	08.10.15	Planning Application	D
01.05.15	Planning Application	B	29.08.17	Section 96	E
12.05.15	Planning Application	C			

DRAWING TITLE: MASTERPLAN
INDICATIVE LANDSCAPE MASTER PLAN

DRAWING INFORMATION

NORTH

SCALE 1:500 @ A1
JOB NO. 49
DRAWN NH
CHECKED AJG
DATE 08.10.15

DRAWING NUMBER: MP-100



SILK Consulting Landscape Architects
in association with
Lightbox Landscape

LANDSCAPE ARCHITECT

Bloompark
TKDArchitects
Tanner Kibble Denton

CONSULTANTS

REDLANDS LET YOUR LIGHT SHINE
SCECGS Redlands

CLIENT

SCECGS Redlands
Master Plan and Stage 1 Monford Place Learning Hub

PROJECT

DATE	DESCRIPTION	REV
22.04.15	For Information	A
01.05.15	Planning Application	B
12.05.15	Planning Application	C
08.10.15	Planning Application	D
29.08.17	Section 96	E

REVISIONS

STAGE ONE
OVERALL PLAN

DRAWING TITLE

NORTH

SCALE 1:500 @ A1
JOB NO. 49


DRAWN NH
CHECKED AJG
DATE 08.10.15

DRAWING NUMBER
DA.L100

DRAWING INFORMATION

KEY PLAN NTS



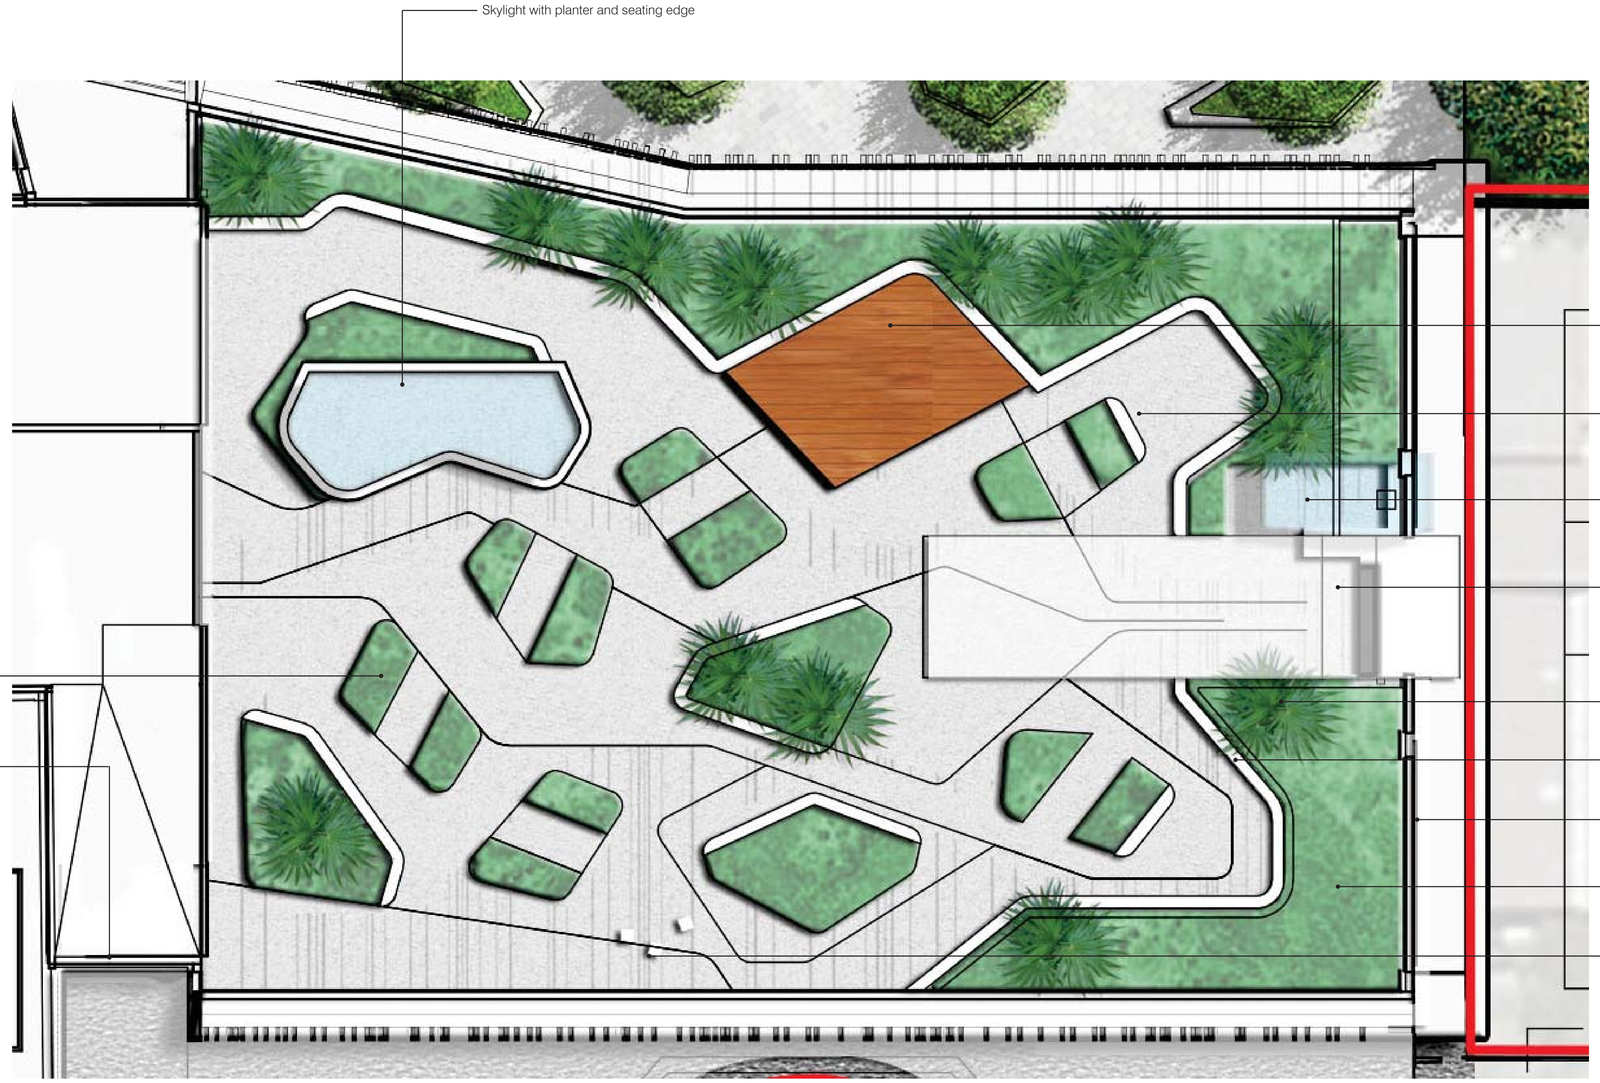

HUB LEARNING ROOFTOP INDICATIVE PLAN













CHARACTER PRECEDENTS

SILK Consulting Landscape Architects
in association with
Lightbox Landscape

LANDSCAPE ARCHITECT

Bloompark
TKDArchitects
Tanner Kibble Denton

CONSULTANTS

REDLANDS LET YOUR LIGHT SHINE

SCECGS Redlands

CLIENT

SCECGS Redlands
Master Plan and Stage 1 Monford Place Learning Hub

PROJECT

DATE	DESCRIPTION	REV
22.04.15	For Information	A
01.05.15	Planning Application	B
12.05.15	Planning Application	C
08.10.15	Planning Application	D
29.08.17	Section 96	E

REVISIONS

STAGE ONE
HUB BUILDING ROOF INDICATIVE PLAN

DRAWING TITLE

NORTH

SCALE 1:100 @ A1
JOB NO. 49

DRAWN NH
CHECKED AJG
DATE 08.10.15

DRAWING INFORMATION

DRAWING NUMBER
DA.L102



Backhousia citriodora
Lemon-scented Myrtle



Cercis canadensis 'Forest Pansy'
Eastern Redbud



Ulmus parvifolia
Chinese Elm



Carissa 'Emerald Star'
Natal Plum



Westringia fruticosa 'Mundi'
Mundi Coastal Rosemary



Baeckea virgata 'Dwarf'
Dwarf Heath Myrtle



Agave attenuatum
Agave



Phormium tenax 'Atrpurpureum'
Purple Flax



Casuarina 'Prostrata'
Prostrate Casuarina

TREES

Species	*Common Name*	*Size*	*Spacing*	*Height*	*Spread*	*Mature Height*	*Mature Spread*
Angophora costata	*Argyle Apple Gum*	200l	n/a	3m	1.5m	15m	8m
Backhousia citriodora	Lemon Scented Myrtle	200l	n/a	3m	1.5m	12m	6m
Cercis canadensis 'Forest Pansy'	Eastern Redbud	100l	n/a	2m	1m	5m	4m
Dracaena draco	Dragon Tree	75l	n/a	1.5m	0.75m	4m	3m
Lagerstroemia indica varieties	Crepe Myrtle - Various	100l	n/a	2m	1m	8m	5m
Magnolia grandiflora 'St Marys'	St Marys Magnolia	100l	n/a	2m	1m	6m	1.5m
Populus simonii	Simon's Poplar	100l	n/a	2m	1m	6m	1.5m
Prunus cerasifera 'Nigra'	Purple-leafed Plum	100l	n/a	2m	1m	7m	7m
Pyrus calleryana 'Bradford'	Bradford Pear	400l	n/a	3.5m	2m	12m	8m
Pyrus nivalis	Snow Pear	100l	n/a	2m	1m	5m	3.5m
Ulmus parvifolia	Chinese Elm	100l	n/a	2m	1m	8m	8m
Waterhousia floribunda 'Sweeper'	Weeping Lily Pilly	100l	n/a	2m	1m	6m	5m

SHRUBS

Species	*Common Name*	*Size*	*Spacing*	*Height*	*Spread*	*Mature Height*	*Mature Spread*
Acacia cognata 'Limelight'	Bower Wattle	2.5l	400mm	200mm	200mm	500mm	500mm
Baeckea virgata 'Dwarf'	Dwarf Heath Myrtle	2.5l	400mm	200mm	200mm	400mm	400mm
Banksia spinulosa 'Coastal Cushion'	Compact Banksia	5l	600mm	300mm	300mm	1m	750mm
Carissa 'Emerald Star'	Natal Plum	5l	500mm	300mm	300mm	750mm	750mm
Coprosma repens 'Evening Glow'	Glass Looking Plant	5l	600mm	300mm	300mm	750mm	750mm
Escallonia 'Pink Pixie'	Dwarf Escallonia	2.5l	500mm	200mm	200mm	600mm	500mm
Grevillea 'Scarlet Sprite'	Dwarf Grevillea	5l	600mm	300mm	300mm	750mm	750mm
Raphiolepis 'Snow Maiden'	Snow Maiden Indian Hawthorn	5l	600mm	300mm	300mm	750mm	750mm
Westringia fruticosa 'Mundi'	Mundi Coastal Rosemary	5l	500mm	300mm	300mm	400mm	600mm

PERENNIALS & GROUND COVERS

Species	*Common Name*	*Size*	*Spacing*	*Height*	*Spread*	*Mature Height*	*Mature Spread*
Agave attenuatum	Agave	5l	500mm	300mm	300mm	1m	1m
Beschorneria yuccoides	Mexican Lily	5l	600mm	400mm	300mm	750mm	750mm
Carpobrotus rossii	Pigface	2.5l	750mm	100mm	100mm	100mm	1m
Casuarina 'Prostrata'	Prostrate Casuarina	2.5l	500mm	100mm	200mm	200mm	1m
Dichondra argentea 'Silver Fall'	Silver Fall' Dichondra	2.5l	500mm	100mm	300mm	200mm	1m
Dietes grandiflora	Wild Iris	5l	400mm	300mm	200mm	500mm	500mm
Gazania 'Double Gold'	Gazania	2.5l	500mm	100mm	200mm	100mm	750mm
Juniperus conferta	Shore Juniper	2.5l	500mm	100mm	300mm	100mm	1m
Juniperus conferta 'All Gold'	Shore Juniper	2.5l	500mm	100mm	300mm	100mm	1m
Lomandra longifolia 'Tanika'	Tanika Mat Rush	2.5l	500mm	300mm	200mm	500mm	500mm
Philodendron 'Xanadu'	Xanadu' Philodendron	2.5l	500mm	250mm	150mm	500mm	500mm
Phormium tenax	Green Flax	5l	1m	400mm	200mm	1.2m	1.2m
Phormium tenax 'Atrpurpureum'	Purple Flax	5l	1m	400mm	200mm	1.2m	1.2m
Rosmarinus "Blue Lagoon'	Blue Lagoon' Rosmary	2.5l	750mm	100mm	200mm	100mm	1m
Russelia equisetiformis	Firecracker plant	2.5l	750mm	300mm	200mm	1m	1m
Senecio mandraliscae	Blue Chalksticks	2.5l	500mm	100mm	200mm	100mm	1m



NOTE: ALL SPECIES ARE INDICATIVE OF THE DESIRED CHARACTER OF THE PLANTING IN THE CAMPUS LANDSCAPE. THE ACTUAL SPECIES MAY CHANGE DEPENDING ON AVAILABILITY AT THE TIME OF PLANTING.

SILK Consulting Landscape Architects
in association with
Lightbox Landscape
LANDSCAPE ARCHITECT

Bloompark
TKDArchitects Tanner Kibble Denton
CONSULTANTS

REDLANDS LET YOUR LIGHT SHINE
SCECGS Redlands
CLIENT

SCECGS Redlands
Master Plan and Stage 1 Monford Place Learning Hub
PROJECT

DATE	DESCRIPTION	REV
22.04.15	For Information	A
01.05.15	Planning Application	B
12.05.15	Planning Application	C
08.10.15	Planning Application	D
29.08.17	Section 96	E

REVISIONS

STAGE ONE
INDICATIVE PLANTING
DRAWING TITLE

NORTH

SCALE 1:500 @ A1
JOB NO. 49
DRAWN NH
CHECKED AJG
DATE 08.10.15
DRAWING INFORMATION

DRAWING NUMBER
DA.L400