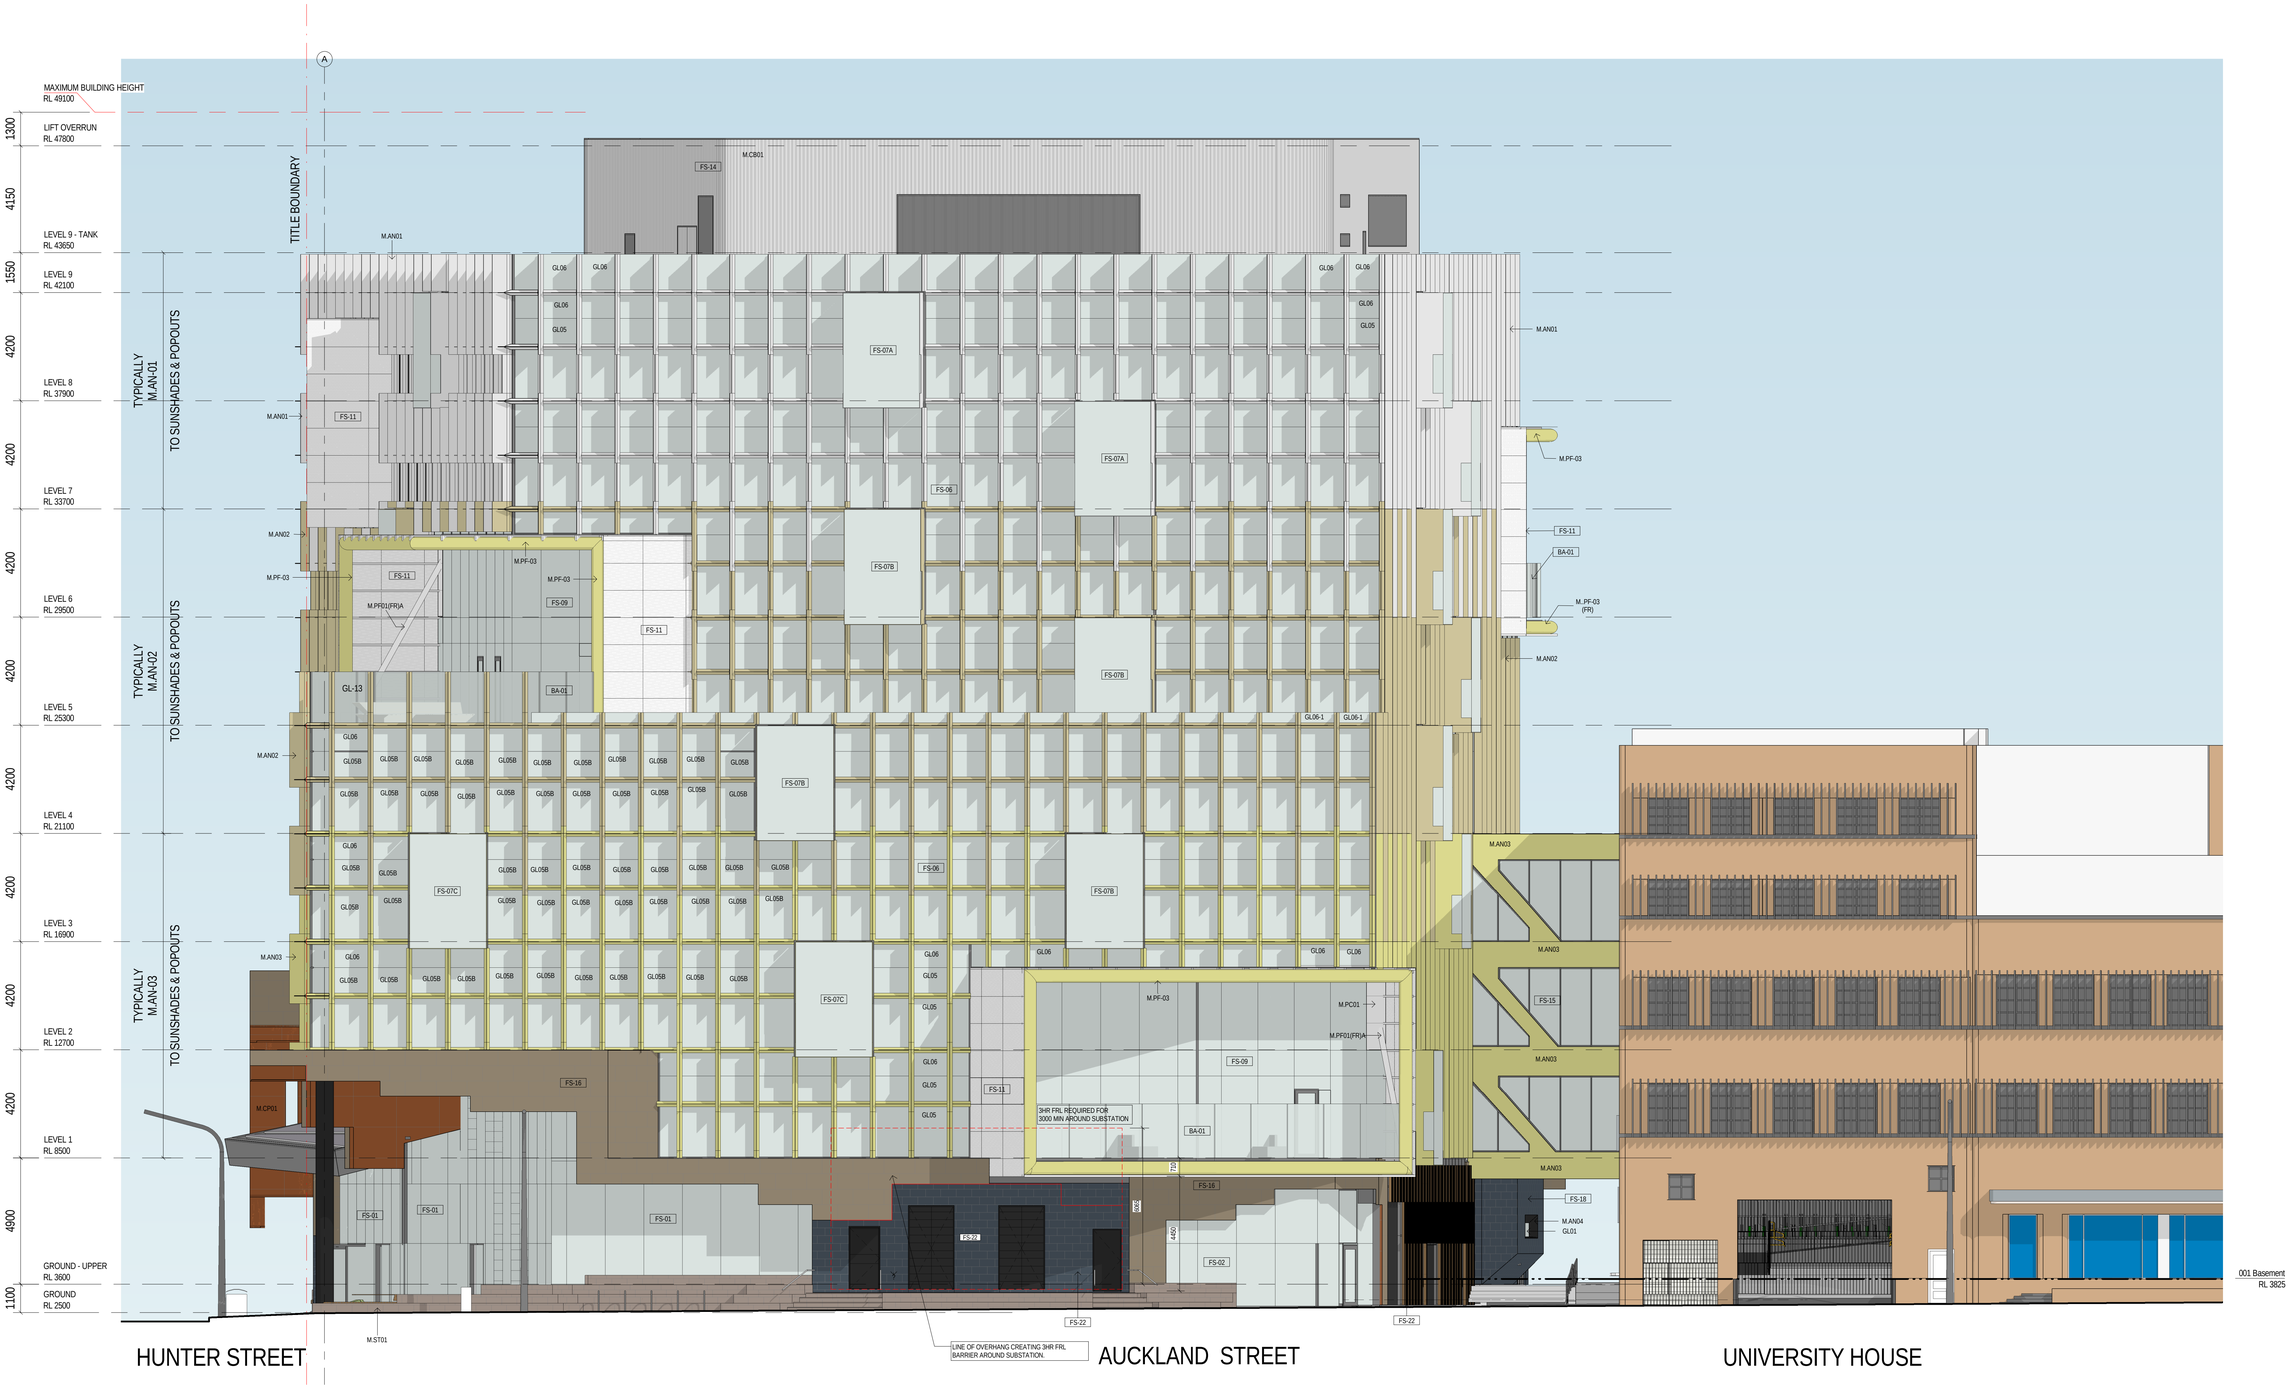

CLIENT

THE UNIVERSITY OF NEWCASTLE AUSTRALIA

University Dr., Callaghan NSW 2308
T (02) 4921 5000

PROJECT MANAGER

APP

Level 2, 426 King Street
Newcastle NSW 2302
PO Box 2195
Dangar NSW 2302
T +61 2 4928 7600 +61 2 4927 0930

BUILDING SURVEYOR

PHILIP CHUN

SUITE 404, 44 HAMPDEN ROAD
ARTARMON NSW 2064
T +61 2 9412 2322 F +61 2 9412 2433

BUILDING SERVICES ENGINEERING

AECOM

Level 9, 8 Exhibition Street,
Melbourne, VIC 3000
T +61 3 9653 1234 F +61 3 9654 7117

STRUCTURAL, CIVIL & FACADE ENGINEERING

AURECON

Aurecon Centre
Level 8, 850 Collins Street
Docklands VIC 3008
PO Box 23061
Docklands VIC 8012
T +61 3 9975 3000 F +61 3 9975 3444

LANDSCAPE ARCHITECT

McGREGOR COXALL

Level 4, 125 Flinders Lane Melbourne VIC 3000
GPO Box 1634 Melbourne VIC 3000
T +61 [0]3 99991608 F +61 [0]3 8669 4414

THE CONTRACTOR MUST VERIFY ALL DIMENSIONS ON SITE BEFORE COMMENCING ANY WORK OR MAKING OF ANY SHOP DRAWINGS. FIGURED DIMENSIONS MUST BE USED IN PREFERENCE TO SCALED DIMENSIONS. ALL SCALED DIMENSIONS MUST BE VERIFIED ON SITE. THIS DRAWING IS COPYRIGHT AND REMAINS THE PROPERTY OF THE ARCHITECT.

REV.	DETAILS	DATE
T 1	TENDER ISSUE	31.10.14

Level 3, 246 Bourke Street
Melbourne Victoria
Australia 3000
T +61 3 9600 2818
F +61 3 9600 2819
lyons@lyonsarch.com.au
www.lyonsarch.com.au

lyons + E/E architecture

PROJECT

UNIVERSITY OF NEWCASTLE
NeW SPACE

DRAWING TITLE

BUILDING ELEVATIONS - WEST

FOR TENDER

NORTH

DESIGN DEVELOPMENT

SCALE
1 : 100 @B1

JOB No.	DRAWN	CHECKED	DATE
UN08	SF	RH	OCT 14

DRAWING No.
A-403

REVISION
T 1

FILE: C:\Users\joanne.hutchinson\Documents\UN08_A_NeWSPACE_joanne.hutchinson.rvt
PRINTED: 31/10/2014 5:29:49 PM

B1 1000 x 700