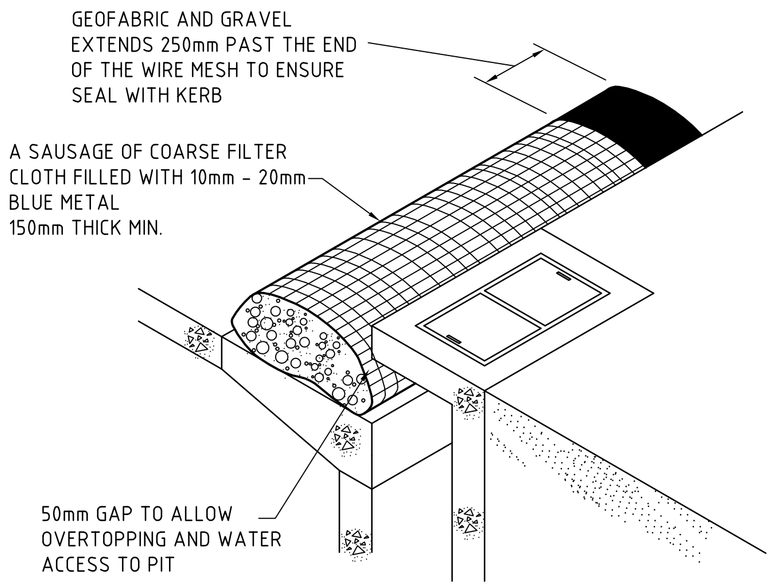

KERB INLET PIT CONTROL
N.T.S

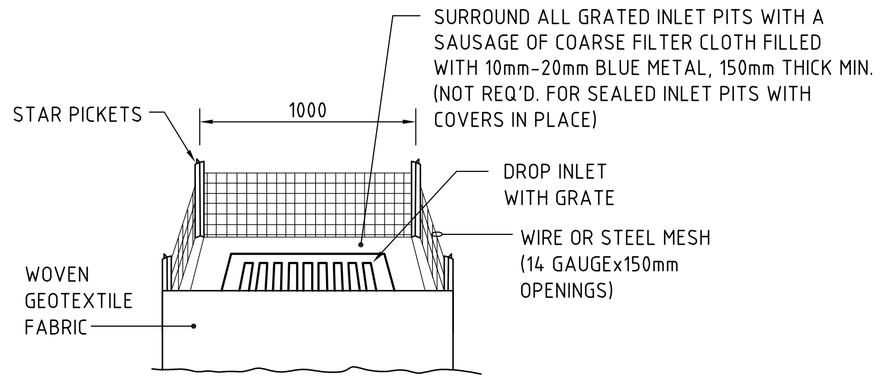

GRATED INLET PIT FILTER DETAIL
N.T.S

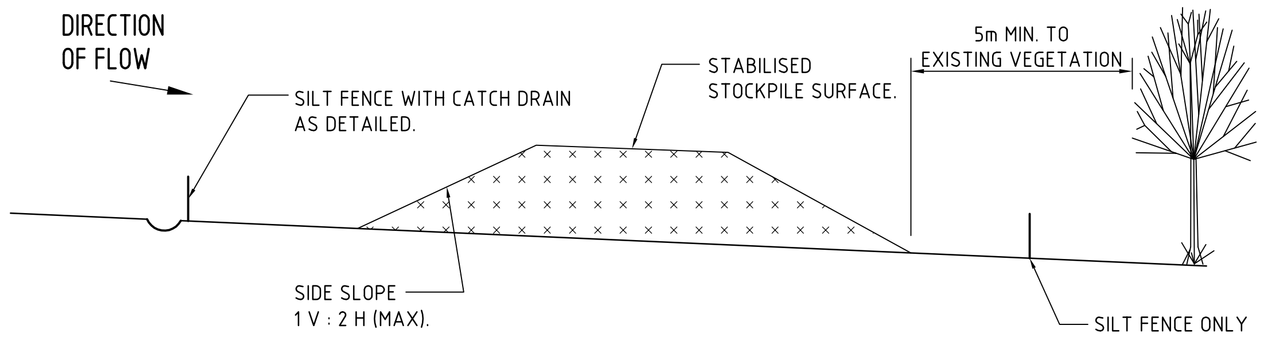

TYPICAL STOCKPILE DETAIL
N.T.S.

NOTE : ADOPT ABOVE DETAILS AROUND ALL PITS WITHIN AREA ENCOMPASSED BY SILT FENCE & TO PITS ON THE ROAD ADJACENT TO SITE BOUNDARY.

STOCKPILE NOTES

1. PLACE ALL STOCKPILES IN LOCATIONS MORE THAN 5m FROM EXISTING VEGETATION, ROADS & HAZARD AREAS.
2. CONSTRUCT ON THE CONTOUR AS LOW, FLAT ELONGATED MOUNDS. SIDE SLOPE TO BE 1 V: 2 H MAX.
3. WHERE THERE IS SUFFICIENT AREA, TOPSOIL STOCKPILES SHALL BE LESS THAN 2m IN HEIGHT.
4. WHERE STOCKPILES ARE TO BE IN PLACE FOR MORE THAN 10 DAYS, STABILISE USING WOOD CHIP MULCH - 16 TONNE/Ha.
5. CONSTRUCT SILT FENCE WITH CATCH DRAIN ON UPSLOPE SIDE TO DIVERT WATER AROUND STOCKPILES & SILT FENCE ONLY 1 TO 2m DOWNSLOPE AS SHOWN.

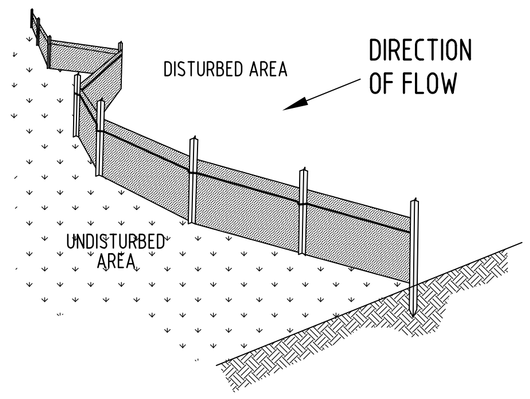

TYPICAL SILT FENCE DETAIL
N.T.S.
PROVIDE 1m RETURNS AT 30m INTERVALS.
TYPICAL

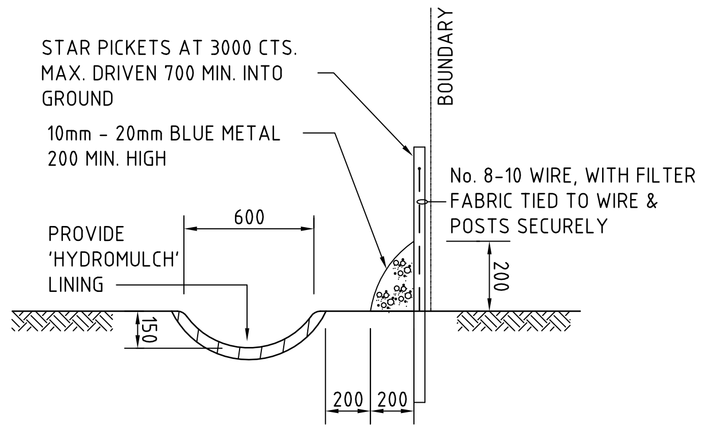

TYPICAL OPEN DRAIN & SILT FENCE
SCALE 1:20

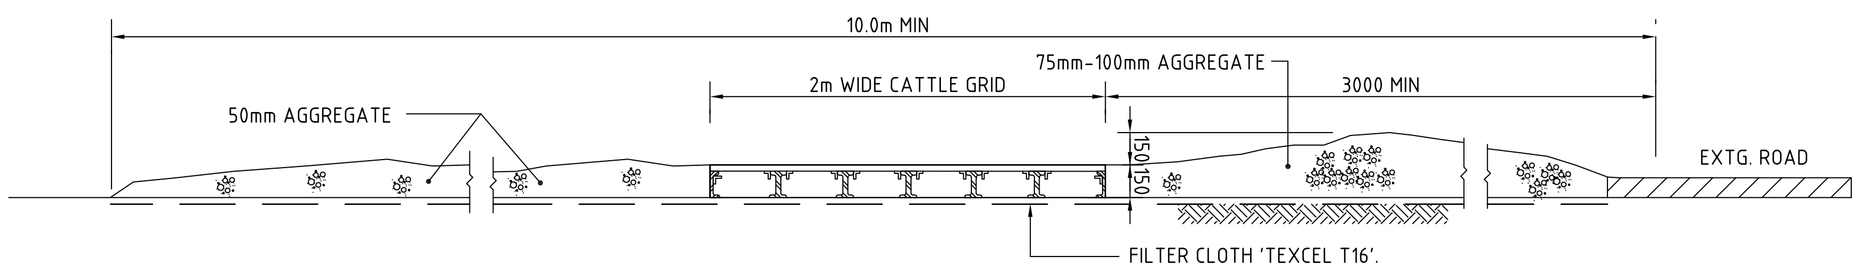

SECTION 1:20 (1 / -) : STABILISED CONSTRUCTION ENTRANCE 'TRUCK SHAKER'

200mm 0 500 1000 1500 2000mm
SCALE 1:20 AT A1 SHEET SIZE

FOR DEVELOPMENT APPLICATION

AMENDMENTS	DATE	ISSUE
FOR DEVELOPMENT APPLICATION	03.07.15	C
FOR DEVELOPMENT APPLICATION	30.06.15	B
PRELIMINARY ISSUE	26.06.15	A

AMENDMENTS DATE ISSUE

CLIENT
australand
COMMERCIAL & INDUSTRIAL DIVISION
1 HOMEBUSH BAY DRIVE PHONE 02 8767 2000
BUILDING C, LEVEL 2 FAX 02 8767 2050
HOMEBUSH NSW 2140
PO BOX 3307
RHODES NSW 2138
1800 029 877

PROJECT
MARTIN BROWER FACILITY - HDBP
CNR THE HORSELY DV. & COWPASTURE RD
WETHERILL PARK, NSW

DESIGNED	DRAWN	DATE	CHECKED	SIZE	SCALE	CAD REF:
M.C	M.C	24.06.15	M.W	A1	AS SHOWN	C011492.09-DA25

CONSULT AUSTRALIA

Costin Roe Consulting Pty Ltd.
Consulting Engineers ACN 003 696 448
Level 1, 8 Windmill Street
Walsh Bay, Sydney NSW 2000
Tel: (02) 9251-7699 Fax: (02) 9241-3731
email: mail@costinroe.com.au ©

CostinRoe Consulting
Value in Engineering and Management

DRAWING TITLE
EROSION AND SEDIEMNT CONTROL DETAILS

DRAWING No C011492.09-DA25 ISSUE C