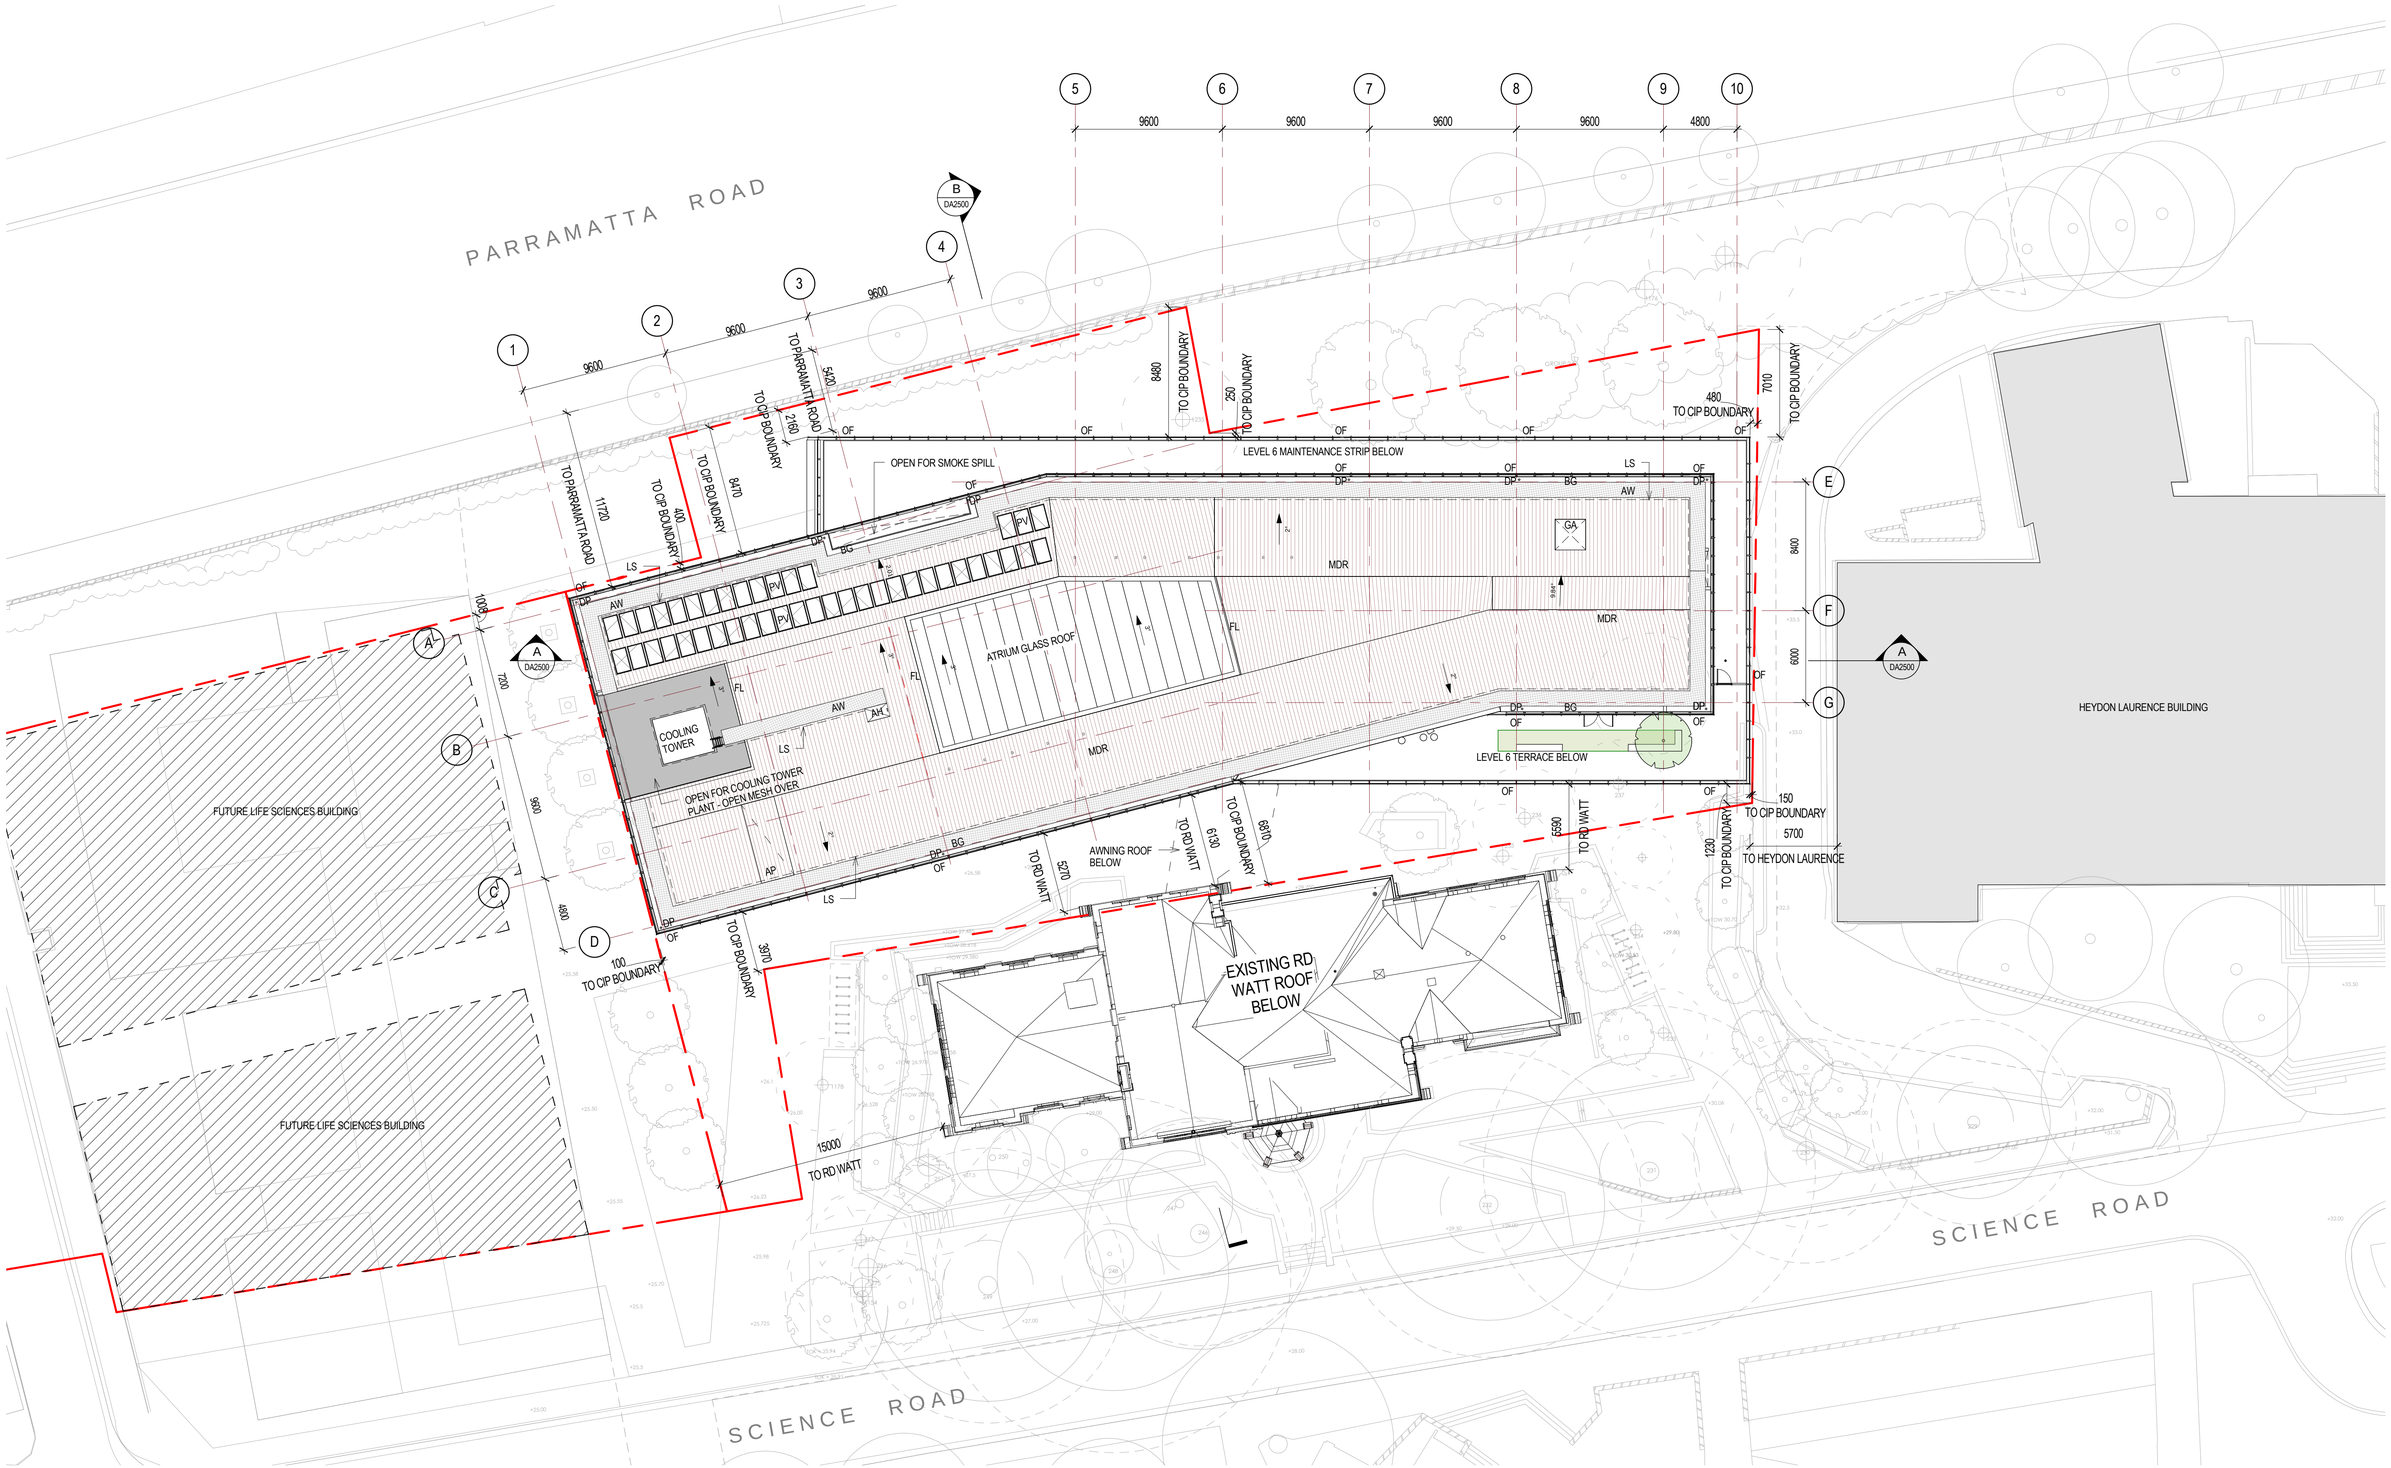

©architectus™

Architectus Group Pty Ltd is the owner of the copyright subsisting in these drawings, plans, designs and specifications. They must not be used, reproduced or copied, in whole or in part, nor may the information, ideas and concepts therein contained (which are confidential to Architectus Group Pty Ltd) be disclosed to any person without the prior written consent of that company.

Do not scale drawings. Verify all dimensions on site

issue	amendment	date
A	DRAFT FOR CONSULTATION	29.04.2016
B	DA DRAFT ISSUE - FOR REVIEW	27.05.2016
C	DA DRAFT ISSUE - FOR REVIEW	02.06.2016
D	DA ISSUE FOR APPROVAL	15.06.2016
E	SSDA ISSUE	16.06.2016
F	SSDA ISSUE	20.06.2016

ROOF LEGEND

AW	ACCESS WALKWAY
AH	ACCESS HATCH
AP	ACCESS PANEL
BV	BOILER VENT PIPES
BG	BOX GUTTER
DP	SIPHONIC DOWNPIPE
FL	METAL ROOF FLASHING
GA	GENERATOR ATTENUATOR
LS	LIFE-LINE SAFETY SYSTEM
MDR	METAL DECK ROOF
OF	OVERFLOW
PV	SOLAR PANELS

principal

client

architectus™

Sydney
Melbourne
Adelaide
Auckland
Christchurch
Brisbane
Shanghai

Architectus Sydney
Level 18 MLC Centre
19 Martin Place
Sydney NSW 2000
T (61 2) 8252 8400
F (61 2) 8252 8600
sydney@architectus.com.au
ABN 90 131 245 684

checked	AC/JD	scale	1 : 200@A1
drawn	AC/HZ	project no	150479.00

project
F.A.S.S. — Faculty of Arts & Social Sciences

drawing
ROOF PLAN

drawing no. **DA1070**
issue **F**

20/06/2016 11:40:29 AM