ABBREVIATIONS - ROOF

BG	box gutter
EG	eaves gutter
RC	ridge capping - notched to suit roof sheet profile
REJ	roof expansion joint
TRS	translucent roof sheeting

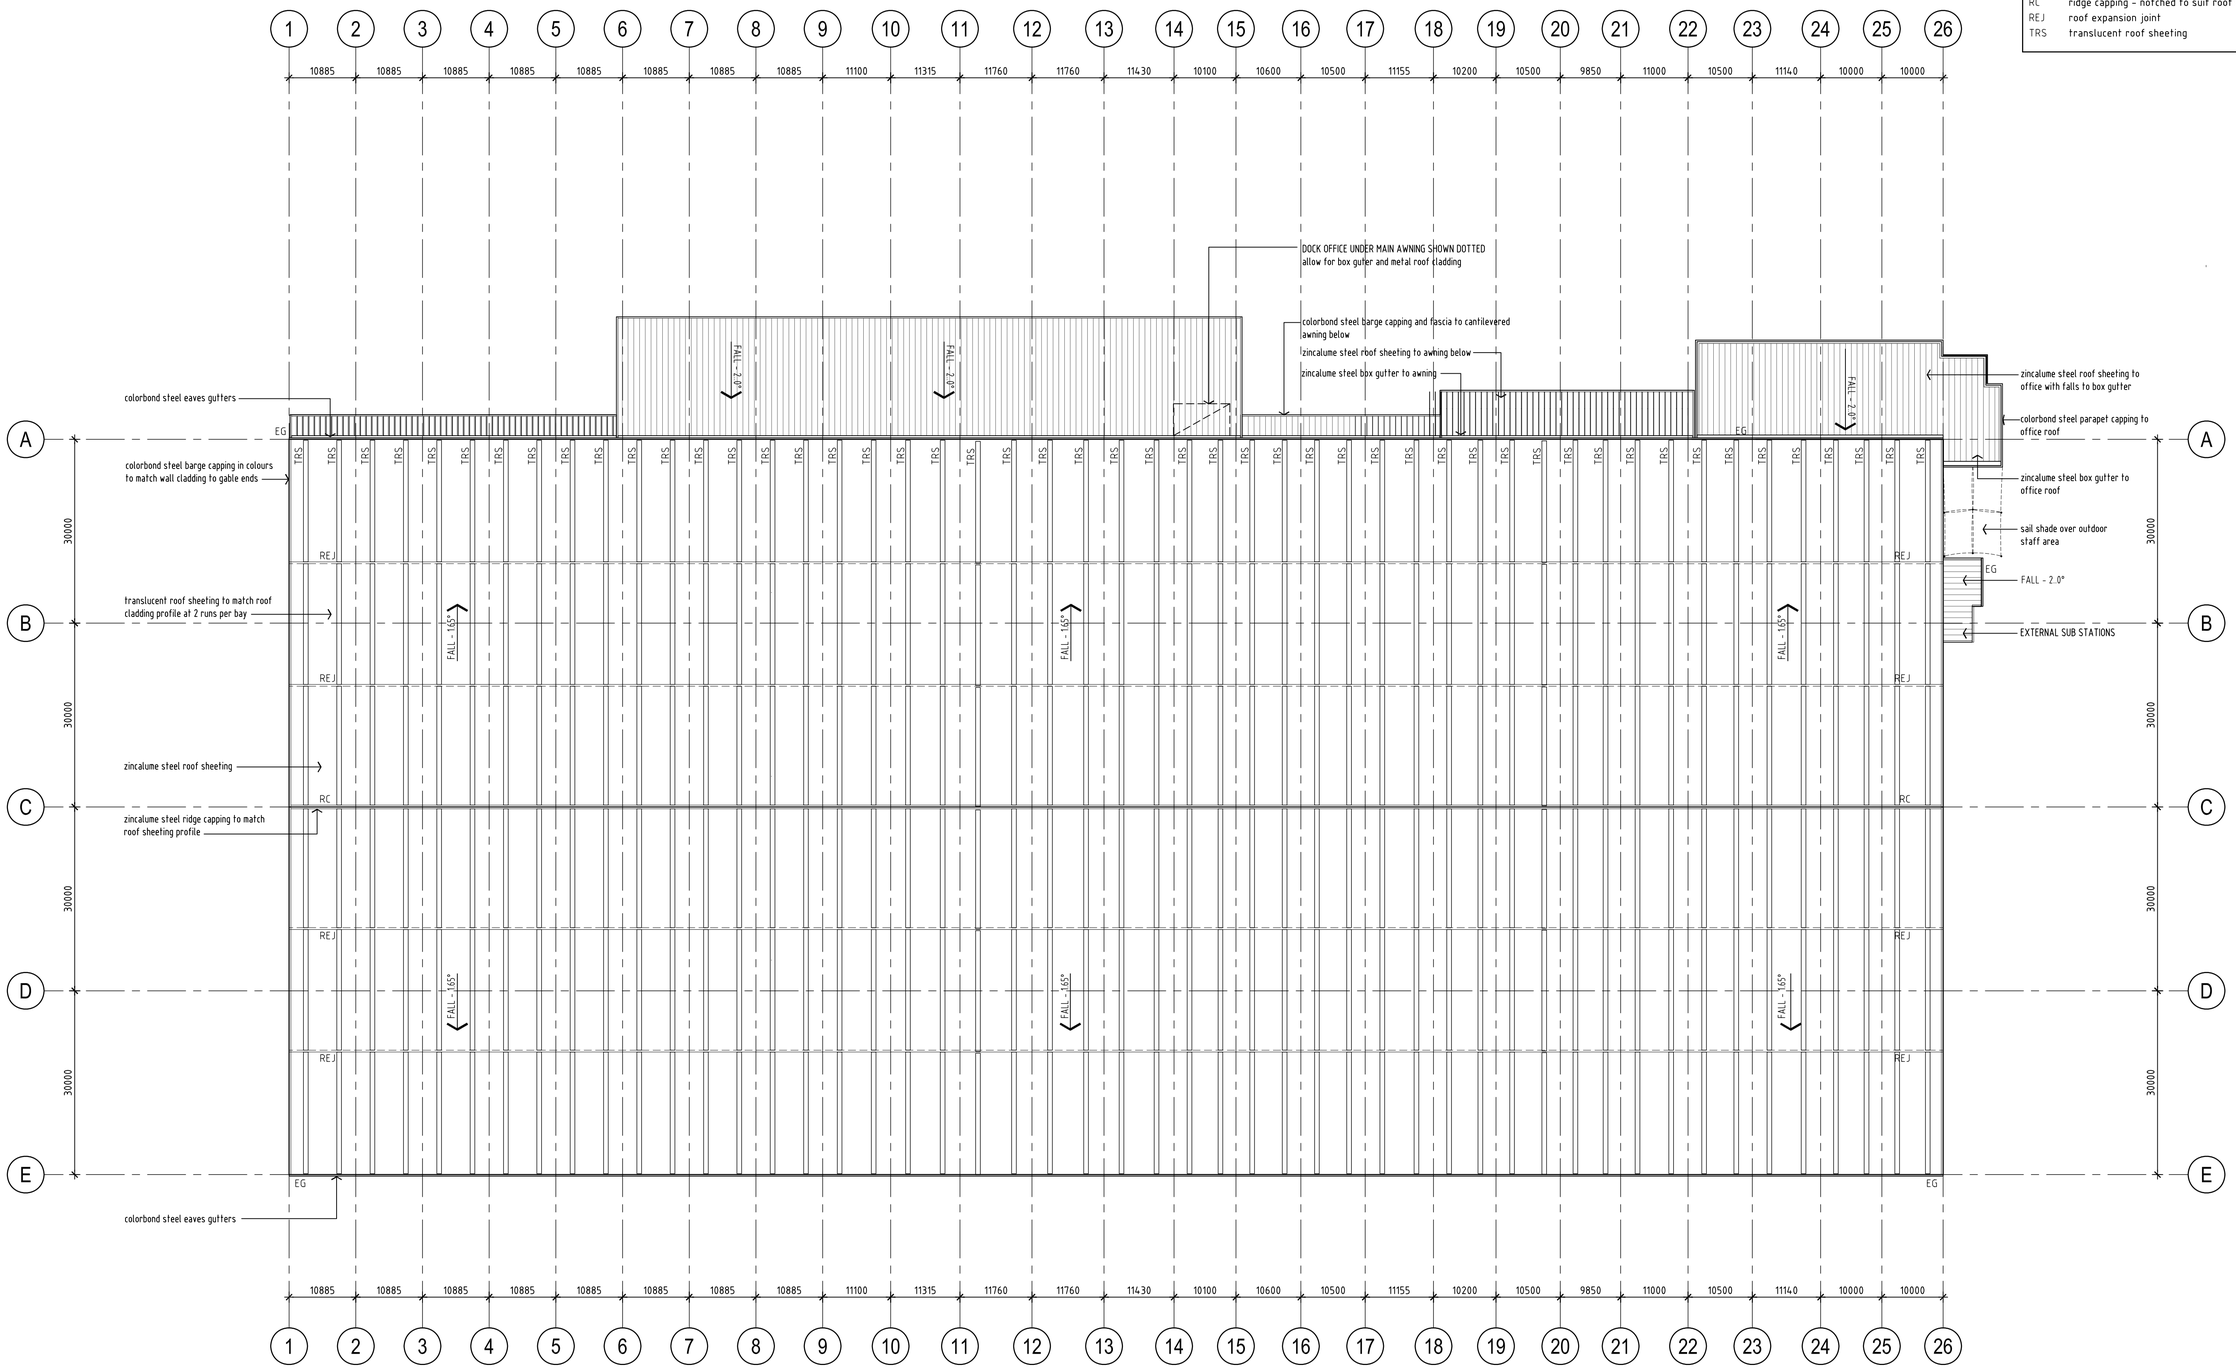

WAREHOUSE ROOF PLAN
WAREHOUSE 5

1 : 500 scale

Issue :	Date:	Amendment :
A	28/11/15	ISSUED FOR DEVELOPMENT APPLICATION
C	11/04/16	grid layout updated for new structure ands internal WH layout external substation and increased staff outdoor area added
D	21/04/16	roof pitch changed from 2 degree to 1.65 degree
E	26/04/16	RESUBMISSION FOR PLANNING APPROVAL

0 5 10 20 30 40 50m
0 10 20 40 60 80 100m

1 : 500 scale @ A1 / 1 : 1000 scale @ A3

Development Manager :

LOGOS Property Group

Suite 12.02 / 167 Macquarie Street
Sydney NSW 2000
t: + 61 2 9119 6066 F: + 61 2 9231 0948

Project Manager :

DBL PROPERTY
Project / Development Managers
Level 6 / 432 Kent Street
Sydney NSW 2000
t: + 61 2 9267 4267 F: + 61 2 9267 4265

Project :

PRESTONS INDUSTRIAL ESTATE

PROPOSED WAREHOUSE DEVELOPMENT

Cnr YARRUNGA STREET & BERNERA ROAD , PRESTONS NSW

AXIS ARCHITECTURAL
4 / 112 Cronulla Street, Cronulla NSW 2230
p + 02 9523 7858 / m + 0414 954 405
e + david@axisarchitects.com.au
AXIS ARCHITECTURAL Pty Ltd - ABN 18 086 853 376
Nominated Architect - David McDonald NSW ARB No. 7997
Member Australian Institute of Architects

Drawing:
WAREHOUSE 5
BUILDING ROOF PLAN

Drawn :	Date :	Scale :	Project No :	Drawing No :	Issue :
AA	November 2015	1 : 500 @ A1 1 : 1000 @ A3	140604	DA - A 252	E