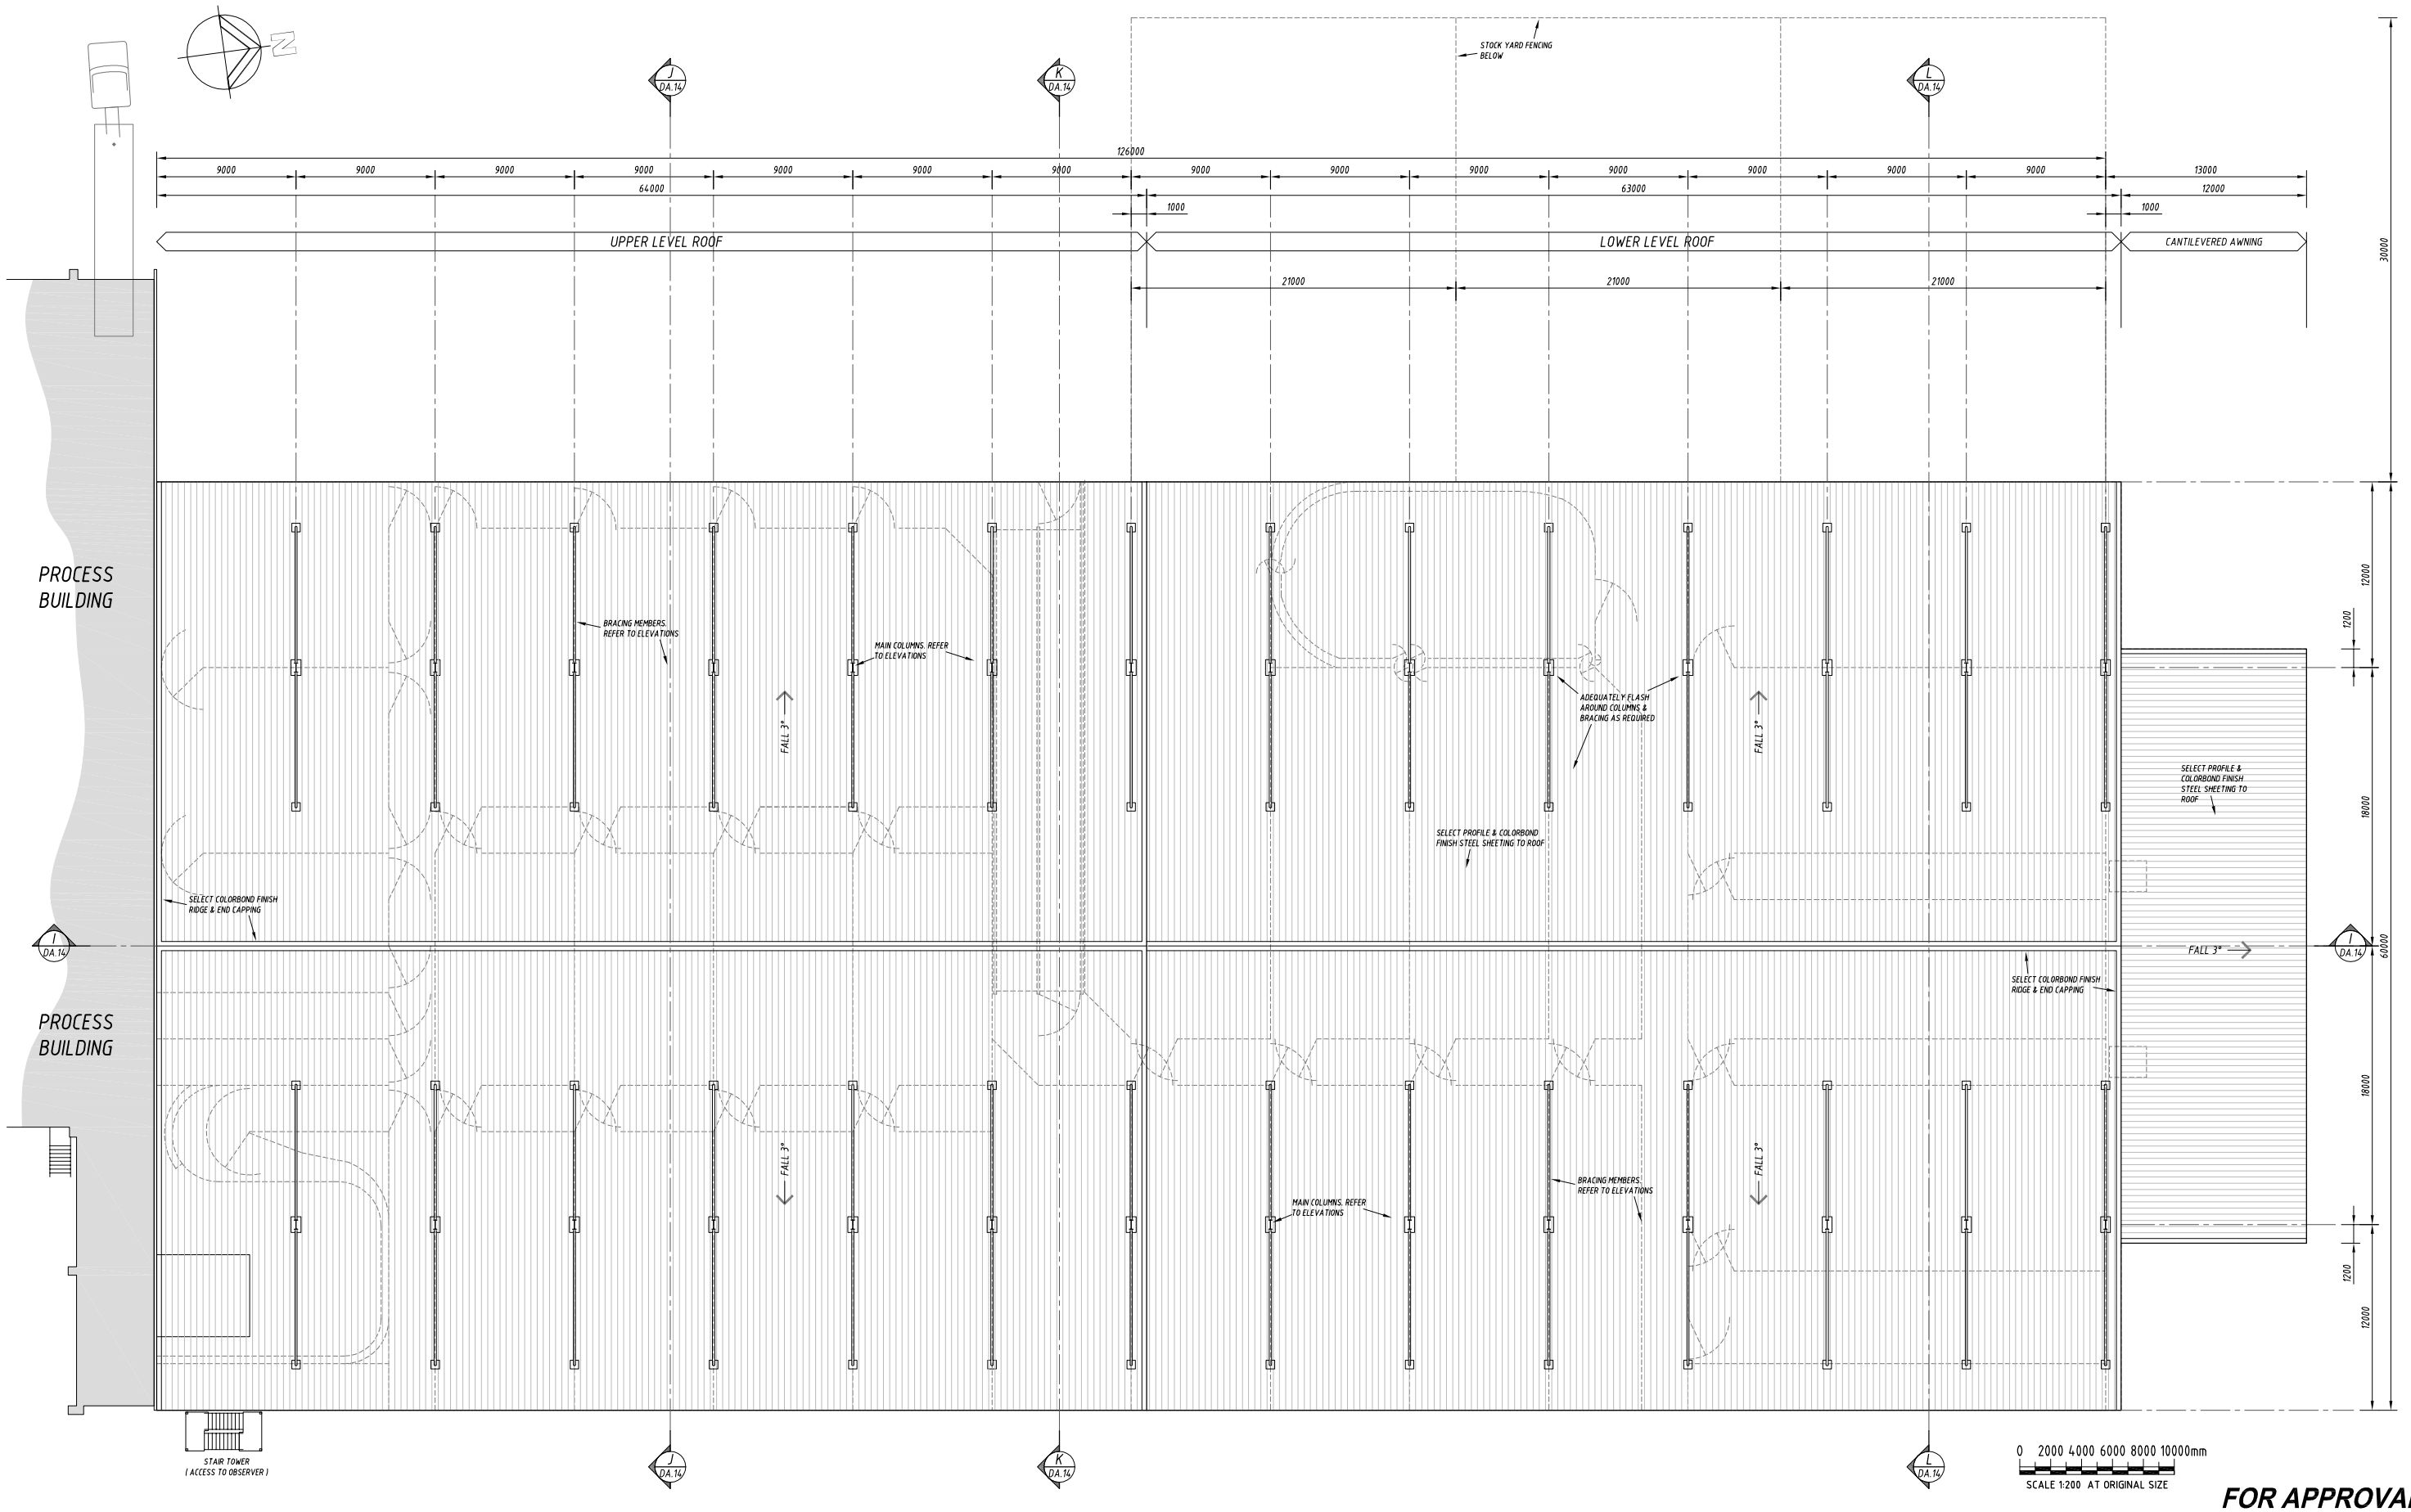

FOR APPROVAL

No	Revision Description	Drawn	Approved	Date
B	REVISED WITH RESPONSE TO SUBMISSIONS	LGH		23.01.17
A	ISSUED FOR APPROVAL	LGH	-	29.02.16

SARAN ENGINEERS & MANAGERS
Unit 3, 9 Gateway Crescent, Orange. NSW 2800
P.O. Box 8431, Orange. N.S.W 2800

DO NOT SCALE

COOK & ROE
Copyright.
This document may only be used by the client of Cook & Roe (and any other person who Cook & Roe has agreed can use this document) for the purpose for which it was prepared and must not be used by any other person or for any other purpose.

COOK ROE
STRUCTURAL ENGINEERS
P 02 6360 2561 F 02 6360 2907
E OFFICE@COOKANDROE.COM.AU
PO BOX 1935, ORANGE NSW 2800
COOKANDROE.COM.AU

Project
PROPOSED SMALL STOCK ABATTOIR
MITCHELL HIGHWAY. BOURKE N.S.W.

Title
PLAN OF STOCKYARDS

Client
CAPRA DEVELOPMENTS PTY LTD

Drawn	LGH	Designed	Approved
Scale	AS SHOWN	Date FEB. 2016	This Drawing must not be used for Construction unless signed as Approved
Drawing No:	32061-DA.11	Rev: B	Original Size A1