DRAWN TO AS1100 | DO NOT SCALE | ALL DIMENSIONS IN MM UNLESS STATED OTHERWISE

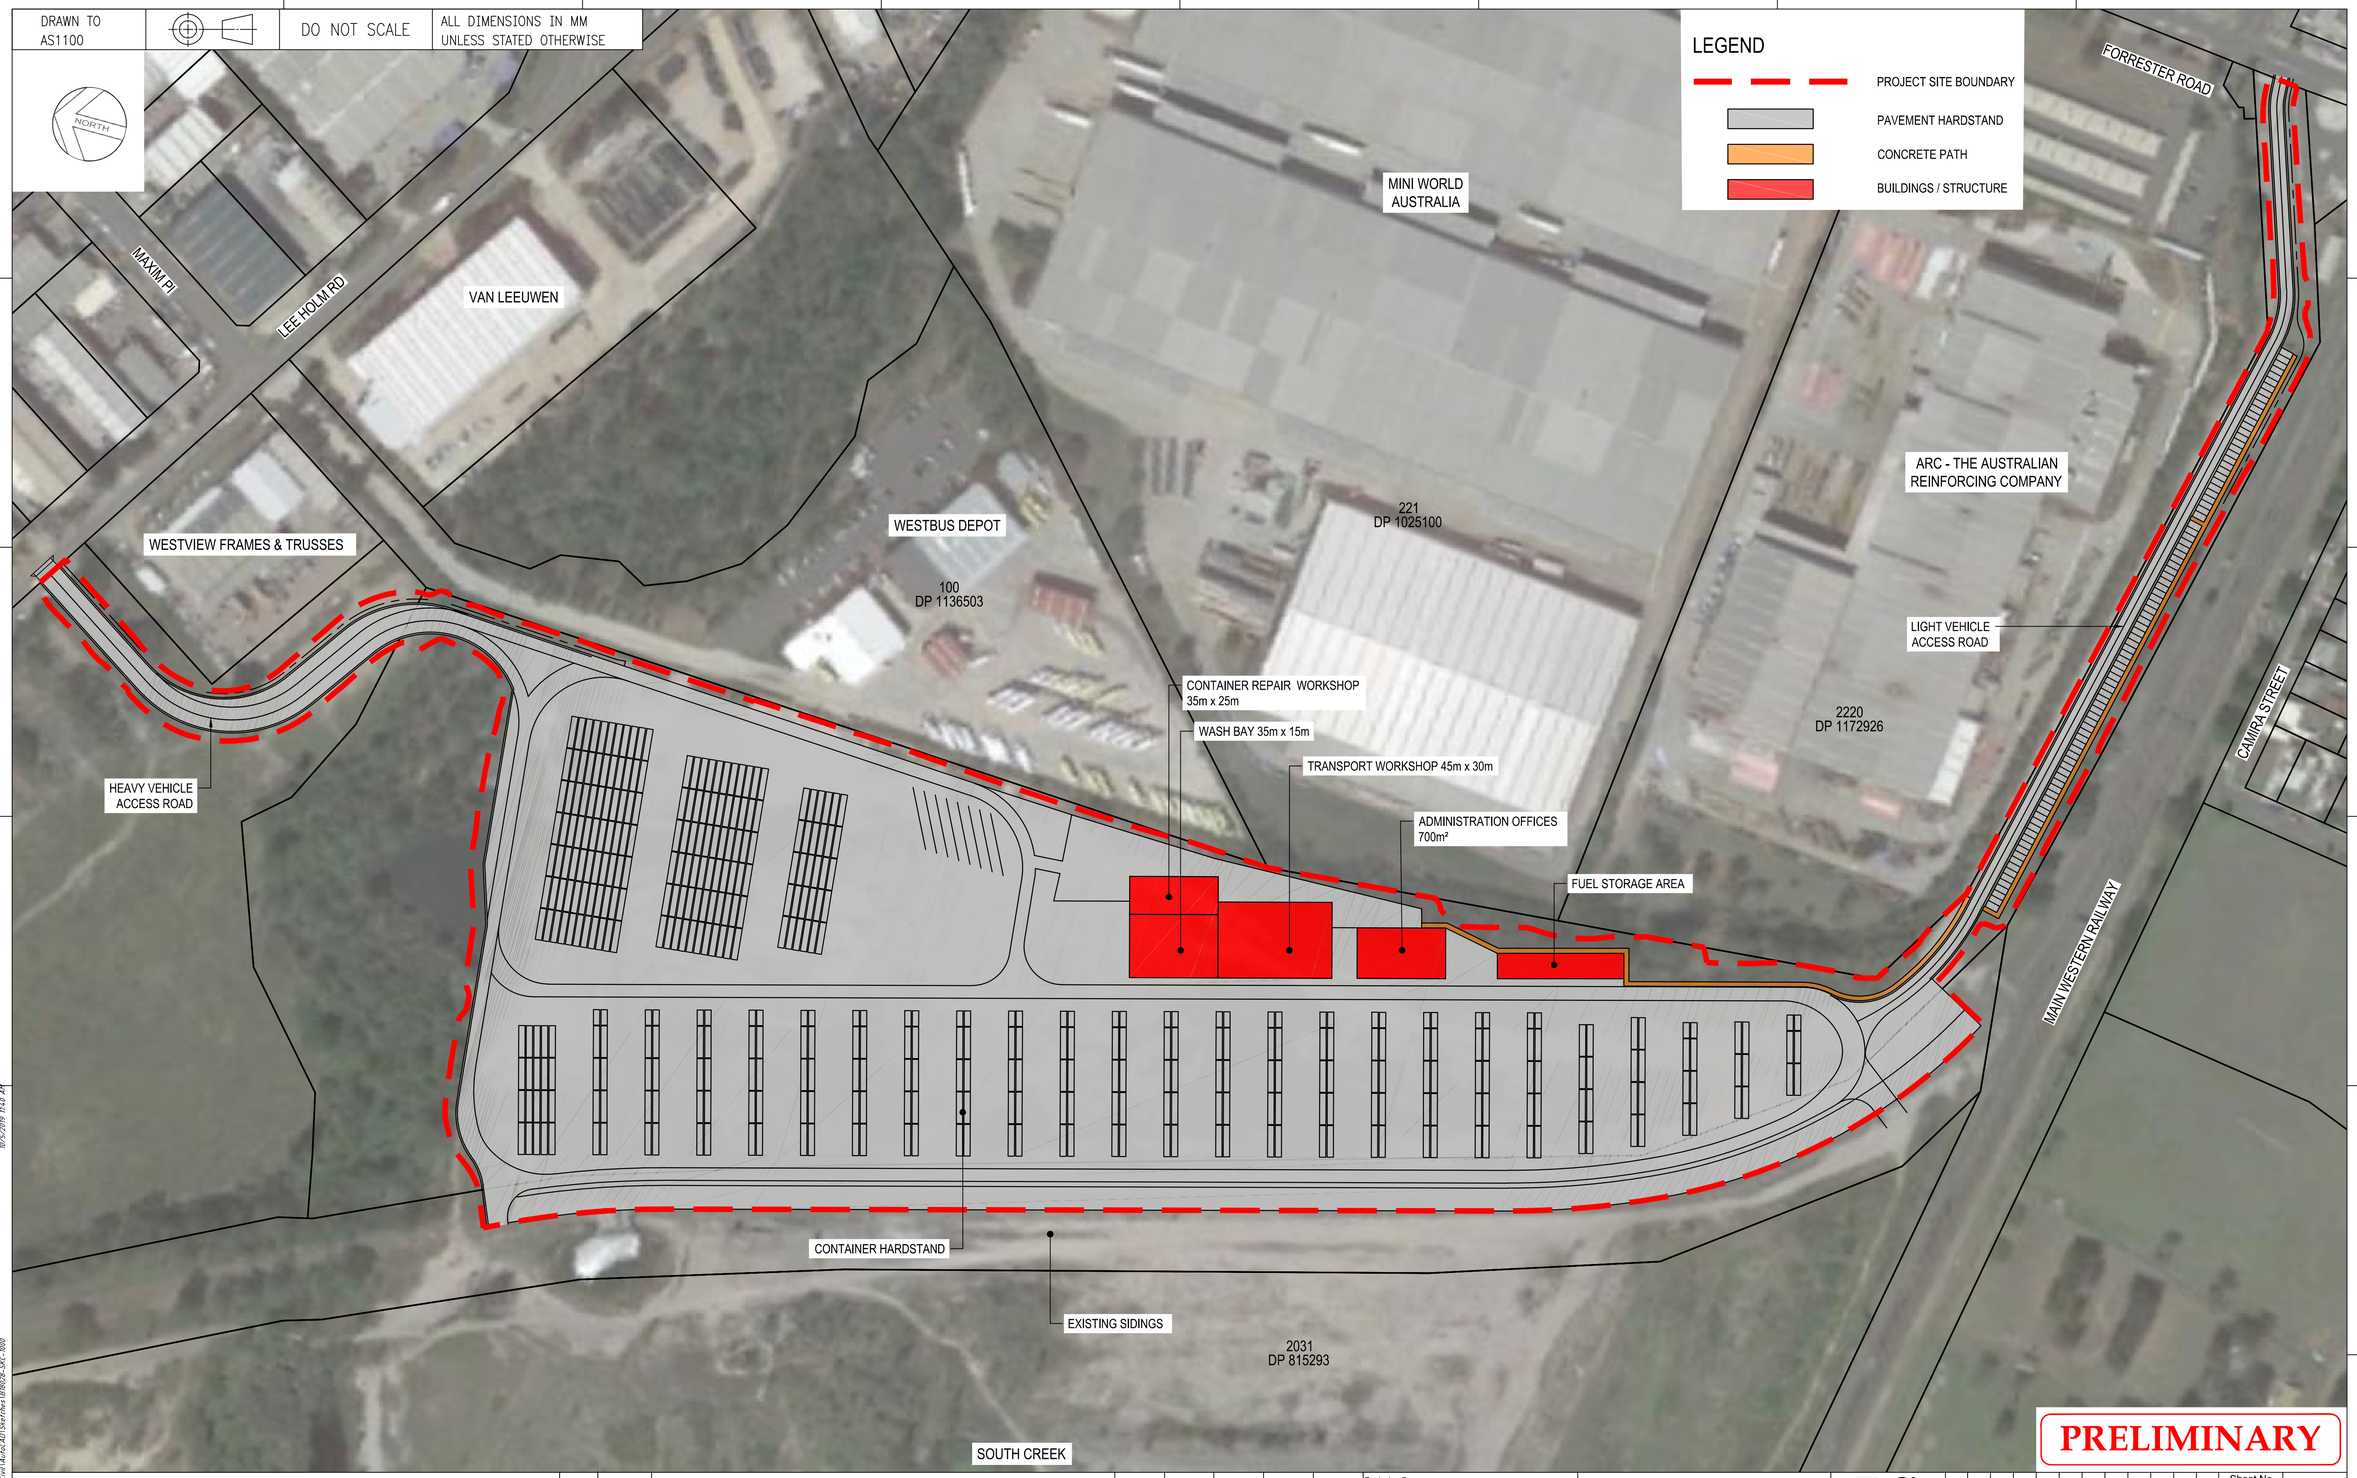


| Rev | Date | Revision Description | Designed | Checked | Ind. Rev. | Approved | Accepted |
|---|---|---|---|---|---|---|---|
| A | 09.05.19 | ISSUED FOR REVIEW | AK | SW | | | |

Used on / Next higher assembly:

Filename: B18028-SKC-1000.dwg

Alternate DMS number:

Designing Company: Sydney Office — L2, 8 Windmill St, Sydney NSW 2000 P / +61 2 9770 3300 E / info@bgeng.com bgeng.com

BG&E DOC No: B18028

Designed S.O'Brien

Checked S.West

Ind.Rev. Company | Ind.Rev. Name

Ind.Review Signature

pacificnational

Approved By | Accepted By

Signed: | Signed:

Approval Date | Acceptance Date

BG&E

A

SK-C-1000

Sheet No. 1 of 1

Scale: NTS

SHEET SIZE A1

# ST MARYS FREIGHT HUB
## OVERALL LAYOUT PLAN

P:\BGE\BNE\B18028\100 SPEAK\NOCS1 102_Civil\AutoCAD\Sketches\B18028_SKC_1000 10/5/2019 11:42 AM