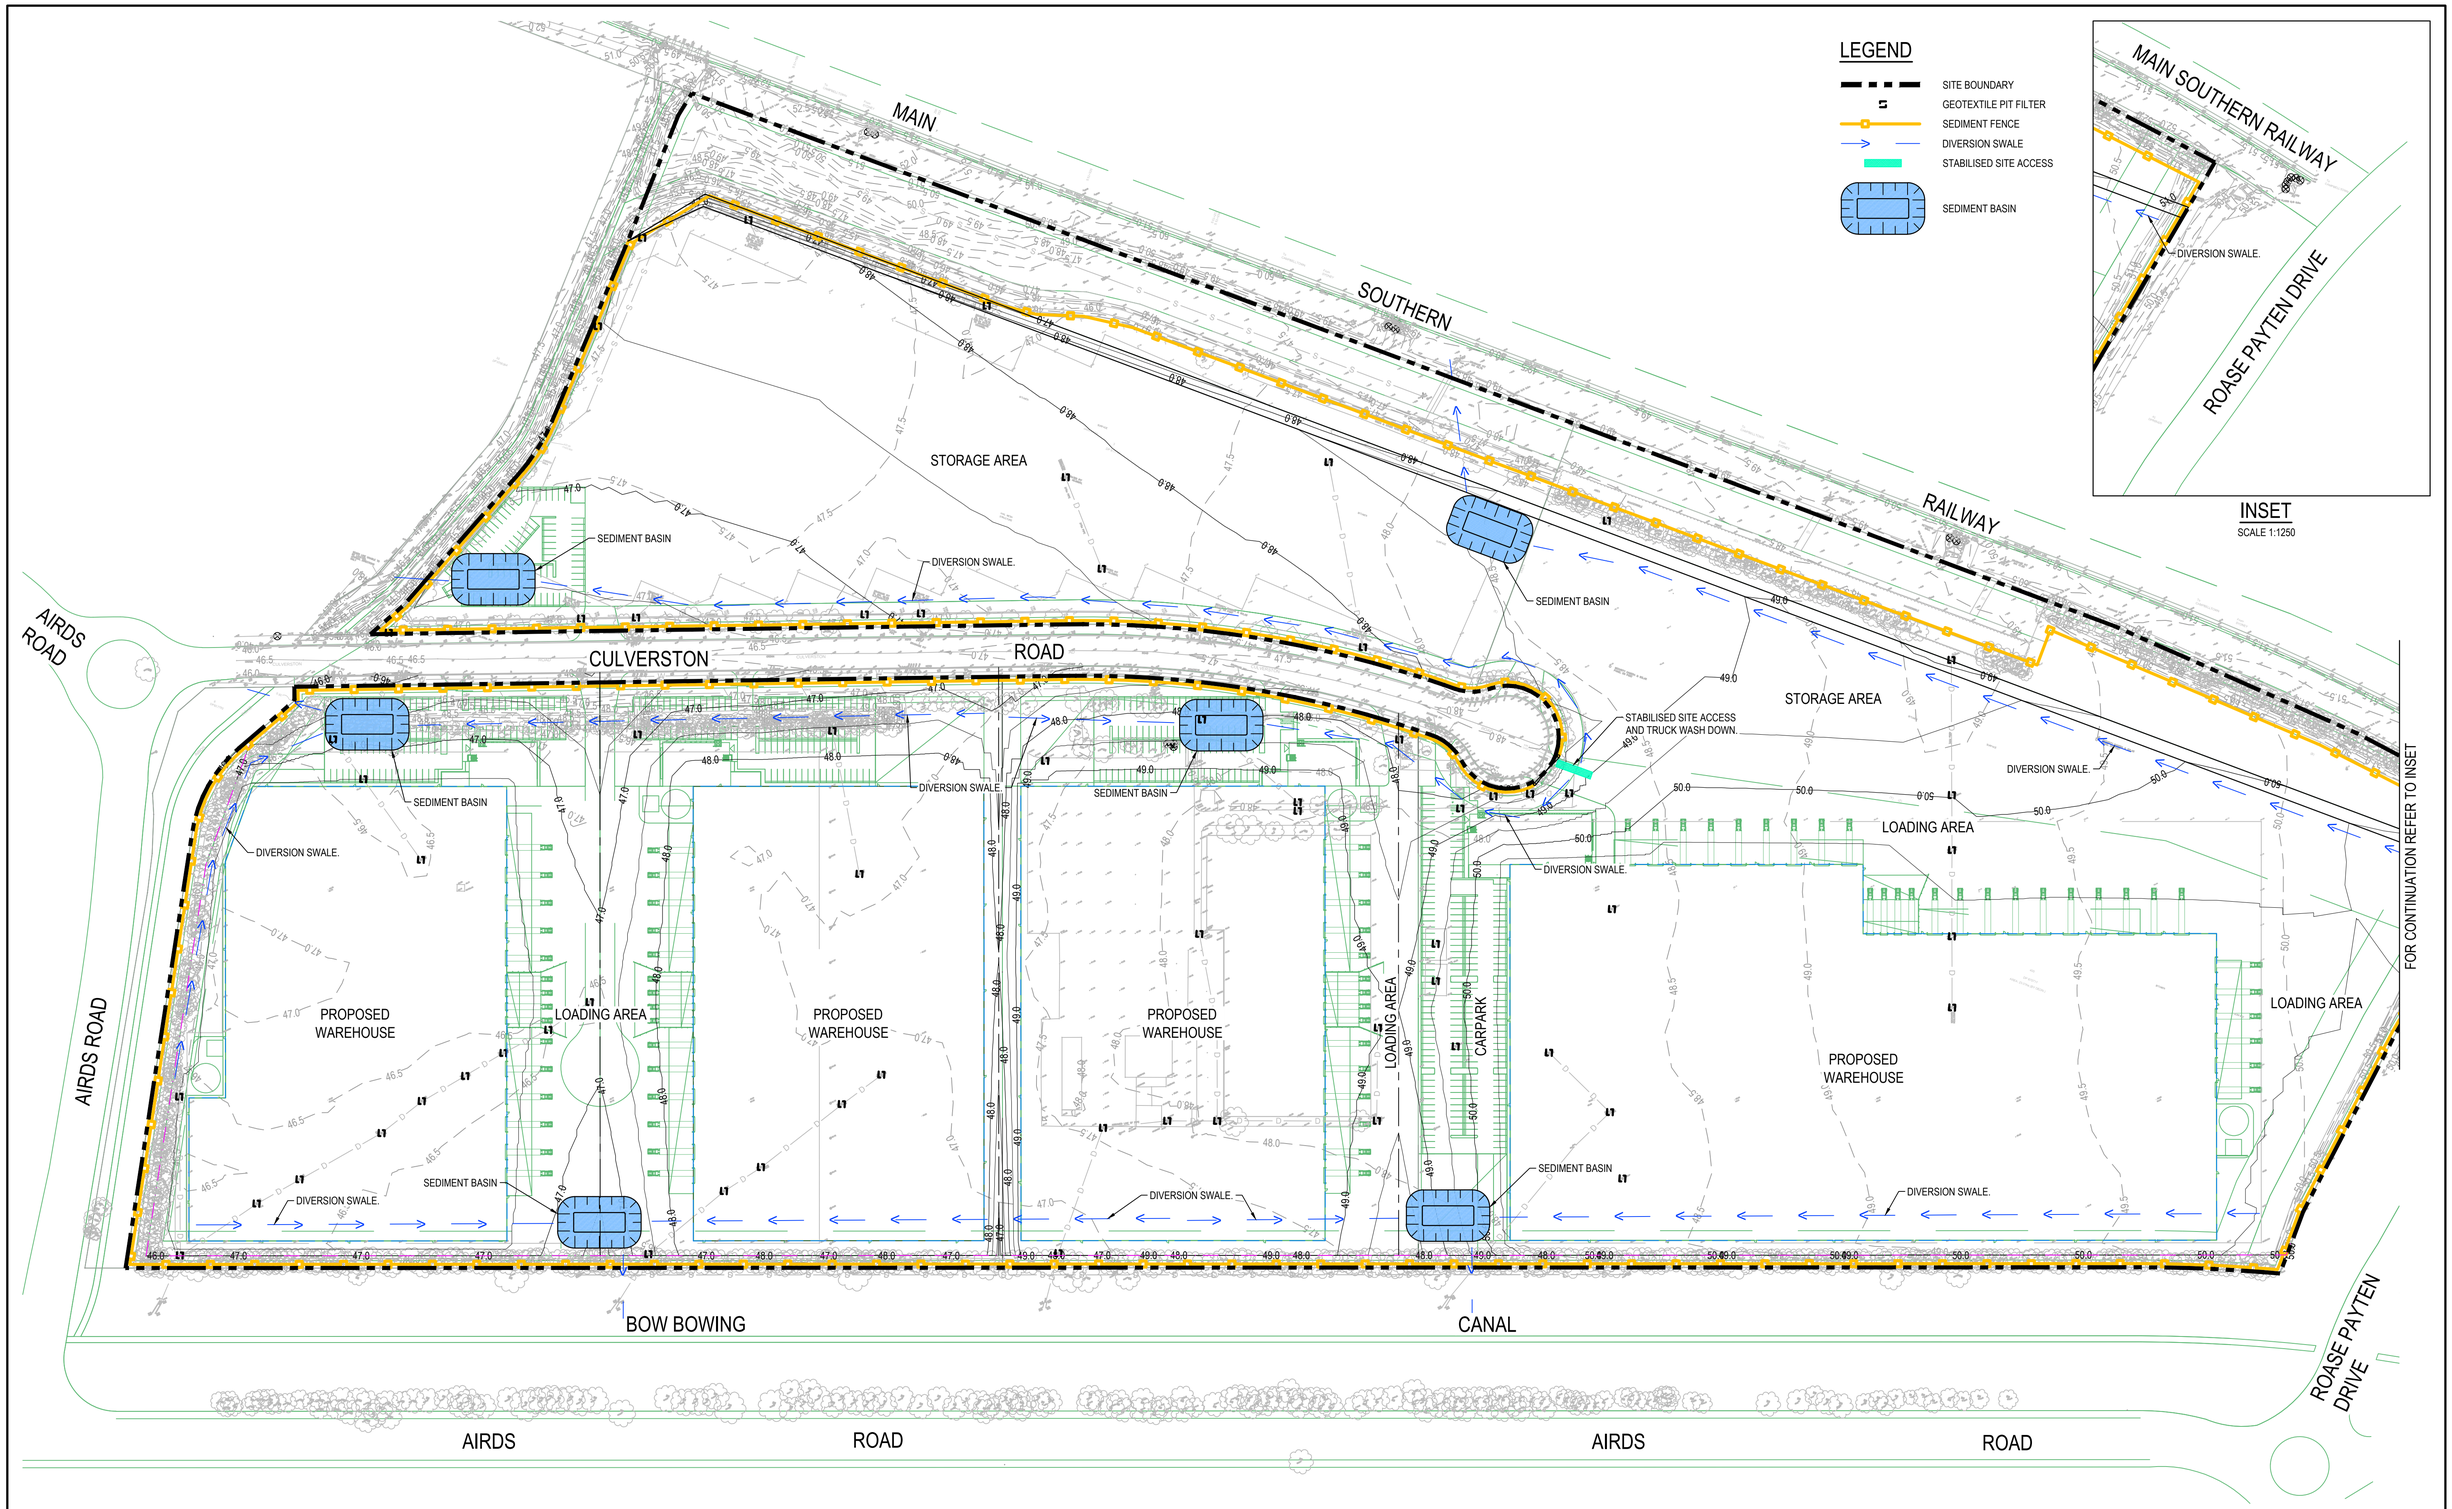

Issue	Description	Date
01	ISSUE FOR REVIEW	28/04/16

0 30 60 90 120 150m

1 : 1500

Client

QUBE

Status
PRELIMINARY ONLY
NOT TO BE USED FOR CONSTRUCTION

Scales	1 : 1500	Current Issue Signatures	
		Drawn C.MABER	
Original Size	A1	Designed D.BETTS	
Height Datum	AHD	Checked D.STONE	
Grid	MGA	Approved D.STONE	

Filename: Eis-c1-011-aa009069-nsd-ErosionAndSedimentControlPlan.dwg

Project
MINTO WAREHOUSE AND LOGISTICS HUB

Title
PRELIMINARY EROSION AND SEDIMENT CONTROL PLAN

ARCADIS
Arcadis Australia Pacific Pty Limited
Level 5, 141 Walker St
NORTH SYDNEY NSW 2060
ABN 76 104 485 289
Tel No: +61 2 8907 9000
Fax No: +61 2 8907 9001
arcadis.com

Drawing No.	Project No.	Issue
EIS-C1-011 –	AA009069 –	01

100mm on Original

Date Plotted: 28 Apr 2016 - 04:00PM File Name: F:\AA009069\E-CAD\C-Civil\D-Final\EIS\eis-c1-011-aa009069-nsd-ErosionAndSedimentControlPlan.dwg V1