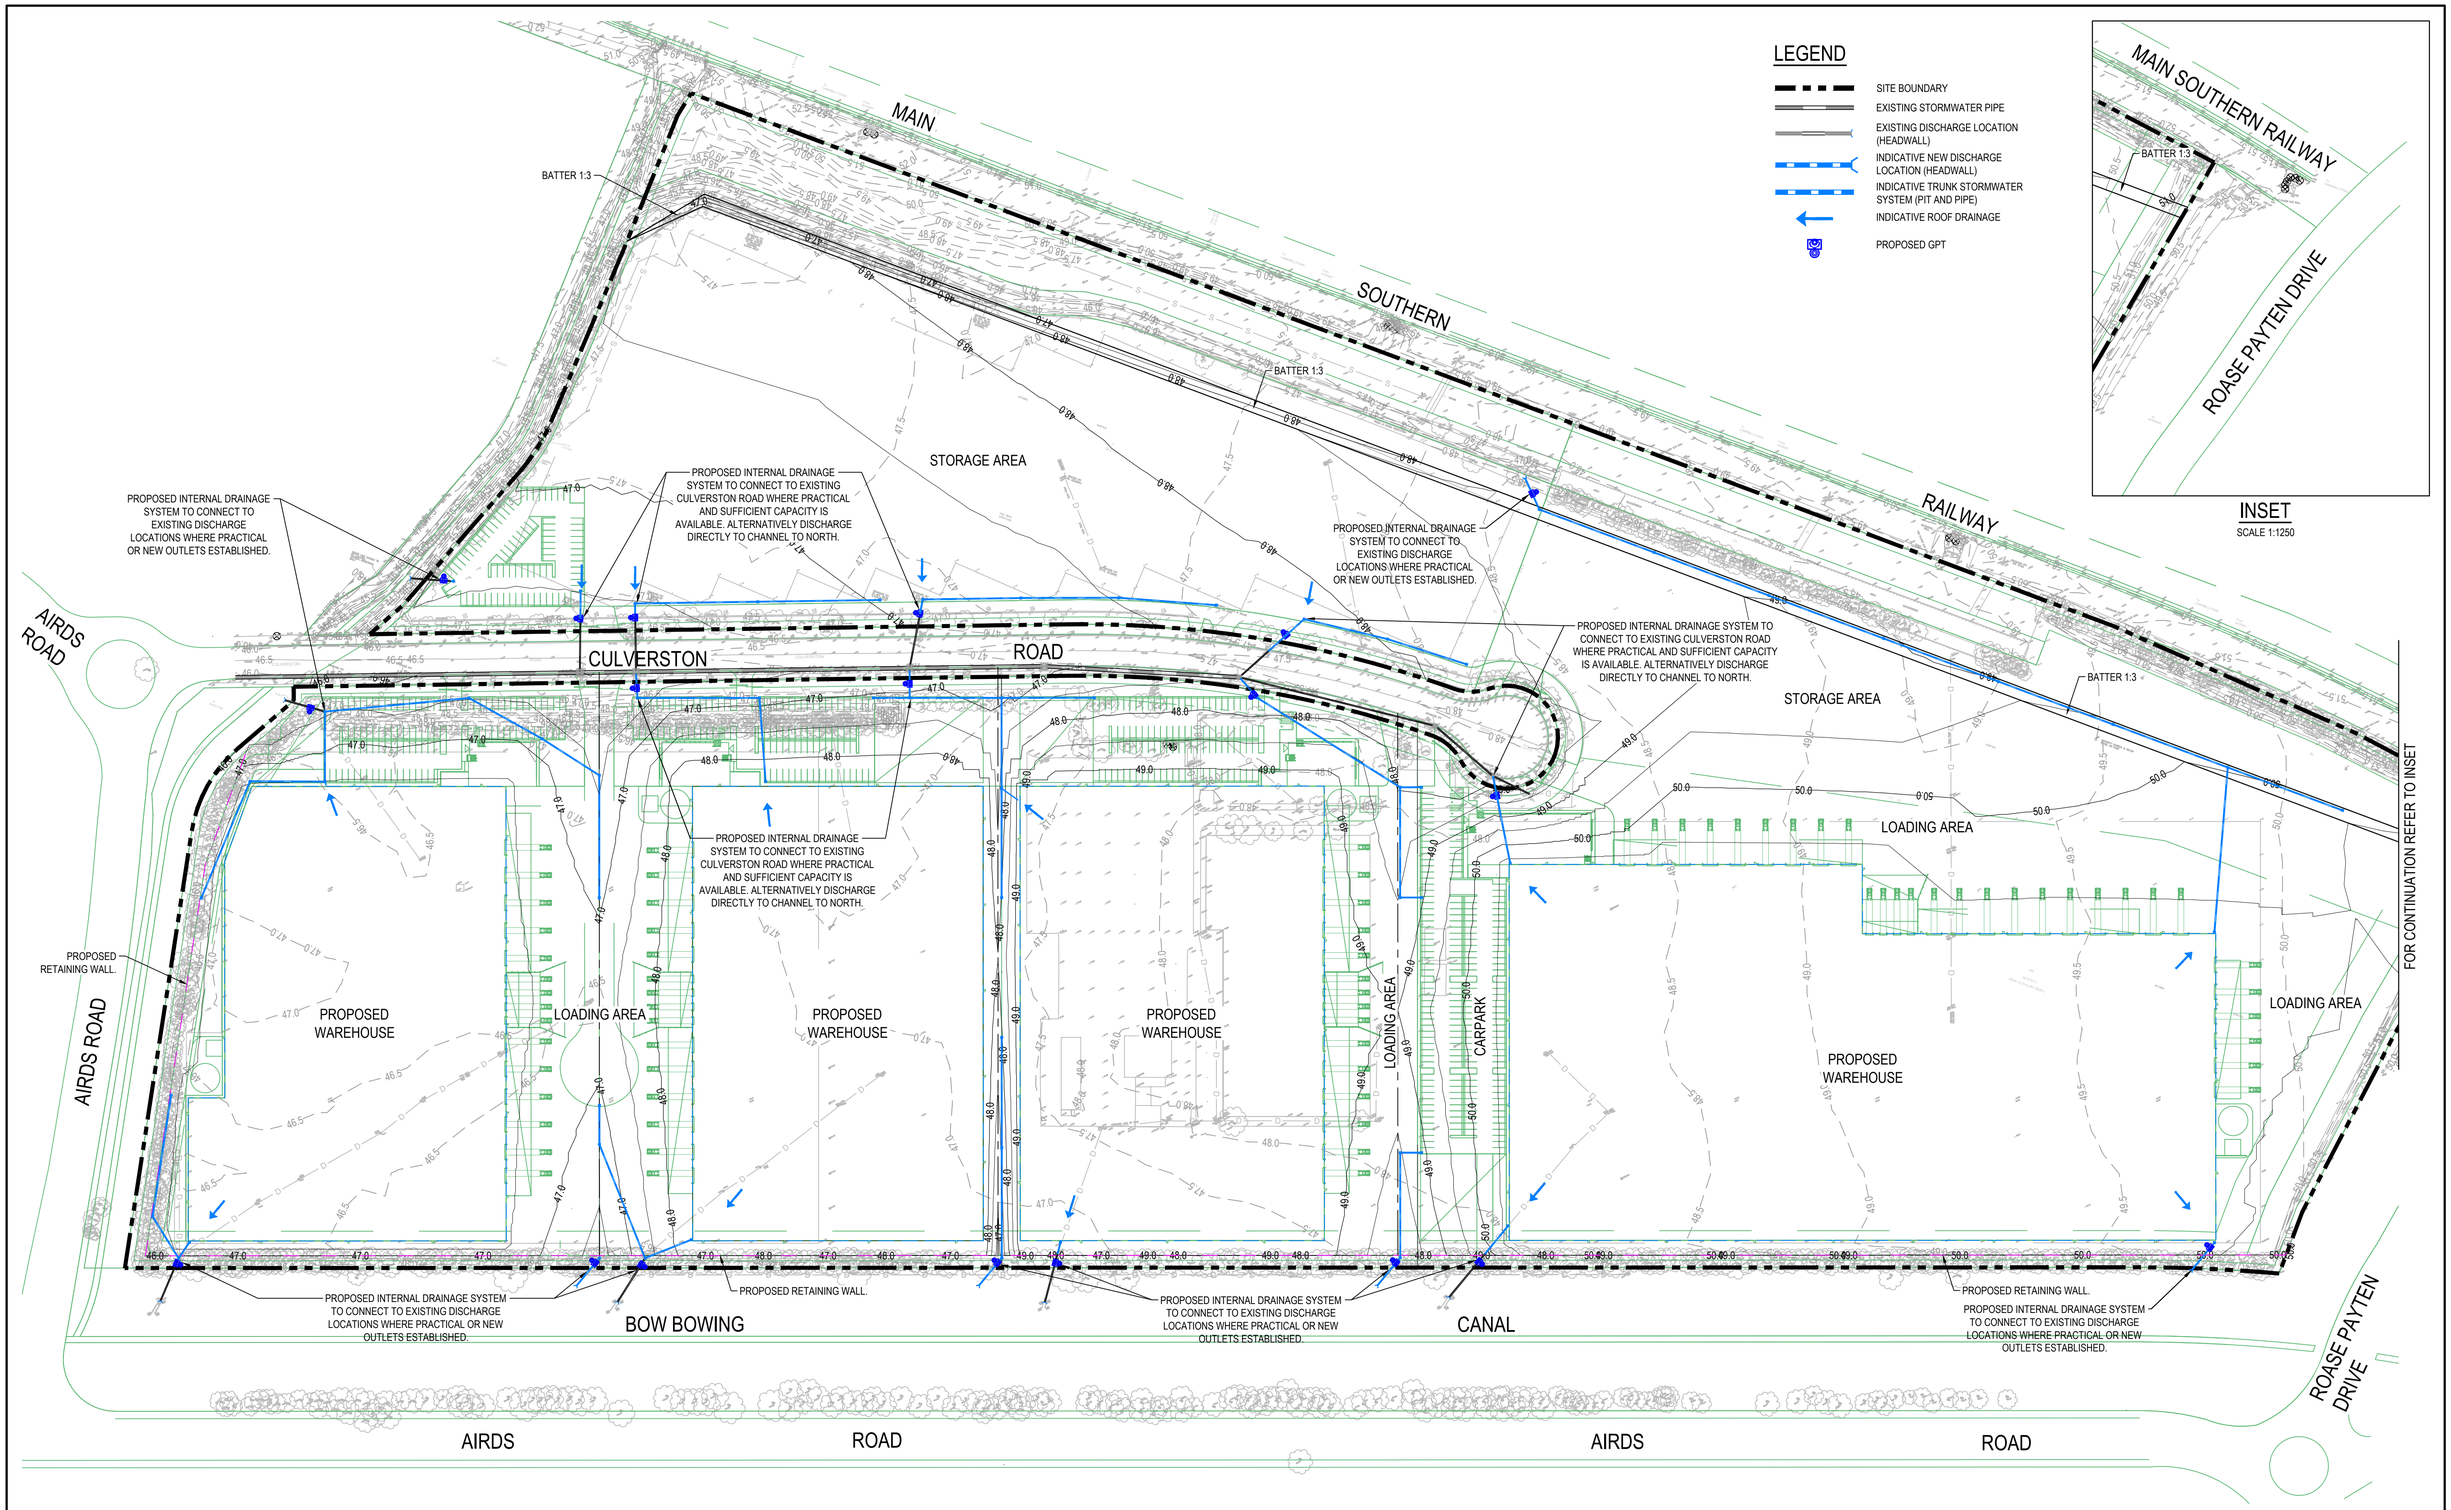

Issue	Description	Date
02	ISSUE FOR REVIEW	02/06/2016
01	ISSUE FOR REVIEW	28/04/16

0 30 60 90 120 150m

1 : 1500

Client

QUBE

Status

PRELIMINARY ONLY

NOT TO BE USED FOR CONSTRUCTION

Scales	1 : 1500	Current Issue Signatures	
		Drawn D. KOPCSANDY	
Original Size	A1	Designed D.BETTS	
Height Datum	AHD	Checked D.STONE	
Grid	MGA	Approved D.STONE	

Filename: Eis-c1-031-aa009069-nsd-SiteworksAndStormwaterPlan.dwg

Project

MINTO WAREHOUSE AND LOGISTICS HUB

Title

SITEWORKS AND STORMWATER PLAN

ARCADIS

Arcadis Australia Pacific Pty Limited
Level 5, 141 Walker St
NORTH SYDNEY NSW 2060
ABN 76 104 485 289

Tel No: +61 2 8907 9000
Fax No: +61 2 8907 9001
arcadis.com

Drawing No.	Project No.	Issue
EIS-C1-031 –	AA009069 –	02

100mm on Original

Date Plotted: 2 Jun 2016 - 04:09PM File Name: F:\AA009069\E-CAD\C-Civil\D-Final\EIS\eis-c1-031-aa009069-nsd-SiteworksAndStormwaterPlan.dwg