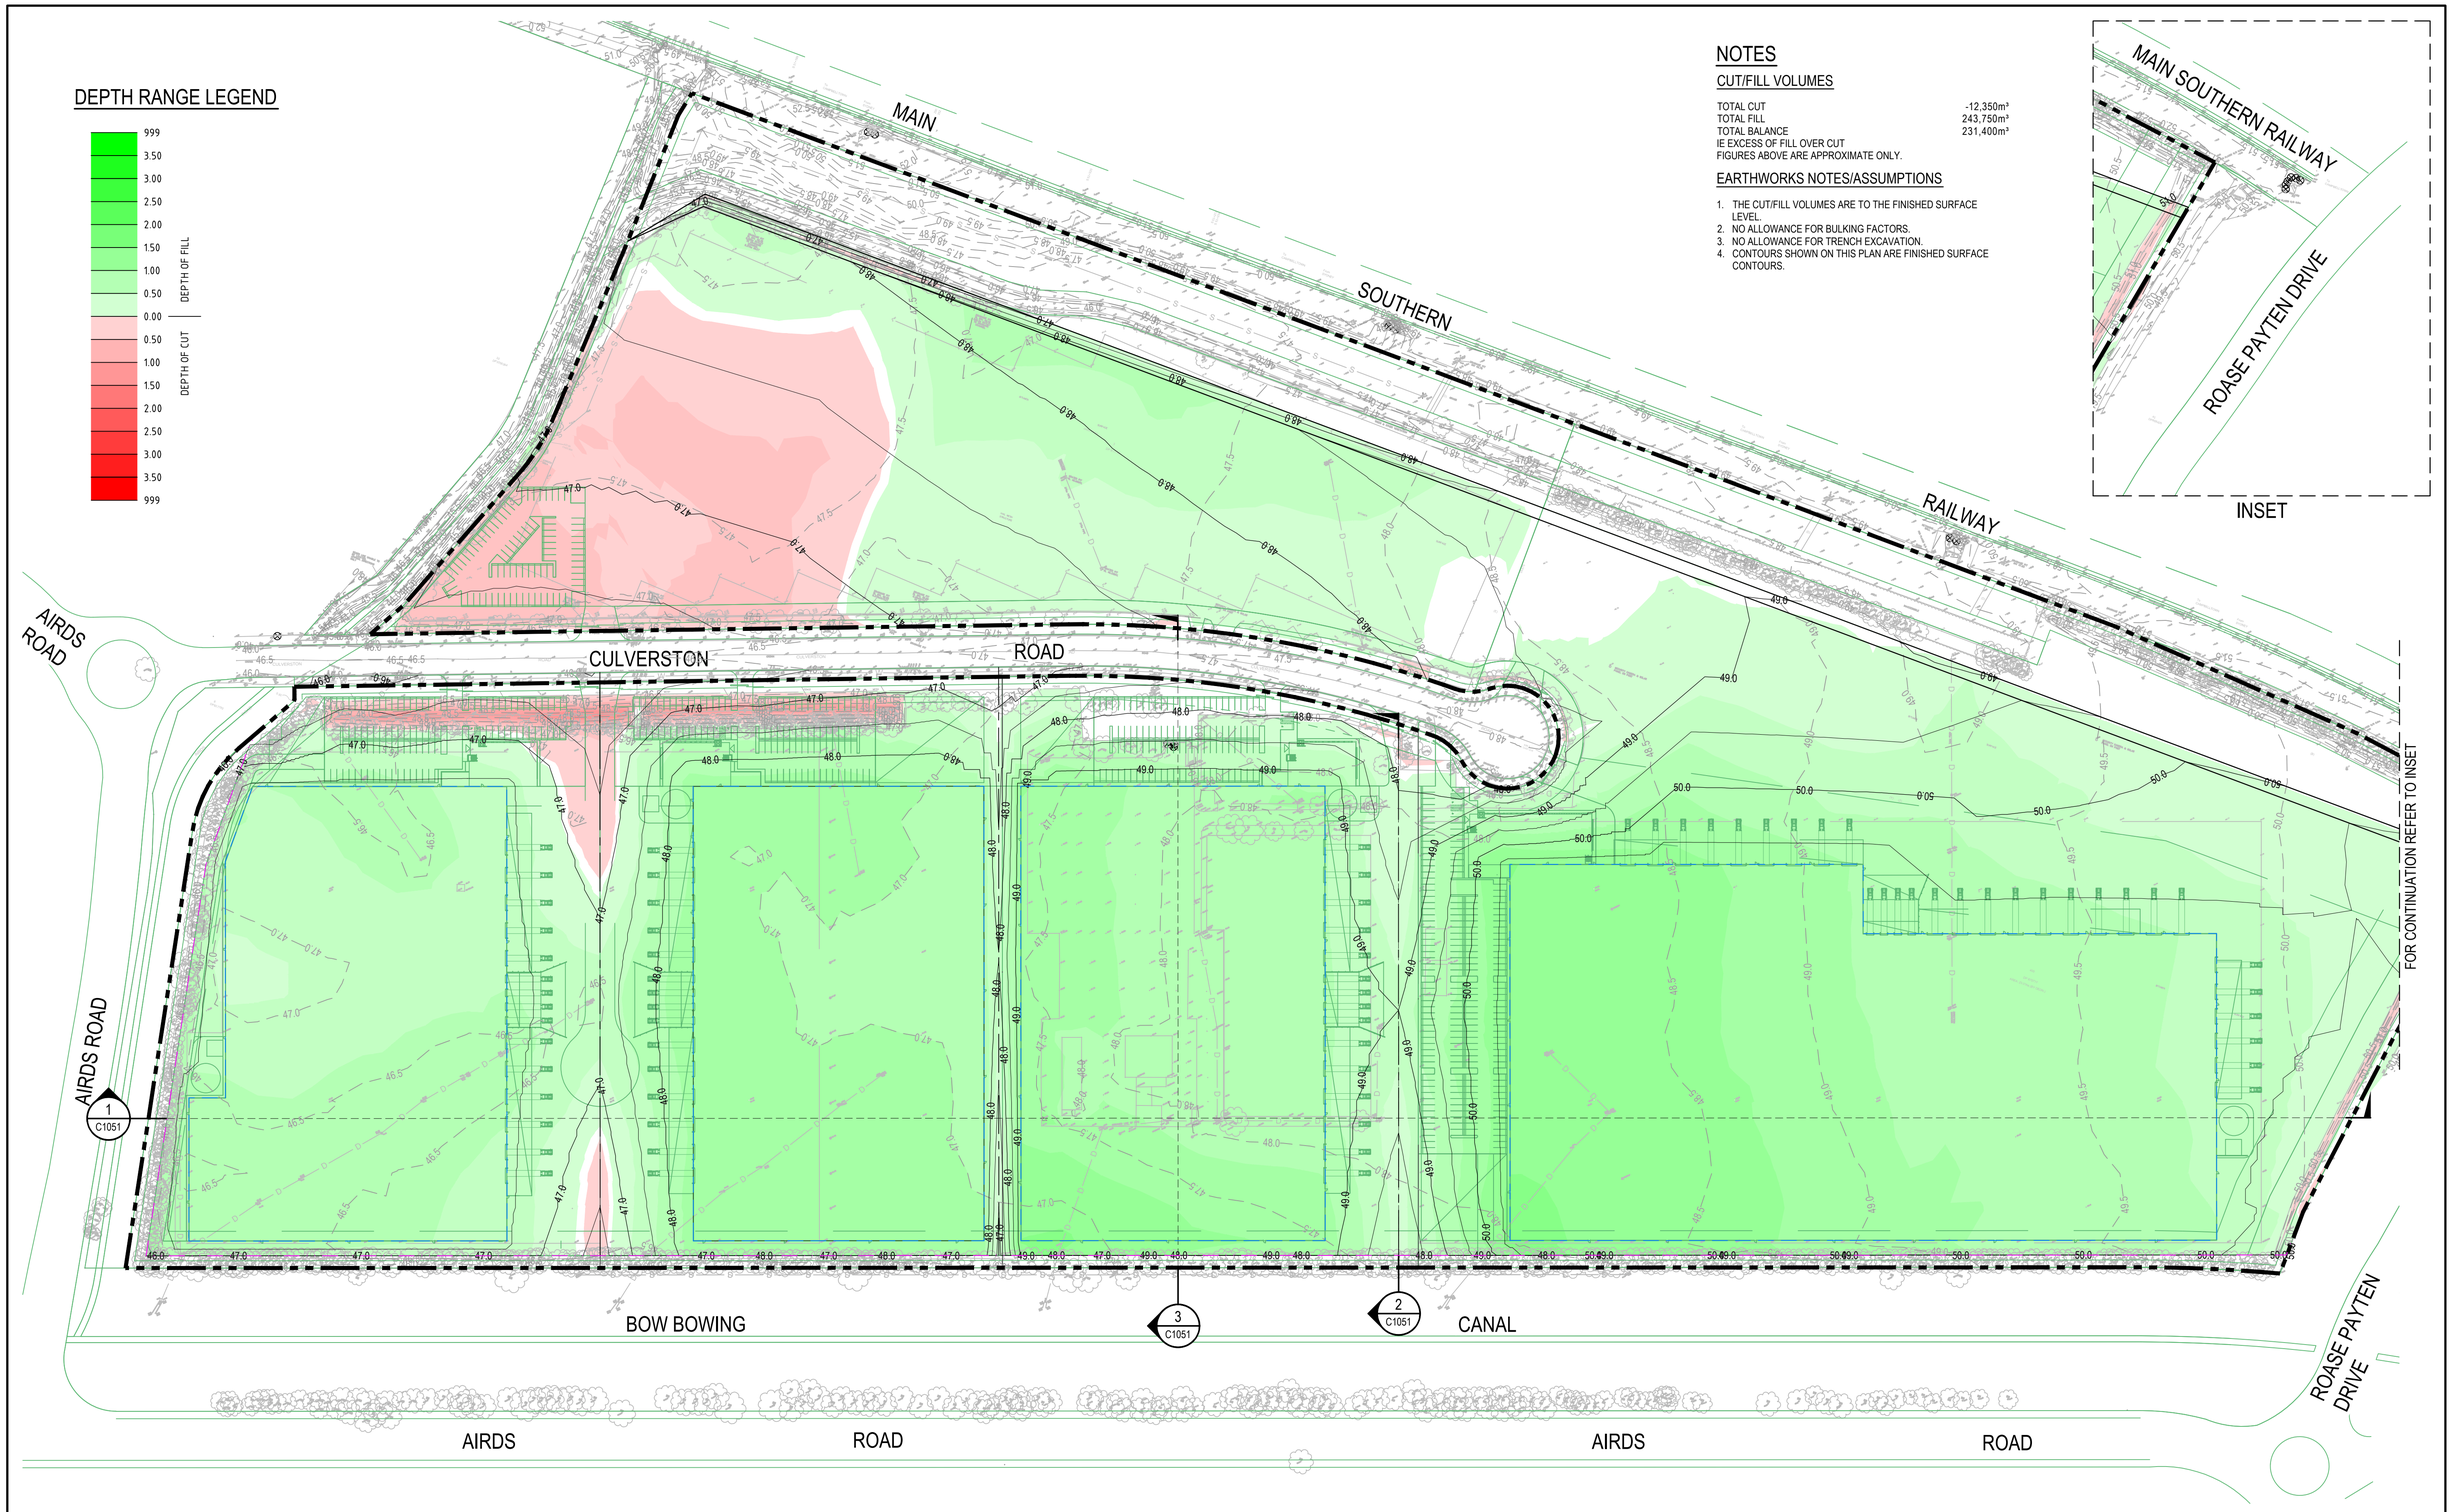

NOTES

CUT/FILL VOLUMES

TOTAL CUT	-12,350m³
TOTAL FILL	243,750m³
TOTAL BALANCE	231,400m³

IE EXCESS OF FILL OVER CUT
FIGURES ABOVE ARE APPROXIMATE ONLY.

EARTHWORKS NOTES/ASSUMPTIONS

1. THE CUT/FILL VOLUMES ARE TO THE FINISHED SURFACE LEVEL.
2. NO ALLOWANCE FOR BULKING FACTORS.
3. NO ALLOWANCE FOR TRENCH EXCAVATION.
4. CONTOURS SHOWN ON THIS PLAN ARE FINISHED SURFACE CONTOURS.

Issue	Description	Date
01	ISSUE FOR REVIEW	28/04/16

0 30 60 90 120 150m
1 : 1500

Client: QUBE

Status: PRELIMINARY ONLY
NOT TO BE USED FOR CONSTRUCTION

Scales	1 : 1500	Current Issue Signatures	
		Drawn C.MABER	
Original Size	A1	Designed D.BETTS	
Height Datum	AHD	Checked D.STONE	
Grid	MGA	Approved D.STONE	
Filename:	Eis-c1-021-aa009069-nsd-CutAndFillPlan.dwg		

Project: MINTO WAREHOUSE AND LOGISTICS HUB

Title: CUT AND FILL PLAN

ARCADIS
Arcadis Australia Pacific Pty Limited
Level 5, 141 Walker St
NORTH SYDNEY NSW 2060
ABN 76 104 485 289
Tel No: +61 2 8907 9000
Fax No: +61 2 8907 9001
arcadis.com

Drawing No.	Project No.	Issue
EIS-C1-021 –	AA009069	– 01

100mm on Original

Date Plotted: 28 Apr 2016 - 04:01PM File Name: F:\AA009069\E-CAD\C-Civil\D-Final\EIS\eis-c1-021-aa009069-nsd-CutAndFillPlan.dwg V1