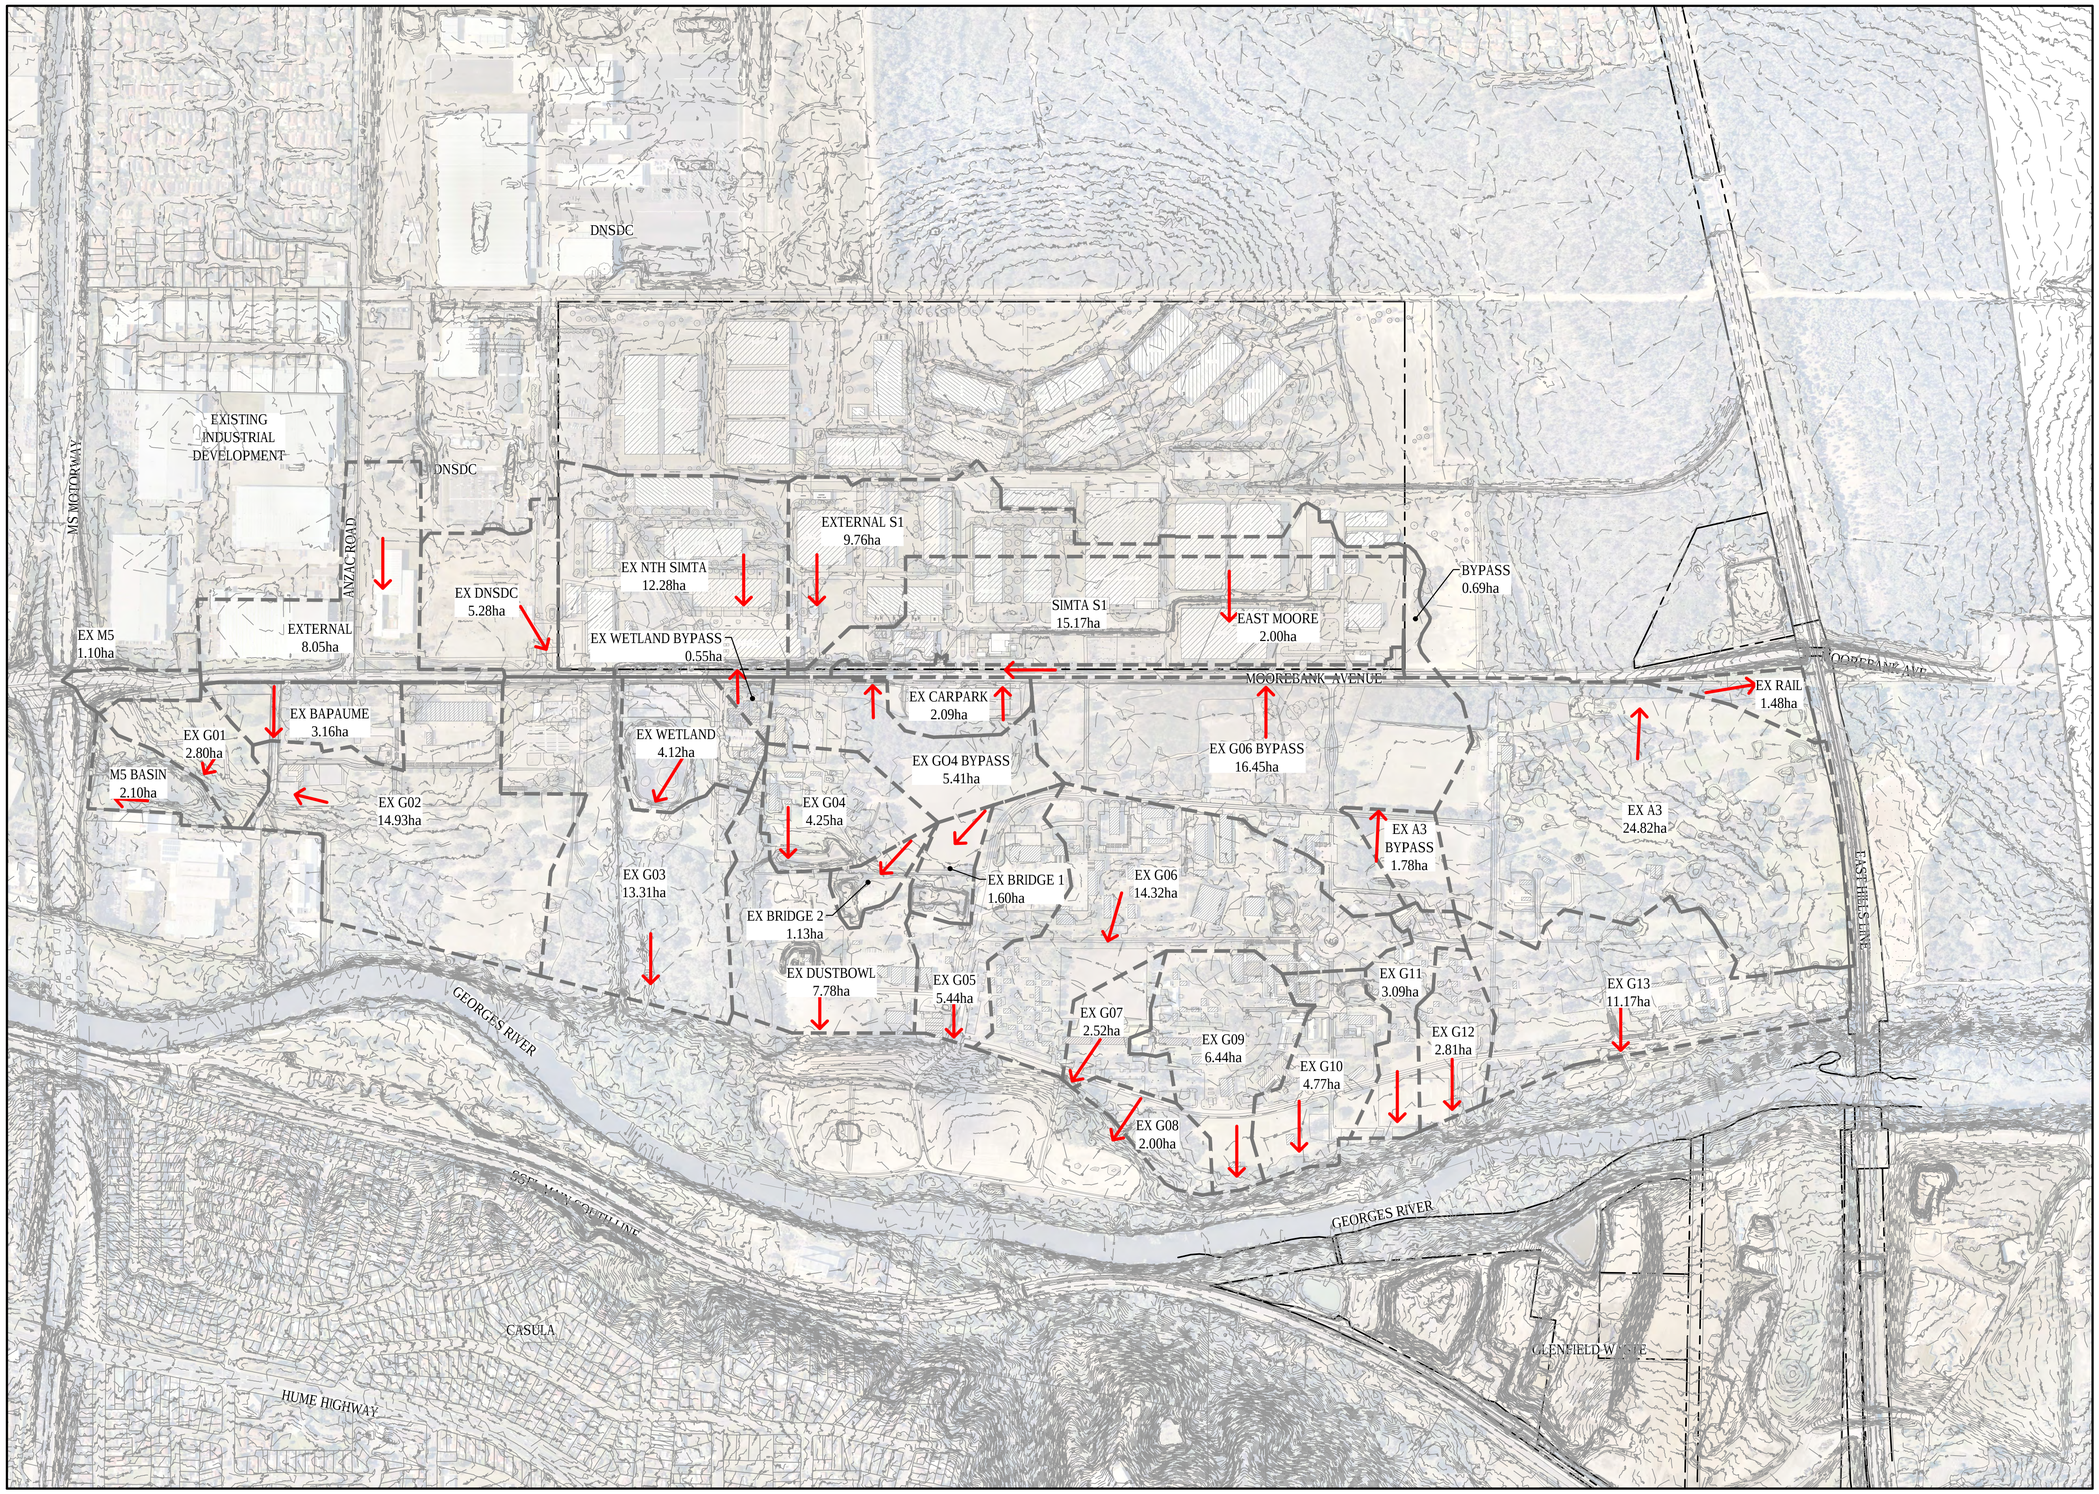

LEGEND

- EXISTING CONTOUR
- TITLE BOUNDARY
- EXISTING CATCHMENT BOUNDARY
- EXISTING CATCHMENT FLOW DIRECTION

Issue	Description	Date
01	ISSUE FOR INFORMATION	XXX

0 50 100 200 300 400 500m

1 : 5000

Client: SIMTA SYDNEY INTERMODAL TERMINAL ALLIANCE; TACTICAL GROUP

Status: PRELIMINARY ONLY
NOT TO BE USED FOR CONSTRUCTION

Scales	1 : 5000	Current Issue Signatures	
		Drawn L.CORSCADDEN	
Original Size	A1	Designed G.DUNSTAN	
Height Datum	AHD	Checked	
Grid	MGA	Approved	

Filename: C-MIC2-SSD-401-AA003760-nsd-ExistingCatchmentPlan.dwg

Project: MPW INTERMODAL TERMINAL FACILITY - STAGE 2 STATE SIGNIFICANT DEVELOPMENT APPLICATION

Title: STORMWATER DRAINAGE EXISTING CATCHMENT PLAN

ARCADIS
Arcadis Australia Pacific Pty Limited
Level 5, 141 Walker St
NORTH SYDNEY NSW 2060
ABN 76 104 485 289
Tel No: +61 2 8907 9000
Fax No: +61 2 8907 9001
arcadis.com

Drawing No.	Project No.	Issue
C-MIC2-SSD-401	AA003760	01

100mm on Original

Date Plotted: 4 Apr 2016 - 05:54PM File Name: F:\AA003760\E-CAD\C-Civil\D-Final\C-MIC\B-Stage2\B-SSD\C-MIC2-SSD-401-AA003760-nsd-ExistingCatchmentPlan.dwg V1