© FRANCIS-JONES MOREHEN THORP PTY LTD 2020 ABN 28 101 197 219 NOMINATED ARCHITECT: RICHARD FRANCIS-JONES (REG NO 5301)

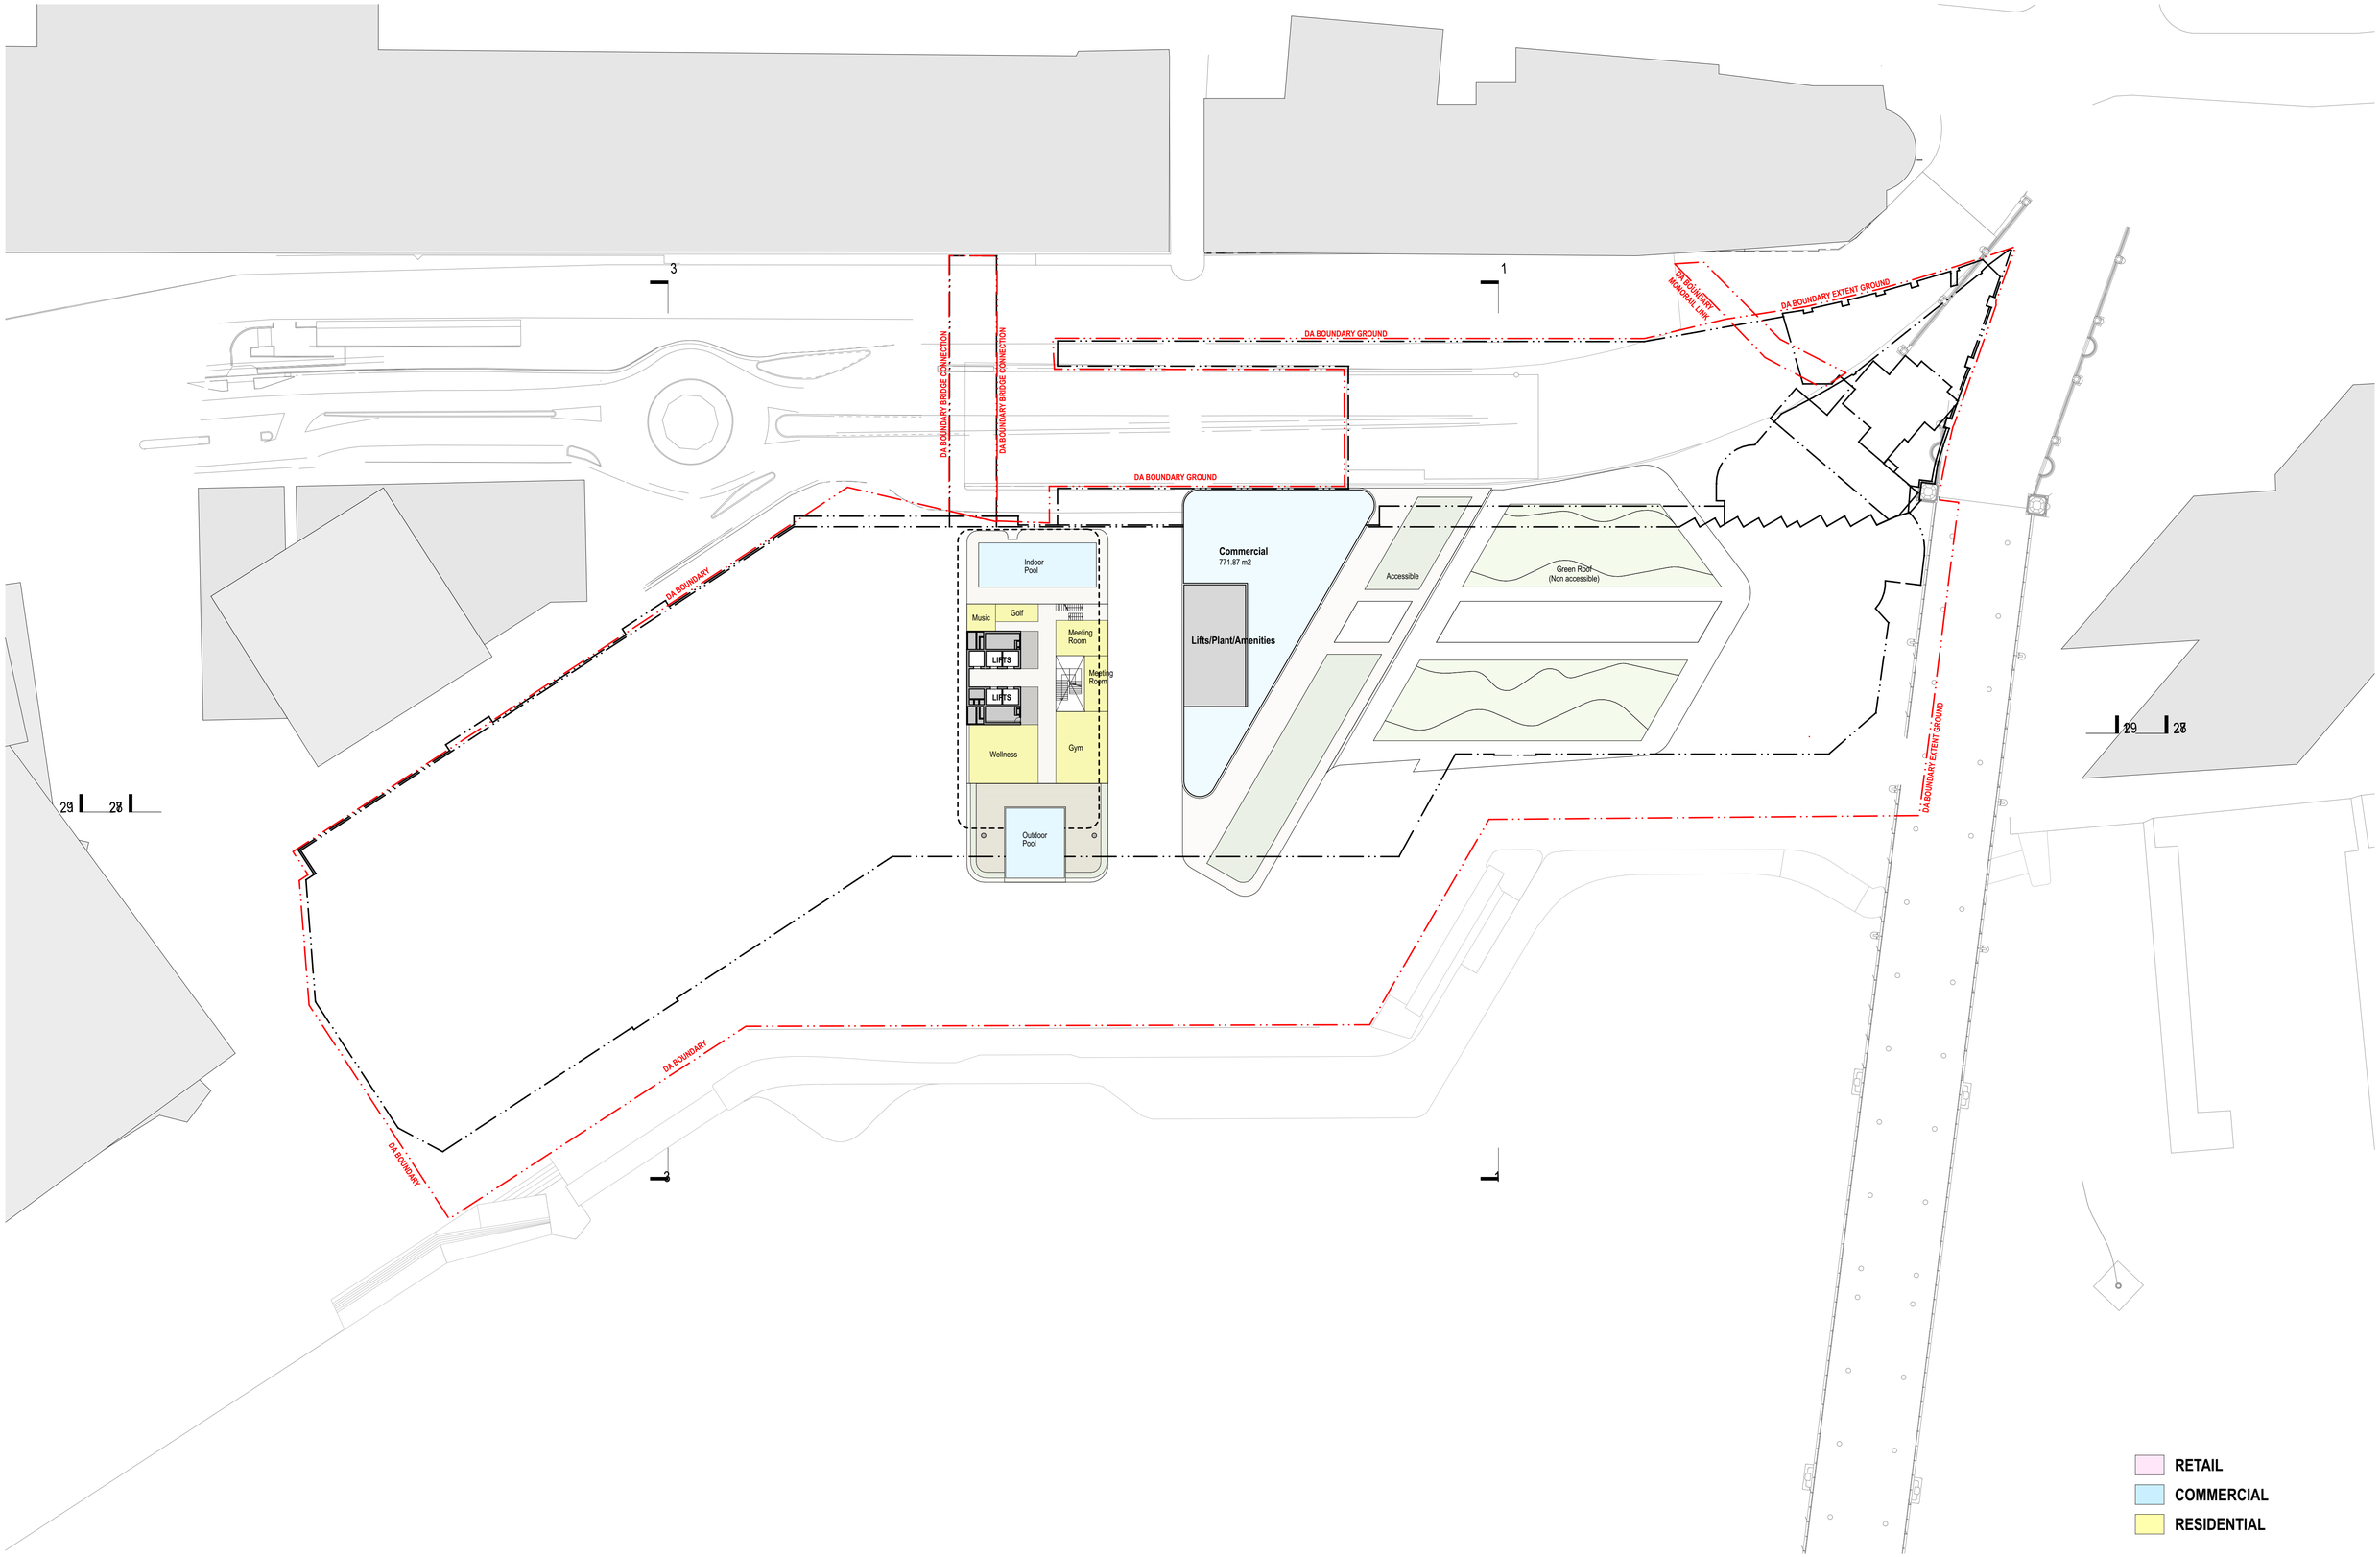

fjmt

Indicative Plan Only - Level 5 Retail / Resi / Podium Roof Plan

Mirvac - Harbourside

0 5 10 20m

1:500 @ A1 22/12/20

For Information **SSDA1-308**