- / 0004 PROPOSED LANDSCAPE PLAN - LEVEL 5
SCALE 1:200

SCALE BAR - 1:200 (0, 2, 4, 6, 8, 10 m)

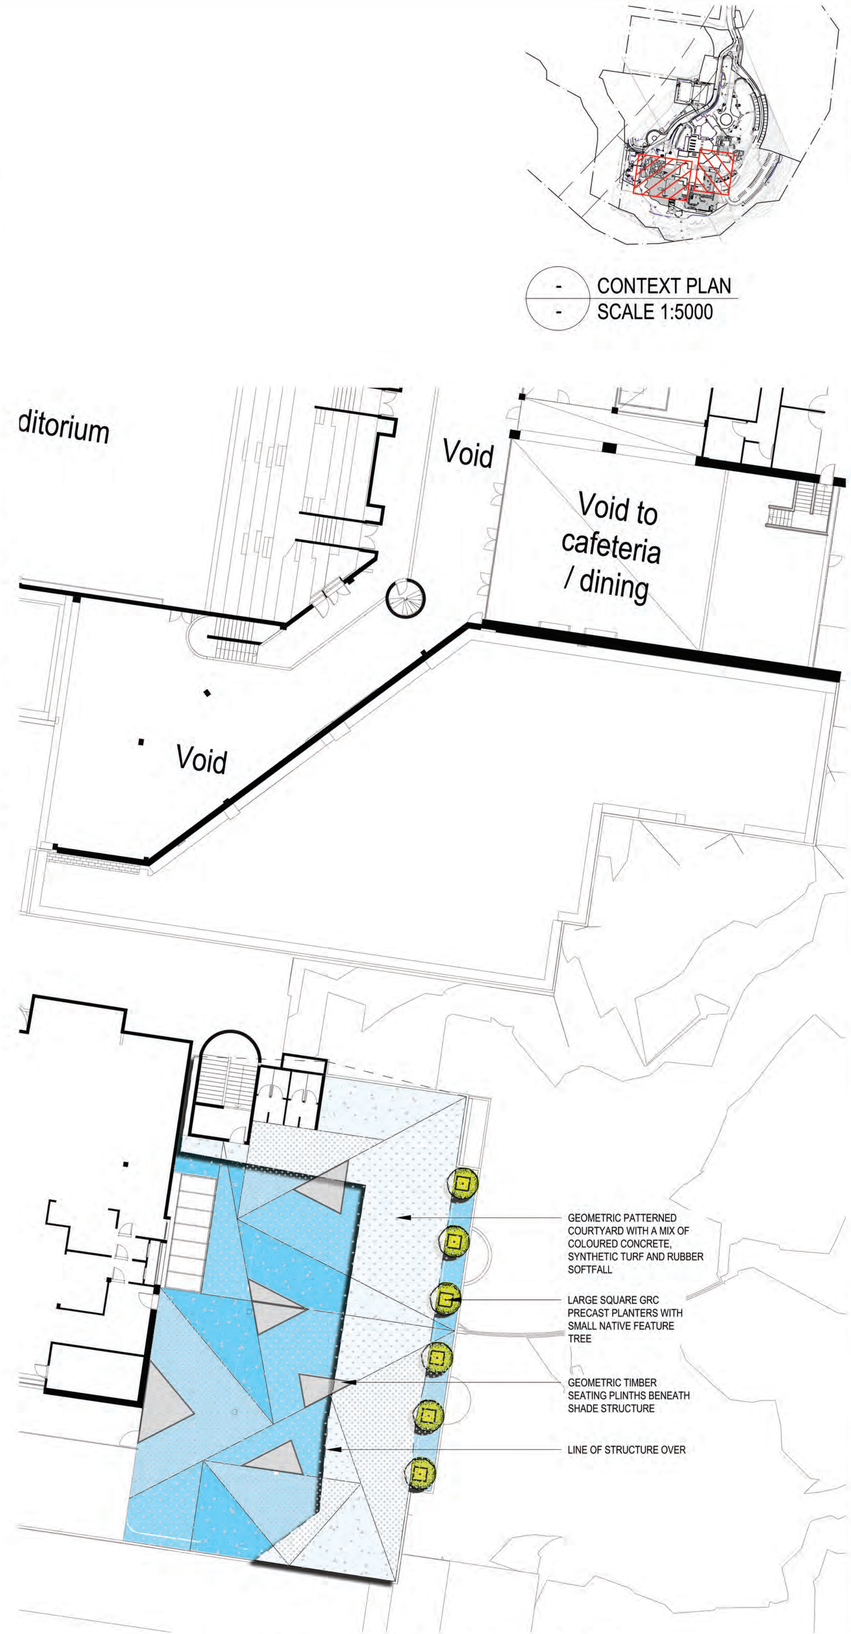

- / 0004 PROPOSED LANDSCAPE PLAN - LEVEL 6
SCALE 1:200

SCALE BAR - 1:200 (0, 2, 4, 6, 8, 10 m)

NOT FOR CONSTRUCTION

- / - CONTEXT PLAN
SCALE 1:5000

© Copyright DesignInc Sydney Pty Limited

This drawing is protected by copyright. All rights are reserved. Unless permitted under the Copyright Act 1968, no part of this drawing may in any form or by any means be reproduced, published, broadcast or transmitted without the prior written permission of the copyright owner.

Please note

If the Status of this drawing is not signed off For Construction it may be subject to change, alteration or amendment at the discretion of DesignInc Sydney Pty Limited. If so, DesignInc Sydney Pty Limited is not liable for any loss, damage, harm or injury whether special, consequential, direct or indirect, suffered by you or any other person as a result of your use of this drawing for construction purposes.

Figured dimensions take preference to scale readings. Verify all dimensions on site. Report any discrepancies to the Architect for decision before proceeding with the work.

Nominated Architects

Anthony Quan 5421 I Sandeep Amin 7337 I Ian Armstrong 7260 I Richard Does 8126

No	DATE	REVISIONS	BY
A	30/05/2017	ISSUED FOR DA	BS

LEGEND

- SITE BOUNDARY
- EXISTING TREE RETAINED
- 20.0 EXISTING CONTOUR
- 18.5 PROPOSED NEW CONTOUR
- 66.57 EXISTING SPOT LEVEL
- +RL 20.0 PROPOSED SPOT LEVEL
- PROPOSED TREES
- PROPOSED SHRUBS
- PROPOSED GROUNDCOVERS
- CONCRETE PAVING
- SYNTHETIC TURF
- RUBBER SOFTFALL
- HARDWOOD TIMBER CLADDING
- NEW BOUNDARY SECURITY FENCE
- PEBBLE TRIM TO NON ACCESSIBLE ROOF
- EXISTING VEGETATION RETAINED
- EXISTING PAVING RETAINED

ARCHITECT

DesignInc | Lacoste + Stevenson | bmc2
architects in association

DesignInc Sydney PTY LIMITED ACN 003008820
L12 / 77 PACIFIC HWY NORTH SYDNEY NSW 2060 AUSTRALIA
PO BOX 651 NORTH SYDNEY NSW 2059 AUSTRALIA
T +612 8905 7100 F +612 8905 7199
www.designinc.com.au E sydney@sydney.designinc.com.au
Architecture Urban Design Interiors

CLIENT

NSW GOVERNMENT | Education

PROJECT

LINDFIELD LEARNING VILLAGE
Eton Road,
Lindfield NSW 2070

TITLE

LANDSCAPE PLAN
LEVEL 5 & LEVEL 6

N

DRAWN BY	BS
SCALES	1 : 200 @ A1
PLOT DATE	30/05/2017
PROJECT Nº.	S151441
DRAWING Nº.	LA-LV-0004
REVISION	A

DRAWING STATUS	REVIEWED BY	SIGNATURE	DATE
DA	MR		

QUALITY CERTIFIED ISO 9001

Completion of the Drawing Status is evidence the design has been verified as conforming to the requirements of the Project M.S. Plan. Initialling the "Drawn By" box confirms that this drawing has been prepared in conformity with DesignInc Sydney M.S. procedures.

DEVELOPMENT APPLICATION

- / 0005 PROPOSED LANDSCAPE PLAN - LEVEL 7
SCALE 1:200

0 2 4 6 8 10 m
SCALE BAR - 1:200

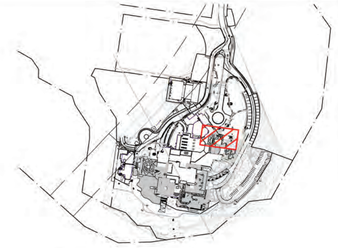

- / - CONTEXT PLAN
SCALE 1:5000

INDICATIVE PLANT LIST

Botanical Name	Common Name	HEIGHT RANGE	POT SIZE
TREES			
Agonis flexuosa 'After Dark'	Willow Peppermint	4-6m	75L
Angophora hispida	Dwarf Apple Gum	5-7m	75L
Banksia integrifolia	Coastal Banksia	5-8m	75L
Buckinghamia celsissima	Ivory Curl Flower	8-10m	150L
Corymbia ficifolia 'Summer Beauty'	Flowering Gum	5-6m	75L
Elaeocarpus reticulatus	Blueberry Ash	3-15m	100L
Glochidion ferdinandi	Cheese Tree	6-8m	75L
Gordonia axillaris	Fried Egg Plant	3-5m	75L
Hymenosporum flavum	Native Frangipani	15-20m	100L
Tristaniopsis laurina 'luscious'	Water Gum	7-12m	100L
Waterhousea floribunda	Weeping Lilly Pilly	10-15m	100L
SHRUBS AND HEDGE			
Acacia cognata 'Dazzler'	*Acacia Dazzler*	0.3-0.5m	200mm
Agonis flexuosa nana	Dwarf Willow Peppermint	1-1.5m	300mm
Babingtonia bidwillii 'Howie's Sweet Midget'	Howie's Sweet Midget	0.4-0.5m	200mm
Banksia spinulosa 'Birthday Candles'	Banksia Birthday Candles	0.4-0.5m	200mm
Callistemon citrinus	Lemon Scented Bottlebrush	2-3m	300mm
Callistemon salignus	Willow Bottlebrush	3-6m	300mm
Callistemon Western Glory	Western Glory Bottlebrush	2-4m	300mm
Dodonaea viscosa	Sticky Hop Bush	1.5-4m	300mm
Doryanthes excelsa	Gymea Lily	1m	45L
Syzygium 'Cascade'	Cascade Lilly Pilly	3m	300mm
Westringia fruticosa 'Mundi'	Native Rosemary 'Mundi'	0.4-0.5m	200mm
Westringia fruticosa	Coastal Rosemary	2m	300mm
Hymenosporum flavum 'Little Nugget'	Native Frangipani Dwarf	0.8-0.9m	200mm
GRASS / GROUND COVER			
Asplenium nidus	Bird Nest Fern	1m	200mm
Blechnum nudum	Fishbone Waterfern	1m	140mm
Carpobrotus glaucescens	Pigface	0.1m	140mm
Chrysocephalum apiculatum	Everlasting Daisy	0.2-0.4m	140mm
Correa 'Dusky Bells'	Native Fushsia	0.6m	140mm
Dichondra repens 'Silver Falls'	Silver Dichondra	0.1-0.2m	140mm
Doodia aspera	Rasp Fern	0.3m	140mm
Eremophila glabra 'Kalbarri Carpet'	Emu Bush	0.2m	140mm
Ficinia nodosa	Knobby Club Rush	0.8-1m	140mm
Grevillea Carpet Layer	Grevillea Toothbrush	0.2-0.4m	140mm
Hardenbergia violacea 'Flat White'	Hardenbergia 'Flat White'	0.2m	140mm
Imperata cylindrica 'rubra'	Japanese Blood Grass	0.8m	140mm
Myoporum parvifolium 'Yareena'	Myoporum	0.1-0.2m	140mm
Lomandra longifolia 'Tanika'	Lomandra Tanika	0.4-0.6m	140mm
Lomandra confertifolia rubiginosa Seascape	Lomandra Seascape	0.5-0.7m	140mm
Themeda australis 'Mingo'	Themeda Mingo	0.2-0.3m	140mm

NOT FOR CONSTRUCTION

© **Copyright DesignInc Sydney Pty Limited**
This drawing is protected by copyright. All rights are reserved. Unless permitted under the Copyright Act 1968, no part of this drawing may in any form or by any means be reproduced, published, broadcast or transmitted without the prior written permission of the copyright owner.

Please note
If the Status of this drawing is not signed off For Construction it may be subject to change, alteration or amendment at the discretion of DesignInc Sydney Pty Limited. If so, DesignInc Sydney Pty Limited is not liable for any loss, damage, harm or injury whether special, consequential, direct or indirect, suffered by you or any other person as a result of your use of this drawing for construction purposes.

Figured dimensions take preference to scale readings. Verify all dimensions on site. Report any discrepancies to the Architect for decision before proceeding with the work.

Nominated Architects
Anthony Quan 5421 I Sandeep Amin 7337 I Ian Armstrong 7260 I Richard Does 8126

No	DATE	REVISIONS	BY
A	30/05/2017	ISSUED FOR DA	BS

LEGEND

- SITE BOUNDARY
- EXISTING TREE RETAINED
- 20.0 EXISTING CONTOUR
- 18.5 PROPOSED NEW CONTOUR
- 66.57 EXISTING SPOT LEVEL
- +RL 20.0 PROPOSED SPOT LEVEL
- PROPOSED TREES
- PROPOSED SHRUBS
- PROPOSED GROUNDCOVERS
- CONCRETE PAVING
- SYNTHETIC TURF
- RUBBER SOFTFALL
- HARDWOOD TIMBER CLADDING
- NEW BOUNDARY SECURITY FENCE
- PEBBLE TRIM TO NON ACCESSIBLE ROOF
- EXISTING VEGETATION RETAINED
- EXISTING PAVING RETAINED

ARCHITECT
DesignInc| Lacoste + Stevenson| bmc2
architects in association
DesignInc Sydney PTY LIMITED ACN 003008820
L12 / 77 PACIFIC HWY NORTH SYDNEY NSW 2060 AUSTRALIA
PO BOX 651 NORTH SYDNEY NSW 2059 AUSTRALIA
T +612 8905 7100 F +612 8905 7199
www.designinc.com.au E sydney@sydney.designinc.com.au
Architecture Urban Design Interiors

CLIENT
NSW GOVERNMENT | Education

PROJECT
LINDFIELD LEARNING VILLAGE
Eton Road,
Lindfield NSW 2070

TITLE
LANDSCAPE PLAN
LEVEL 7

N

DRAWN BY	BS
SCALES	1 : 200 @ A1
PLOT DATE	30/05/2017
PROJECT Nº.	S151441
REVISION	A
DRAWING Nº.	LA-LV-0005

DRAWING STATUS	REVIEWED BY	SIGNATURE	DATE
DA	MR		

QUALITY CERTIFIED ISO 9001
Completion of the Drawing Status is evidence the design has been verified as conforming to the requirements of the Project M.S. Plan. Initialling the "Drawn By" box confirms that this drawing has been prepared in conformity with DesignInc Sydney M.S. procedures.

DEVELOPMENT APPLICATION

Angophora hispida -
Dwarf Apple

Corymbia 'Baby Orange' -
Flowering Gum

Corymbia "Summer Beauty' -
Flowering Gum

Glochidion ferdinandi -
Cheese Tree

Doryanthes excelsa -
Gymea Lily

Westringia fruiticosa -
Coastal Rosemary

Callistemon 'Western Glory' -
Western Glory Bottlebrush

Banksia spinulosa 'Birthday Candles' -
Birthday Candles Banksia

Myoporum parvifolium 'Yareena' -
Creeping Boobialla

Imperata cylindrica 'Rubra' -
Japanese Blood Grass

Eremophila glabra ' Kalbrarri Carpet' -
Emu Bush

Carpobrotus glaucescens -
Pig Face

Oversized Feature Planters

Elevated Timber Seating Platforms

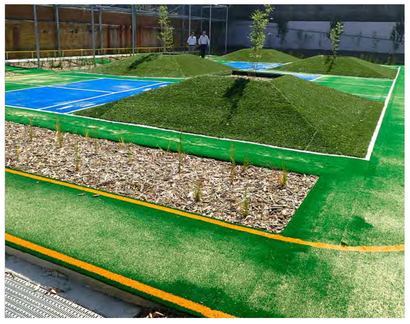

Artificial Turf / Softfall Playspaces

Textural Patterns to Courtyards

NOT FOR CONSTRUCTION

Please note
If the Status of this drawing is not signed off For Construction it may be subject to change, alteration or amendment at the discretion of DesignInc Sydney Pty Limited. If so, DesignInc Sydney Pty Limited is not liable for any loss, damage, harm or injury whether special, consequential, direct or indirect, suffered by you or any other person as a result of your use of this drawing for construction purposes.

Figured dimensions take preference to scale readings. Verify all dimensions on site. Report any discrepancies to the Architect for decision before proceeding with the work.

Nominated Architects
Anthony Quan 5421 I Sandeep Amin 7337 I Ian Armstrong 7260 I Richard Does 8126

No	DATE	REVISIONS	BY
A	30/05/2017	ISSUED FOR DA	BS

ARCHITECT

DesignInc | Lacoste + Stevenson | bmc2
architects in association
DesignInc Sydney PTY LIMITED ACN 003038820
L12 / 77 PACIFIC HWY NORTH SYDNEY NSW 2060 AUSTRALIA
PO BOX 651 NORTH SYDNEY NSW 2059 AUSTRALIA
T +612 8905 7100 F +612 8905 7199
www.designinc.com.au E sydney@sydney.designinc.com.au
Architecture Urban Design Interiors

CLIENT
NSW GOVERNMENT | Education

PROJECT
LINDFIELD LEARNING VILLAGE
Eton Road,
Lindfield NSW 2070

TITLE
PRECEDENT IMAGES &
PLANTING PALETTE

N

DRAWN BY	BS
SCALES	NTS @ A1
PLOT DATE	30/05/2017
PROJECT Nº.	S151441
DRAWING Nº.	LA-LV-0006
REVISION	A

DRAWING STATUS	REVIEWED BY	SIGNATURE	DATE
DA	MR		

QUALITY CERTIFIED ISO 9001
Completion of the Drawing Status is evidence the design has been verified as conforming to the requirements of the Project M.S. Plan. Initialling the "Drawn By" box confirms that this drawing has been prepared in conformity with DesignInc Sydney M.S. procedures.

DEVELOPMENT APPLICATION