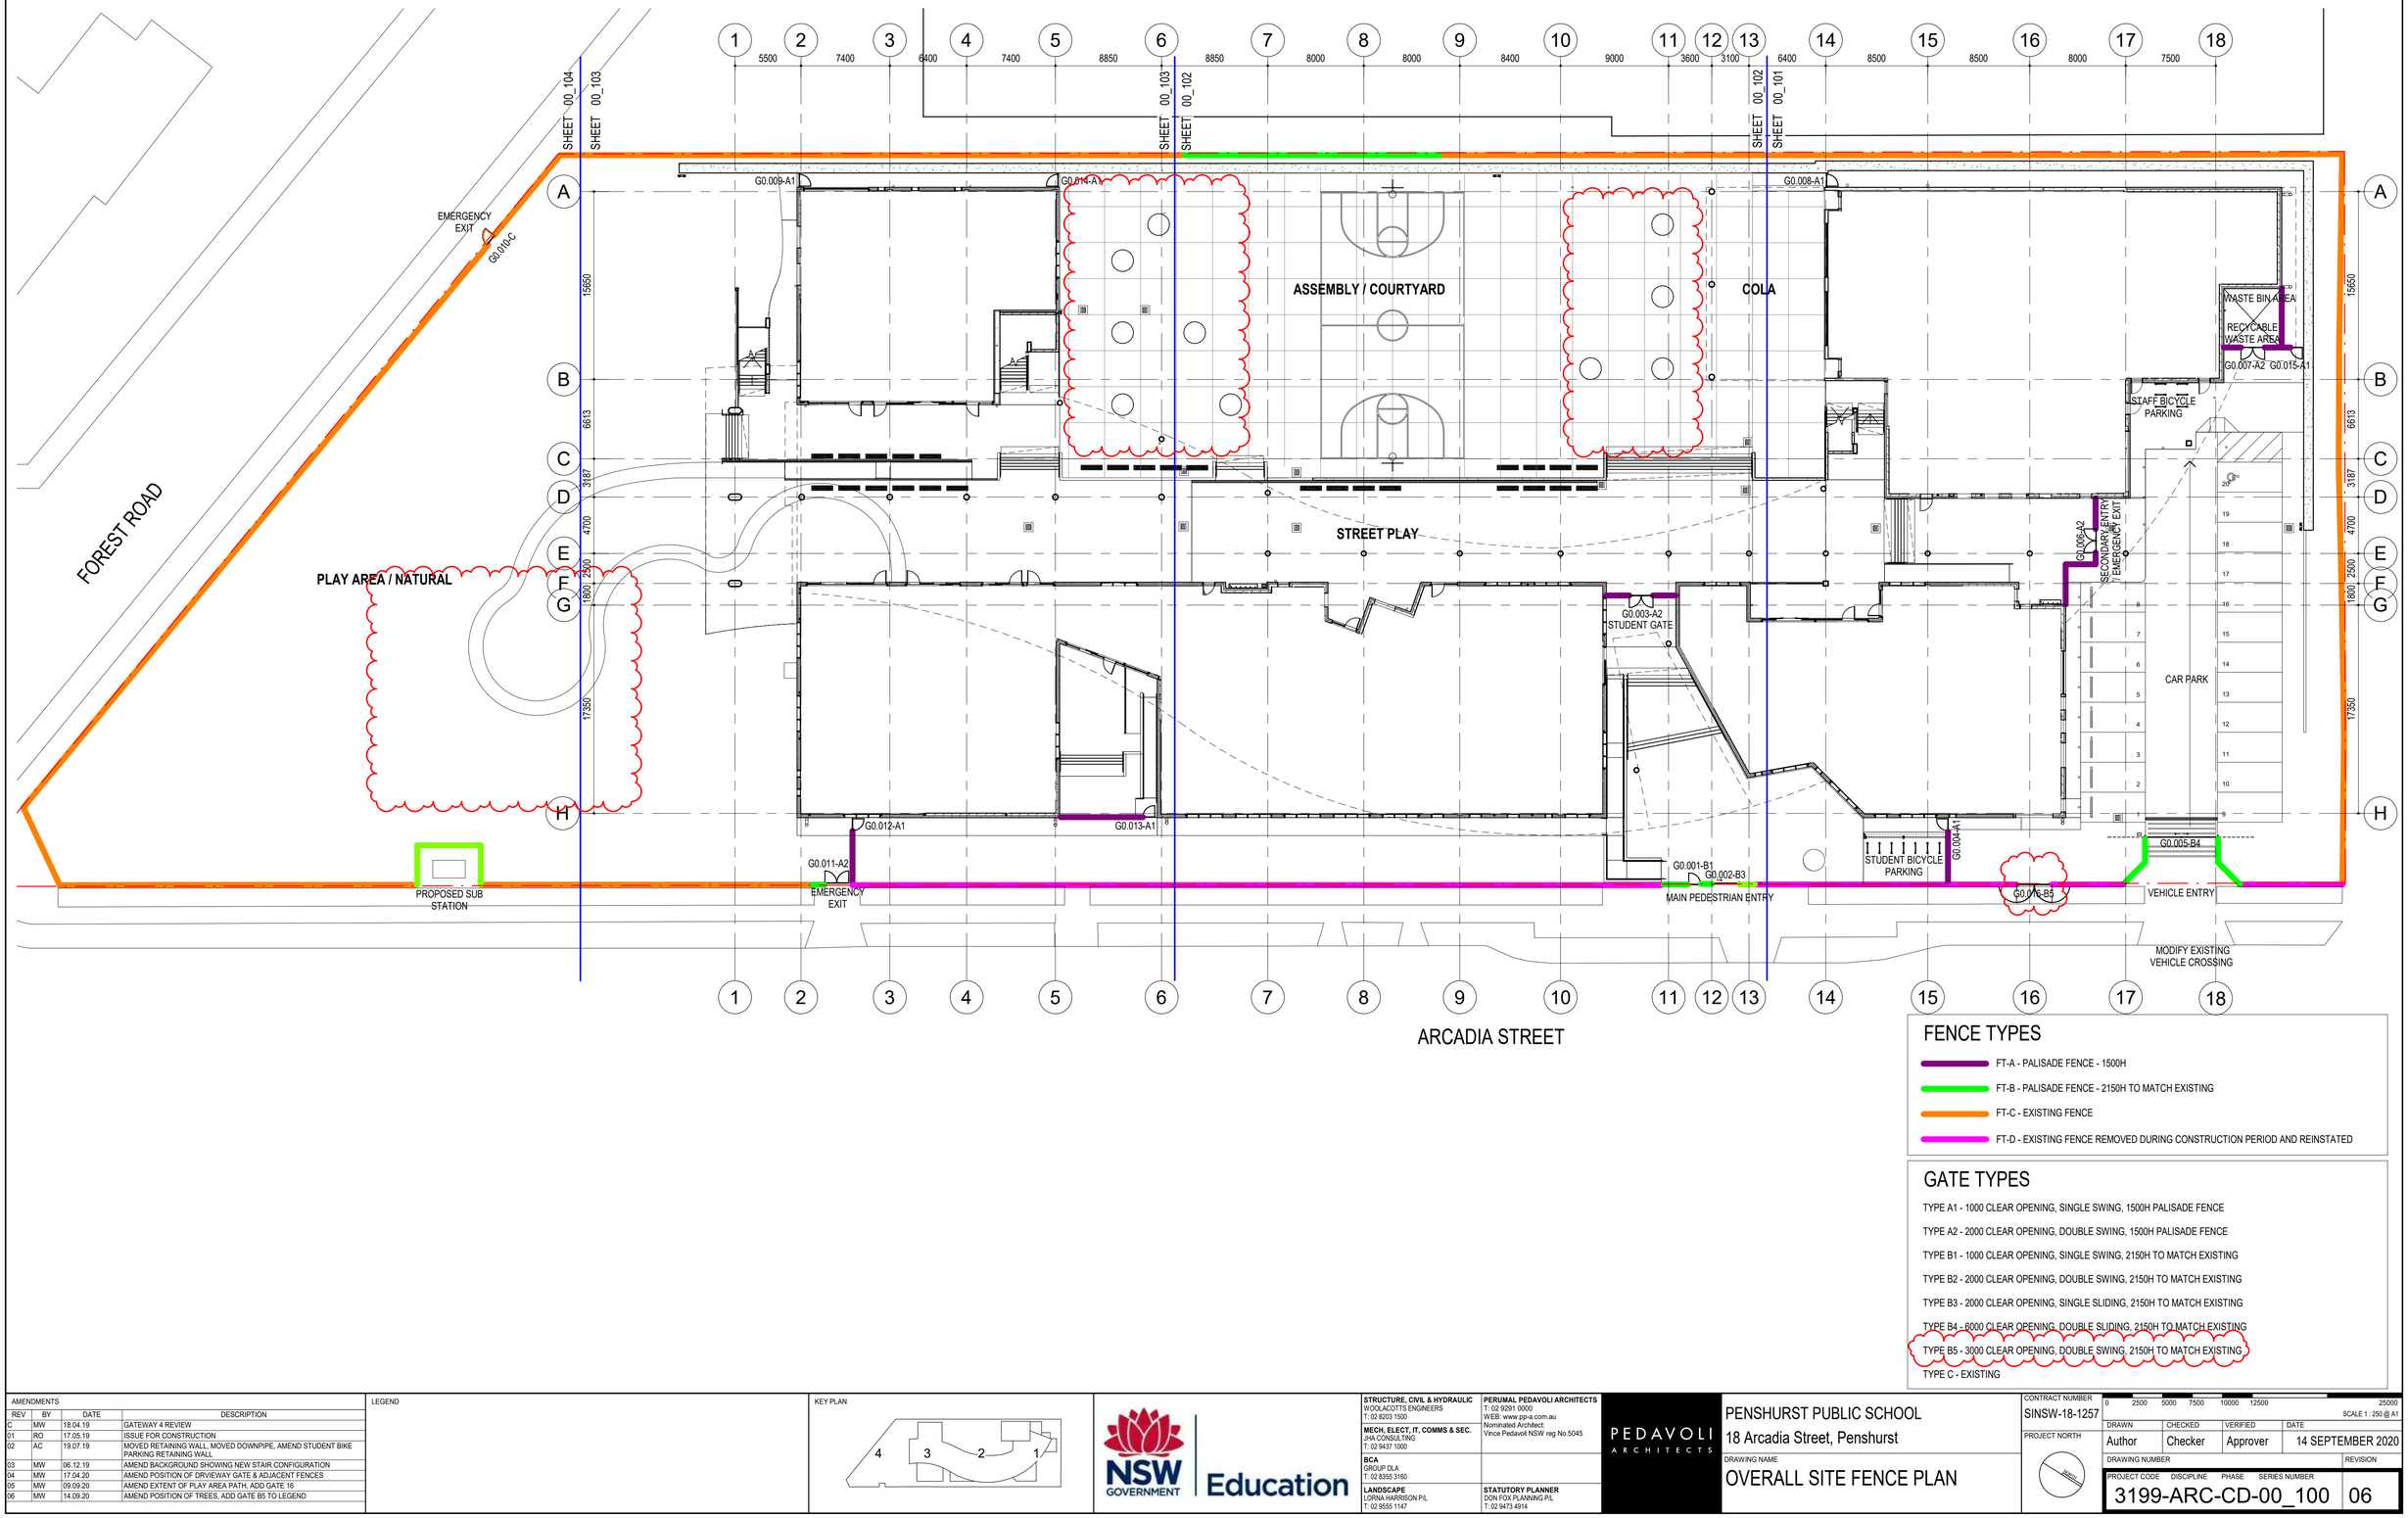


FENCE TYPES

- FT-A - PALISADE FENCE - 1500H
- FT-B - PALISADE FENCE - 2150H TO MATCH EXISTING
- FT-C - EXISTING FENCE
- FT-D - EXISTING FENCE REMOVED DURING CONSTRUCTION PERIOD AND REINSTATED

GATE TYPES

TYPE A1 - 1000 CLEAR OPENING, SINGLE SWING, 1500H PALISADE FENCE

TYPE A2 - 2000 CLEAR OPENING, DOUBLE SWING, 1500H PALISADE FENCE

TYPE B1 - 1000 CLEAR OPENING, SINGLE SWING, 2150H TO MATCH EXISTING

TYPE B2 - 2000 CLEAR OPENING, DOUBLE SWING, 2150H TO MATCH EXISTING

TYPE B3 - 2000 CLEAR OPENING, SINGLE SLIDING, 2150H TO MATCH EXISTING

TYPE B4 - 6000 CLEAR OPENING, DOUBLE SLIDING, 2150H TO MATCH EXISTING

TYPE B5 - 3000 CLEAR OPENING, DOUBLE SWING, 2150H TO MATCH EXISTING

TYPE C - EXISTING

14/09/2020 5:26:57 PM

ISSUE FOR CONSTRUCTION

AMENDMENTS

REV	BY	DATE	DESCRIPTION
C	MW	18.04.19	GATEWAY 4 REVIEW
01	RO	17.05.19	ISSUE FOR CONSTRUCTION
02	AC	19.07.19	MOVED RETAINING WALL, MOVED DOWNPIPE, AMEND STUDENT BIKE PARKING RETAINING WALL
03	MW	06.12.19	AMEND BACKGROUND SHOWING NEW STAIR CONFIGURATION
04	MW	17.04.20	AMEND POSITION OF DRVIEWAY GATE & ADJACENT FENCES
05	MW	09.09.20	AMEND EXTENT OF PLAY AREA PATH, ADD GATE 16
06	MW	14.09.20	AMEND POSITION OF TREES, ADD GATE B5 TO LEGEND

LEGEND

KEY PLAN

NSW GOVERNMENT Education

STRUCTURE, CIVIL & HYDRAULIC
WOOLACOTTS ENGINEERS
T: 02 8203 1500

MECH, ELECT, IT, COMMS & SEC.
JHA CONSULTING
T: 02 9437 1000

BCA
GROUP DLA
T: 02 8355 3160

LANDSCAPE
LORNA HARRISON P/L
T: 02 9555 1147

PERUMAL PEDAVOLI ARCHITECTS
T: 02 9291 0000
WEB: www.pp-a.com.au
Nominated Architect:
Vince Pedavoli NSW reg No.5045

STATUTORY PLANNER
DON FOX PLANNING P/L
T: 02 9473 4914

PEDAVOLI ARCHITECTS

PENSHURST PUBLIC SCHOOL
18 Arcadia Street, Penshurst

DRAWING NAME
OVERALL SITE FENCE PLAN

CONTRACT NUMBER
SINSW-18-1257

PROJECT NORTH

0 2500 5000 7500 10000 12500 25000
SCALE 1 : 250 @ A1

DRAWN	CHECKED	VERIFIED	DATE
Author	Checker	Approver	14 SEPTEMBER 2020

DRAWING NUMBER: 3199-ARC-CD-00_100
REVISION: 06
PROJECT CODE | DISCIPLINE | PHASE | SERIES NUMBER