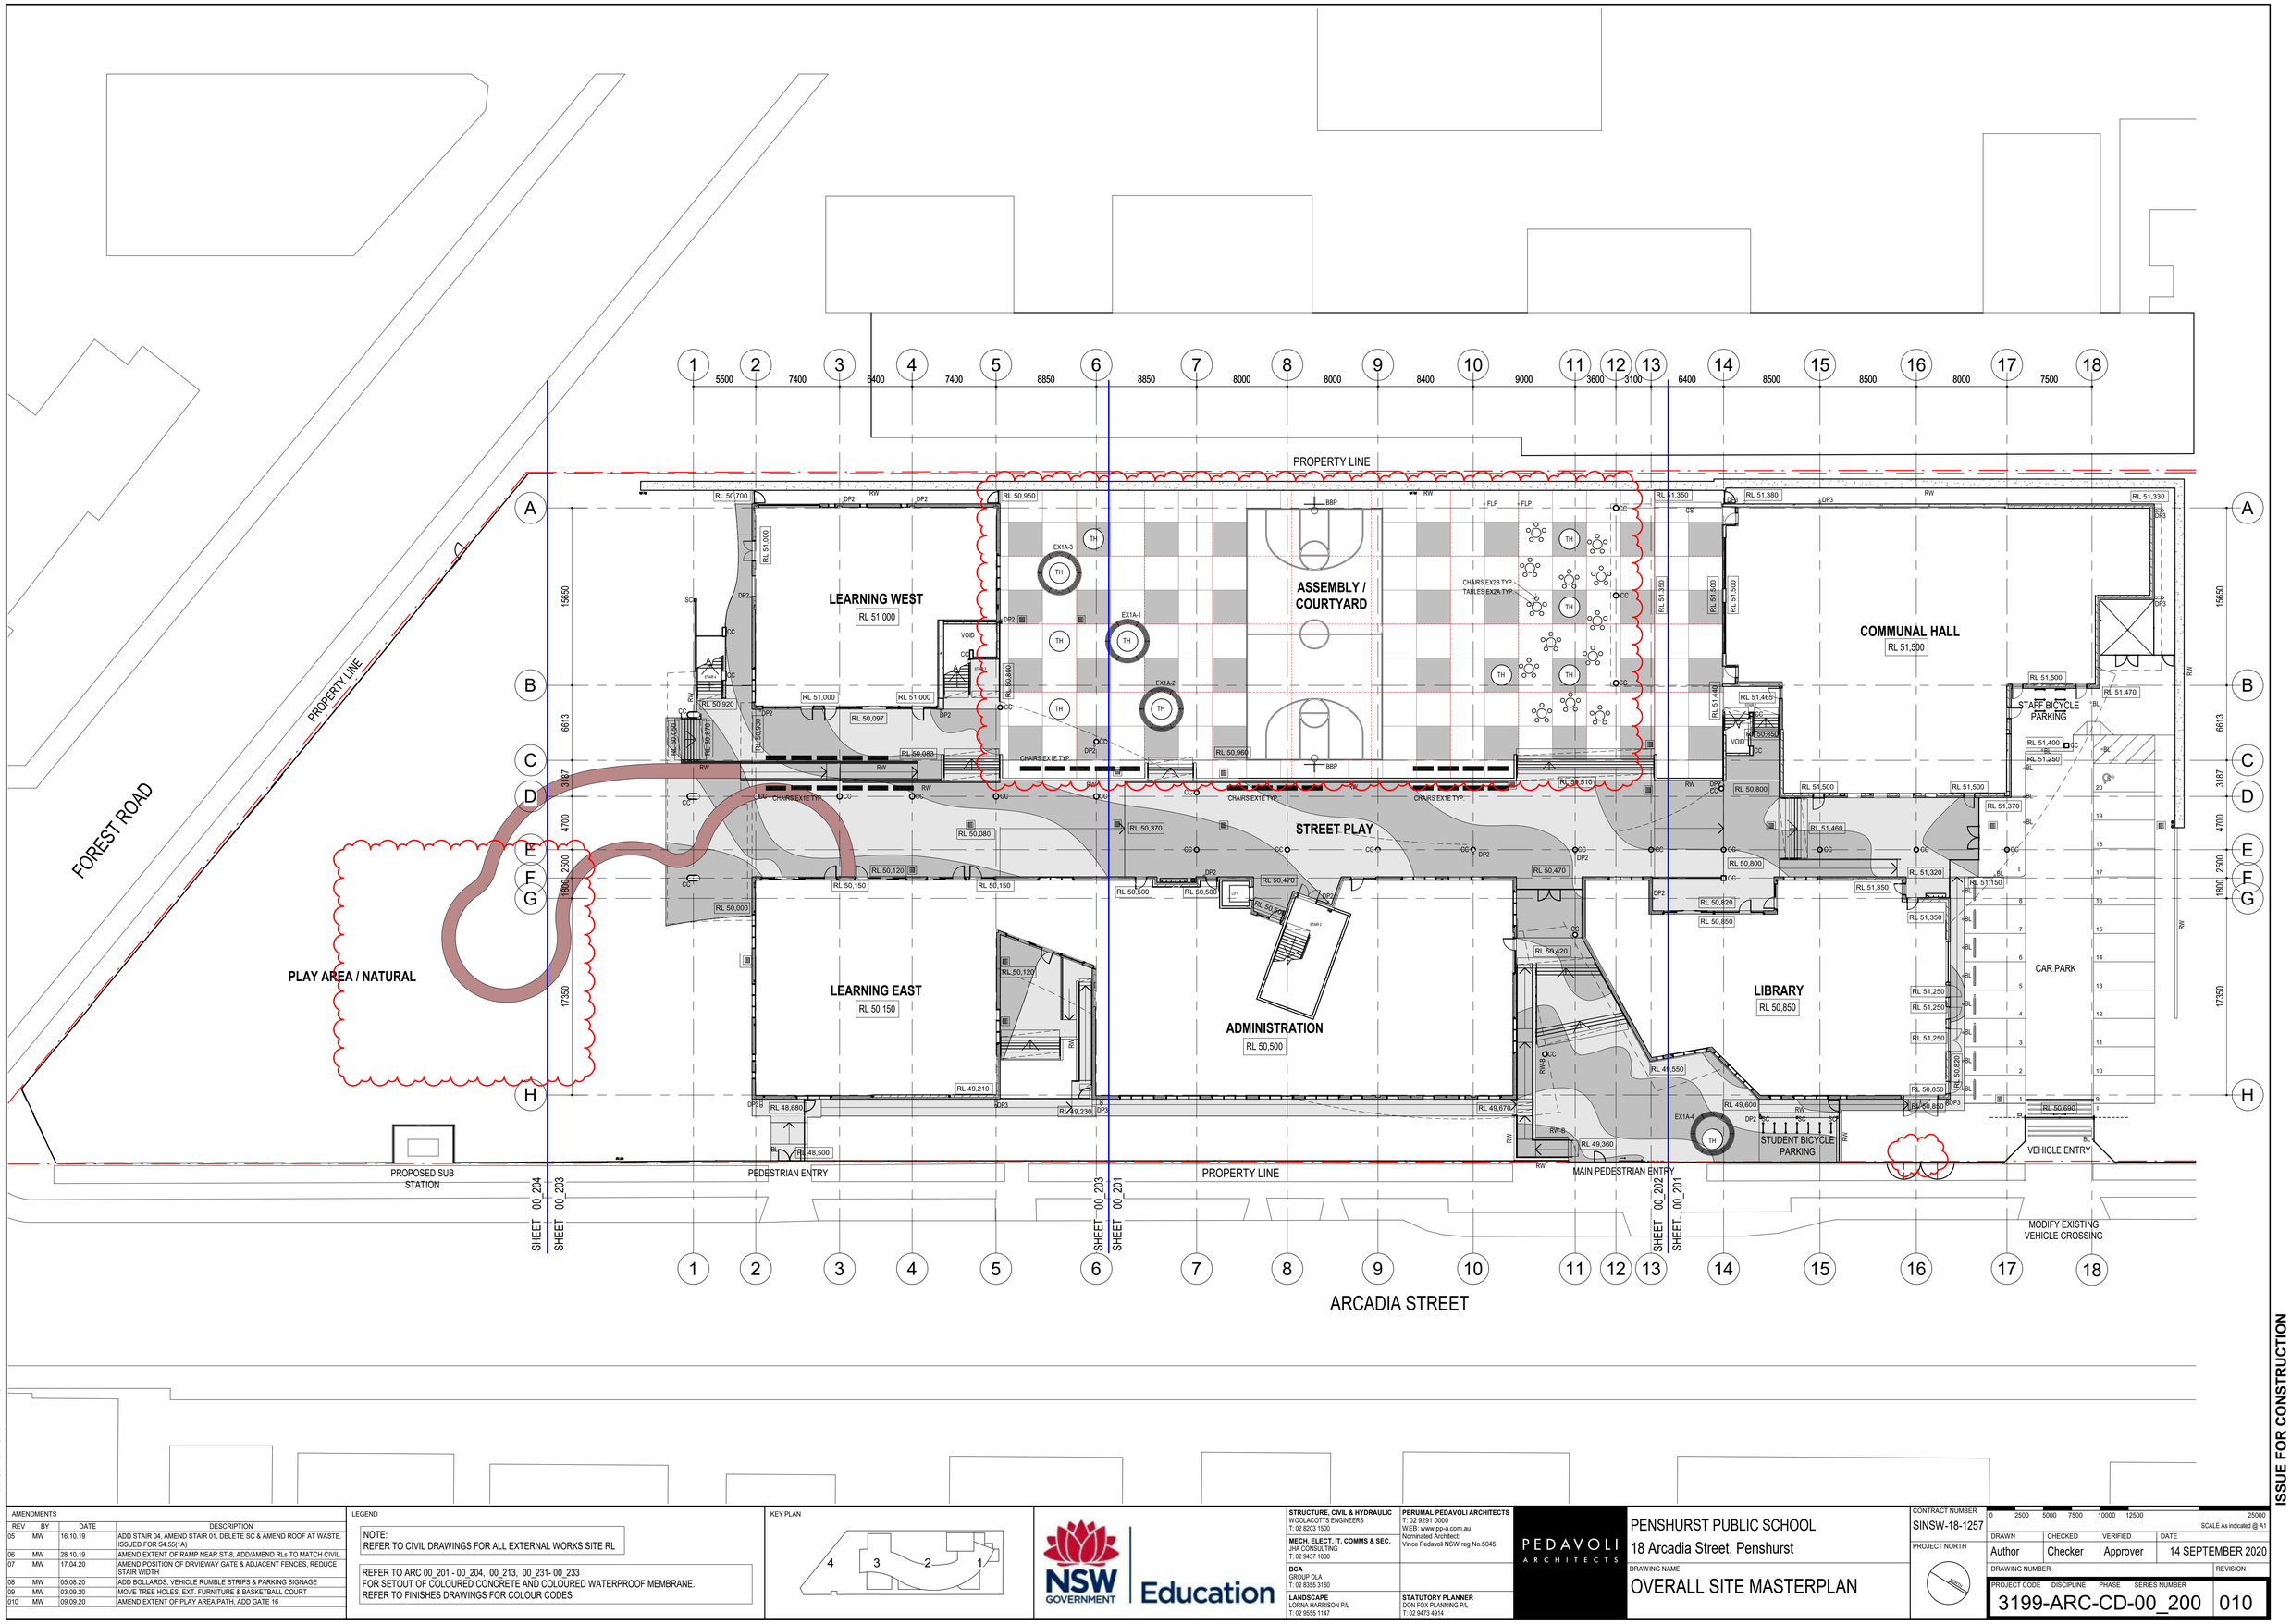


14/09/2020 5:27:48 PM

ISSUE FOR CONSTRUCTION

AMENDMENTS

REV	BY	DATE	DESCRIPTION
05	MW	16.10.19	ADD STAIR 04, AMEND STAIR 01, DELETE SC & AMEND ROOF AT WASTE. ISSUED FOR S4.55(1A)
06	MW	28.10.19	AMEND EXTENT OF RAMP NEAR ST-8, ADD/AMEND RLs TO MATCH CIVIL
07	MW	17.04.20	AMEND POSITION OF DRVIEWAY GATE & ADJACENT FENCES, REDUCE STAIR WIDTH
08	MW	05.08.20	ADD BOLLARDS, VEHICLE RUMBLE STRIPS & PARKING SIGNAGE
09	MW	03.09.20	MOVE TREE HOLES, EXT. FURNITURE & BASKETBALL COURT
010	MW	09.09.20	AMEND EXTENT OF PLAY AREA PATH, ADD GATE 16

LEGEND

NOTE:
REFER TO CIVIL DRAWINGS FOR ALL EXTERNAL WORKS SITE RL

REFER TO ARC 00_201 - 00_204, 00_213, 00_231- 00_233
FOR SETOUT OF COLOURED CONCRETE AND COLOURED WATERPROOF MEMBRANE.
REFER TO FINISHES DRAWINGS FOR COLOUR CODES

KEY PLAN

NSW GOVERNMENT Education

STRUCTURE, CIVIL & HYDRAULIC WOOLACOTTS ENGINEERS T: 02 8203 1500	**PERUMAL PEDAVOLI ARCHITECTS** T: 02 9291 0000 WEB: www.pp-a.com.au Nominated Architect: Vince Pedavoli NSW reg No.5045
MECH, ELECT, IT, COMMS & SEC. JHA CONSULTING T: 02 9437 1000	
BCA GROUP DLA T: 02 8355 3160	
LANDSCAPE LORNA HARRISON P/L T: 02 9555 1147	**STATUTORY PLANNER** DON FOX PLANNING P/L T: 02 9473 4914

PEDAVOLI ARCHITECTS

PENSHURST PUBLIC SCHOOL
18 Arcadia Street, Penshurst

DRAWING NAME
OVERALL SITE MASTERPLAN

CONTRACT NUMBER
SINSW-18-1257

PROJECT NORTH

0 2500 5000 7500 10000 12500 25000
SCALE As indicated @ A1

DRAWN	CHECKED	VERIFIED	DATE
Author	Checker	Approver	14 SEPTEMBER 2020

DRAWING NUMBER	REVISION
PROJECT CODE DISCIPLINE PHASE SERIES NUMBER: 3199-ARC-CD-00_200	010