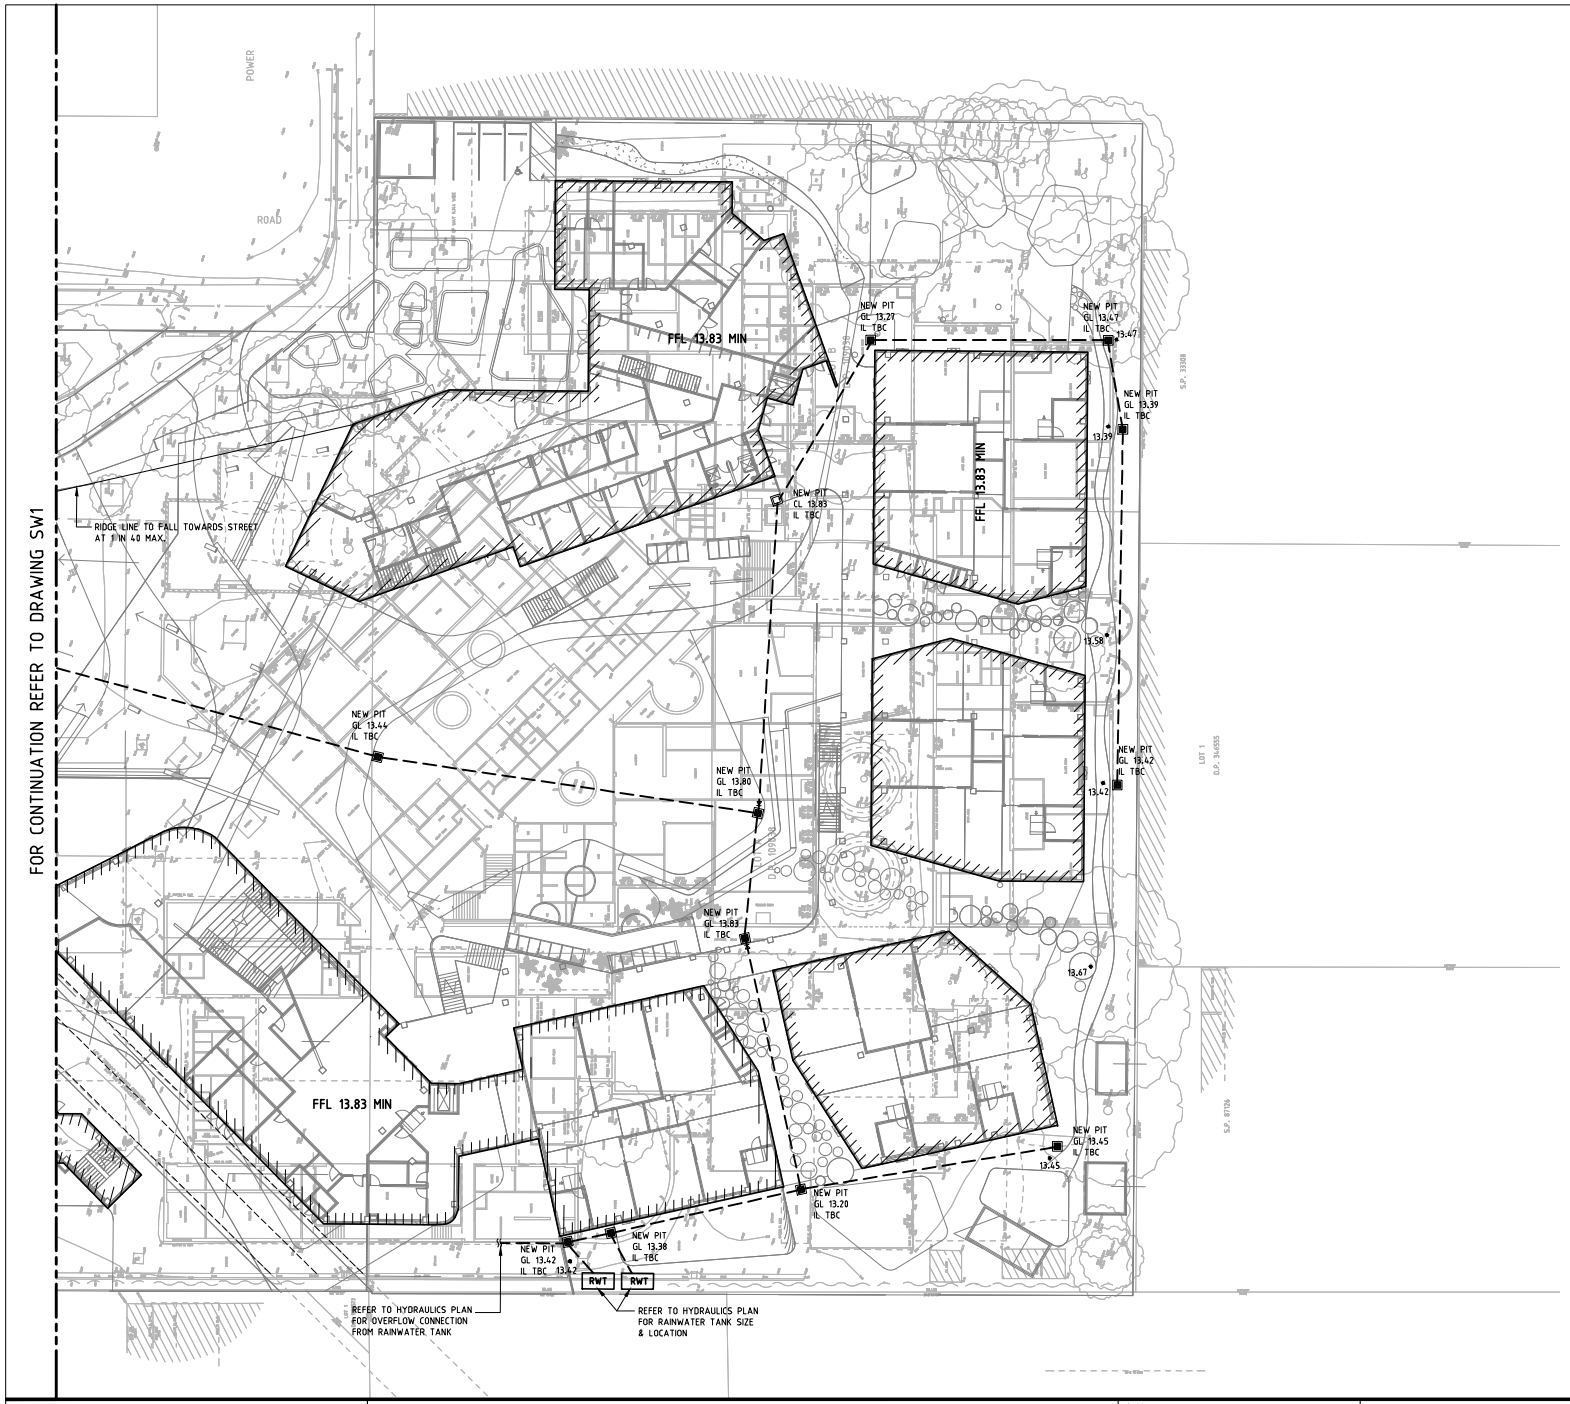

LEGEND

	DETENTION BASIN EXTENT
	NEW STORMWATER PIPE
	NEW GRATED PIT
	NEW CLOSED PIT
	NON-RETURN VALVE
RWT	RAINWATER TANK
CL	CLOSED LEVEL
GL	GRATE LEVEL
TWL	TOP WATER LEVEL

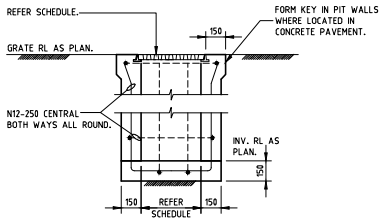

STANDARD PIT

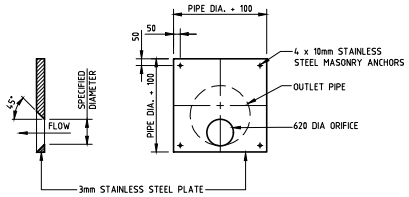

ORIFICE DETAIL
NOT TO SCALE

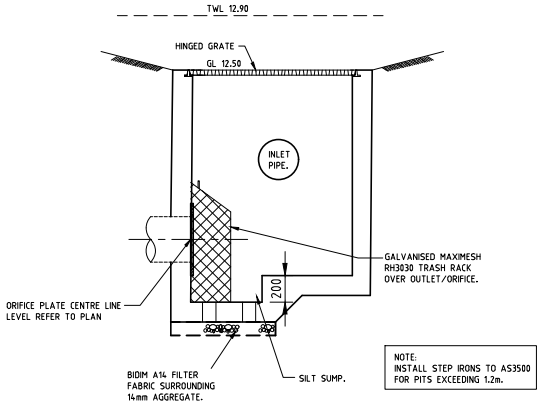

NOTE:
INSTALL STEP IRONS TO AS3500 FOR PITS EXCEEDING 1.2m.

SECTION A / SW1
NOT TO SCALE

No.	Date	Description	Ver.	Appr.
A	14.09.17	ISSUED FOR DA	J.L.	S.D.C

Architect
Tanner Kibble Denton Architects Pty Ltd
PO Box 660 Darlinghurst NSW 1300 Australia
Level 1, 19 Foveaux Street, Surry Hills NSW 2010 Australia
+61 2 9281 4399 F +61 2 9281 4337
www.tkda.com.au
TKDArchitects Tanner Kibble Denton

Woolacotts.
T +61 2 8241 9900 | www.woolacotts.com.au
Ground Floor, 12a Brown Street, Chatswood, NSW 2067

This drawing is copyright and must not be used, reproduced or copied wholly or in part without written permission of Woolacotts Consulting Engineers Pty Ltd.

ALEXANDRIA PARK
COMMUNITY SCHOOL

STORMWATER MANAGEMENT PLAN - SHEET 1

Date	Approved	Verified	Prepared
AUGUST 2017	S.D.C. 14.09.17	J.L. 14.09.17	S.C. 14.09.17
Scale @ A1 1:250			
Job number 16-217	Drawing number SW2		Amendment A