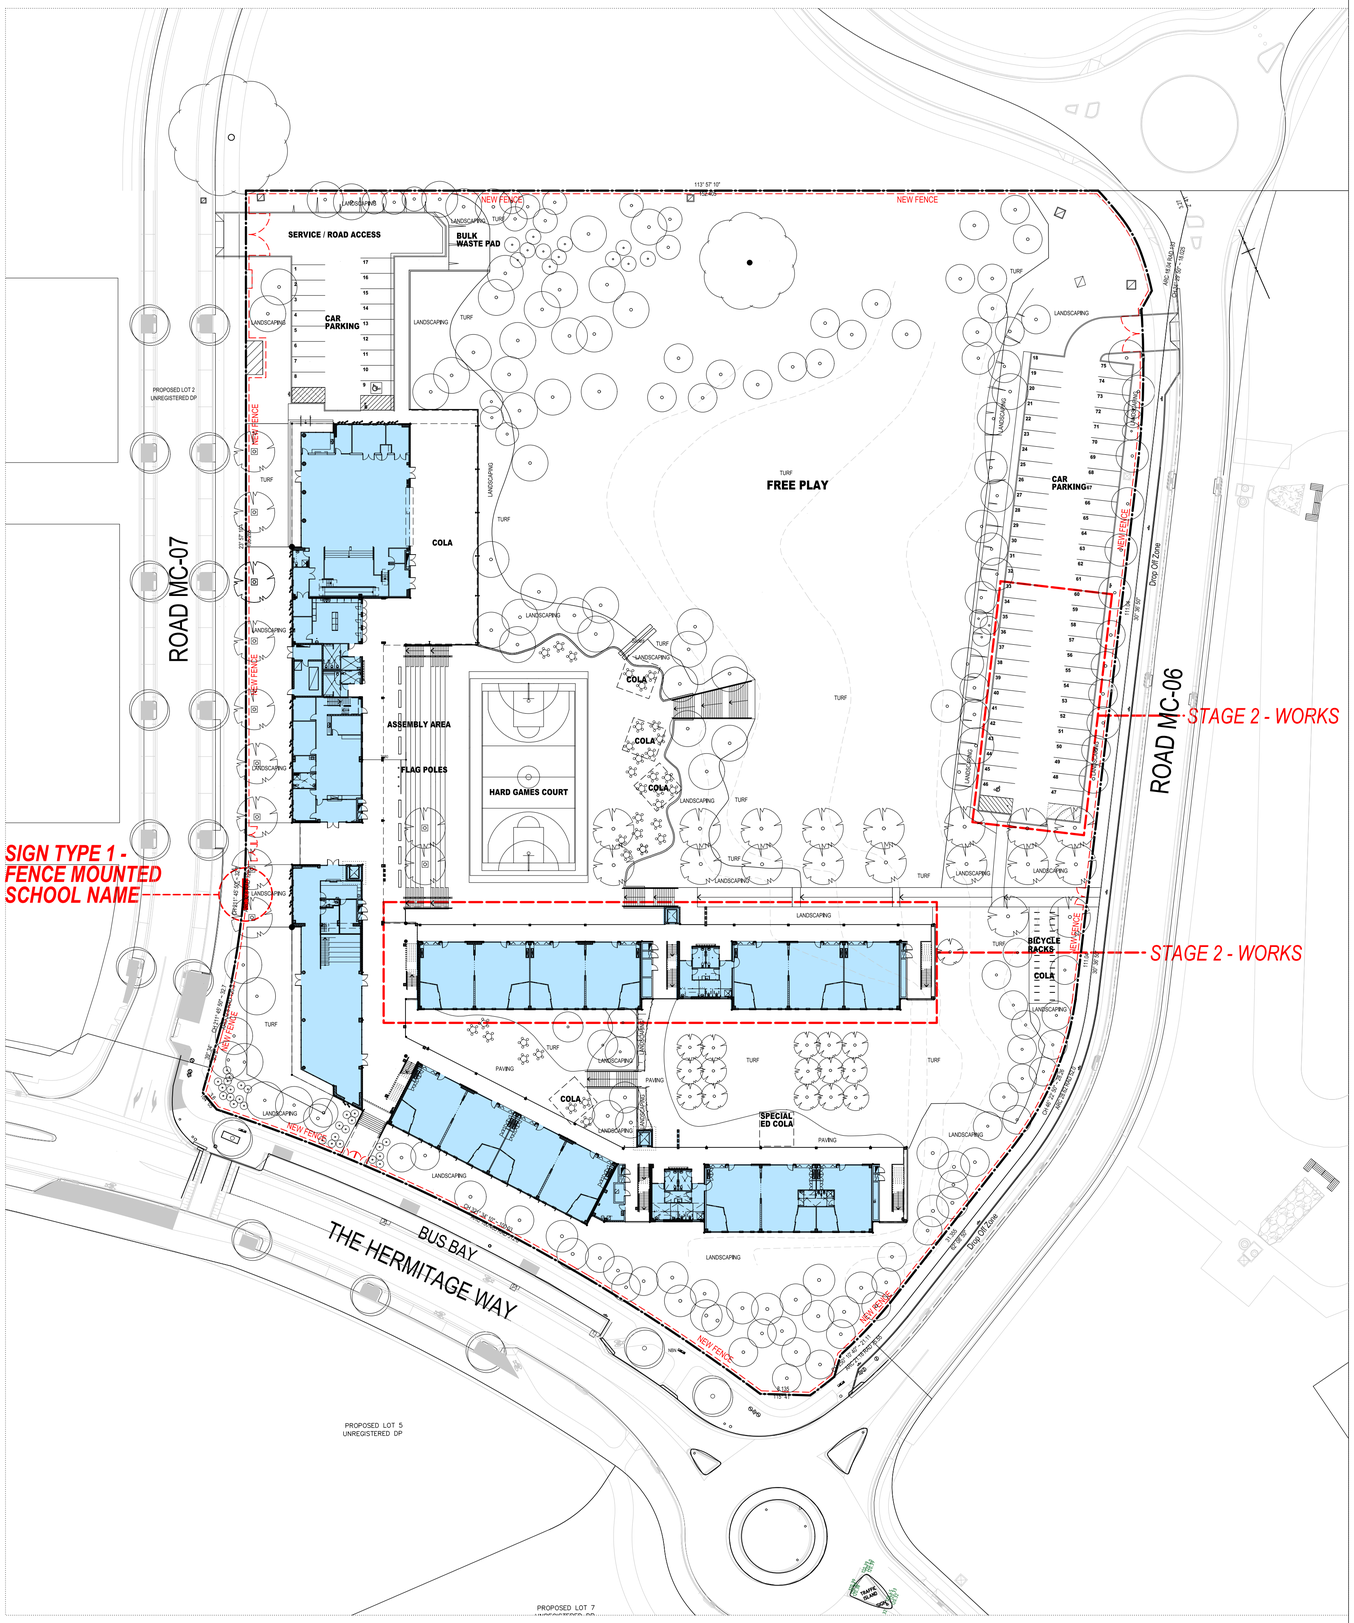

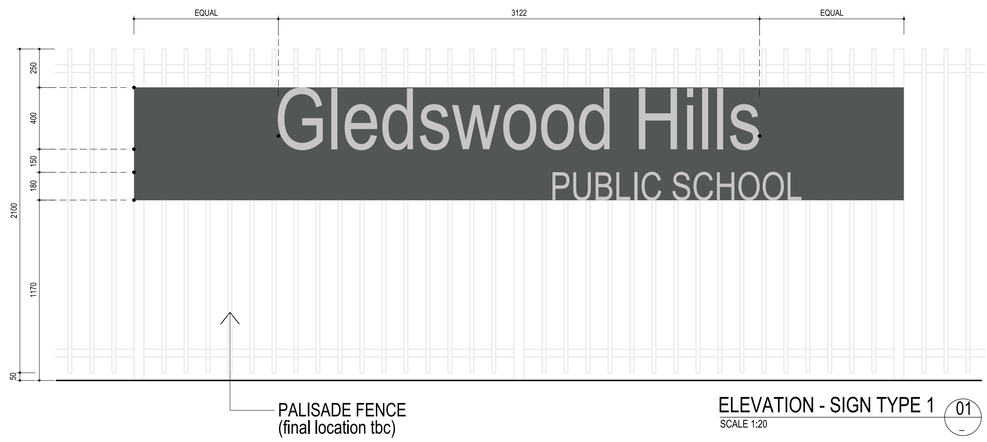

ELEVATION - SIGN TYPE 1 (01)
SCALE 1:20

1. PROFILE CUT ALUMINIUM LETTERS 400mm HIGH, POWDER COAT COLOUR PM-3
2. PROFILE CUT ALUMINIUM LETTERS 180mm HIGH, POWDER COAT COLOUR PM-6
3. ALUMINIUM PLATE FIXED TO PALISADE FENCE PM-7

NOTE :
FINAL COLOUR TO MATCH SCHOOL CORPORATE IDENTITY

PLOTFILE DATE: 21/10/2019 PLOTFILE TIME: 1:28:44 PM

AMENDMENTS

REV	BY	DATE	DESCRIPTION
A	ML	17.08.17	ISSUED FOR SSD APPROVAL
B	ML	25.08.17	SCHEMATIC DESIGN SUBMISSION
C	ML	05.09.17	SCHEMATIC DESIGN SUBMISSION - RESUBMITTED
D	ML	20.10.17	RE-ISSUED FOR SSD APPROVAL
E	ML	20.05.18	RE-ISSUED FOR SSD APPROVAL
F	ML	21.10.19	SSD Mod 1

NOTE:
WORK TO FIGURED DIMENSIONS. DO NOT SCALE FROM DRAWING. ANY DIMENSION DISCREPANCIES TO BE CLARIFIED WITH ARCHITECT.

CONTRACTOR TO VERIFY SITE CONDITIONS PRIOR TO CONSUTRCTION AND REPORT ANY DISCREPANCIES TO ARCHITECT.
BUILDER TO ARRANGE ALL NECESSARY INSPECTIONS.

ALL ASPECTS OF CONSTRUCTION TO COMPLY WITH BCA AND ALL RELEVANT AUSTRALIAN STANDARDS.

DRAWINGS TO BE READ IN CONJUNCTION WITH THE TOTAL PACKAGE INCLUDING ALL ARCHITECT'S DRAWINGS, SPECIFICATIONS, CONSENTS AND CONDITIONS, BCA STATEMENT, SECTION J, SURVEY, SPECIFICATION, FIXTURES & FINISHES SCHEDULE AND TENDER FORMS.

GEOTECHNICAL + ENVIRONMENTAL
JK Geotechnics
T: 02 9888 5000

LANDSCAPE ARCHITECT
Lorna Hamilton Pty Ltd
T: 02 9555 1147

CIVIL/ HYDRAULIC/ STRUCTURAL/ TRAFFIC
Woolacotts Consulting Engineers
T: 02 8448 2800

PLANNER
DFP Planning
T: 02 9980 6933

SURVEYOR
Frankham Engineering Surveys
T: 02 9636 3248

DDA
du Chateau Chun
T: 03 8006 2343

BCA
Group DLA Pty Ltd
T: 02 9355 3160

ACOUSTIC
Day Design Pty Ltd
T: 02 9048 3800

ELECTRICAL/ COMMS/ SECURITY/ ESD/ LIFT/ MECHANICAL
JHA Consulting Engineers
T: 02 9437 1000

FIRE ENGINEER
MCO Fire Engineering
T: 0423 922 745

NSW GOVERNMENT Education

PERUMAL PEDAVOLI ARCHITECTS
T: +61 2 9291 0000
WEB: www.pp-a.com.au
Nominated Architect:
Vince Pedavoli NSW reg No. 5045

PERUMAL PEDAVOLI ARCHITECTS

GLEDSWOOD HILLS PUBLIC SCHOOL
HERMITAGE WAY
GLEDSWOOD HILLS NSW 2557

OVERALL SITE SIGNAGE PLAN

NORTH

SCALE 1:500 @ A1

20 MAY 2017

DRAWING NUMBER				REVISION
PROJECT	DISCIPLINE	PHASE	SERIES NUMBER	
3198	ARC	SD	00 003	F