I:\Projects\Tahmoor South\MSEC1123 - EIS\RFI01\AcadData\MSEC1123-RFI-01 Built Features.dwg

msec mine subsidence ENGINEERING CONSULTANTS
Suite 402, 13 Spring Street, Chatswood NSW 2067
PO Box 302, Chatswood NSW 2057
Tel +61 2 9413 3777
www.minesubsidence.com

SIMEC

TAHMOOR SOUTH PROJECT SECOND AMENDMENT REPORT
Request for Information No1
BUILT FEATURES
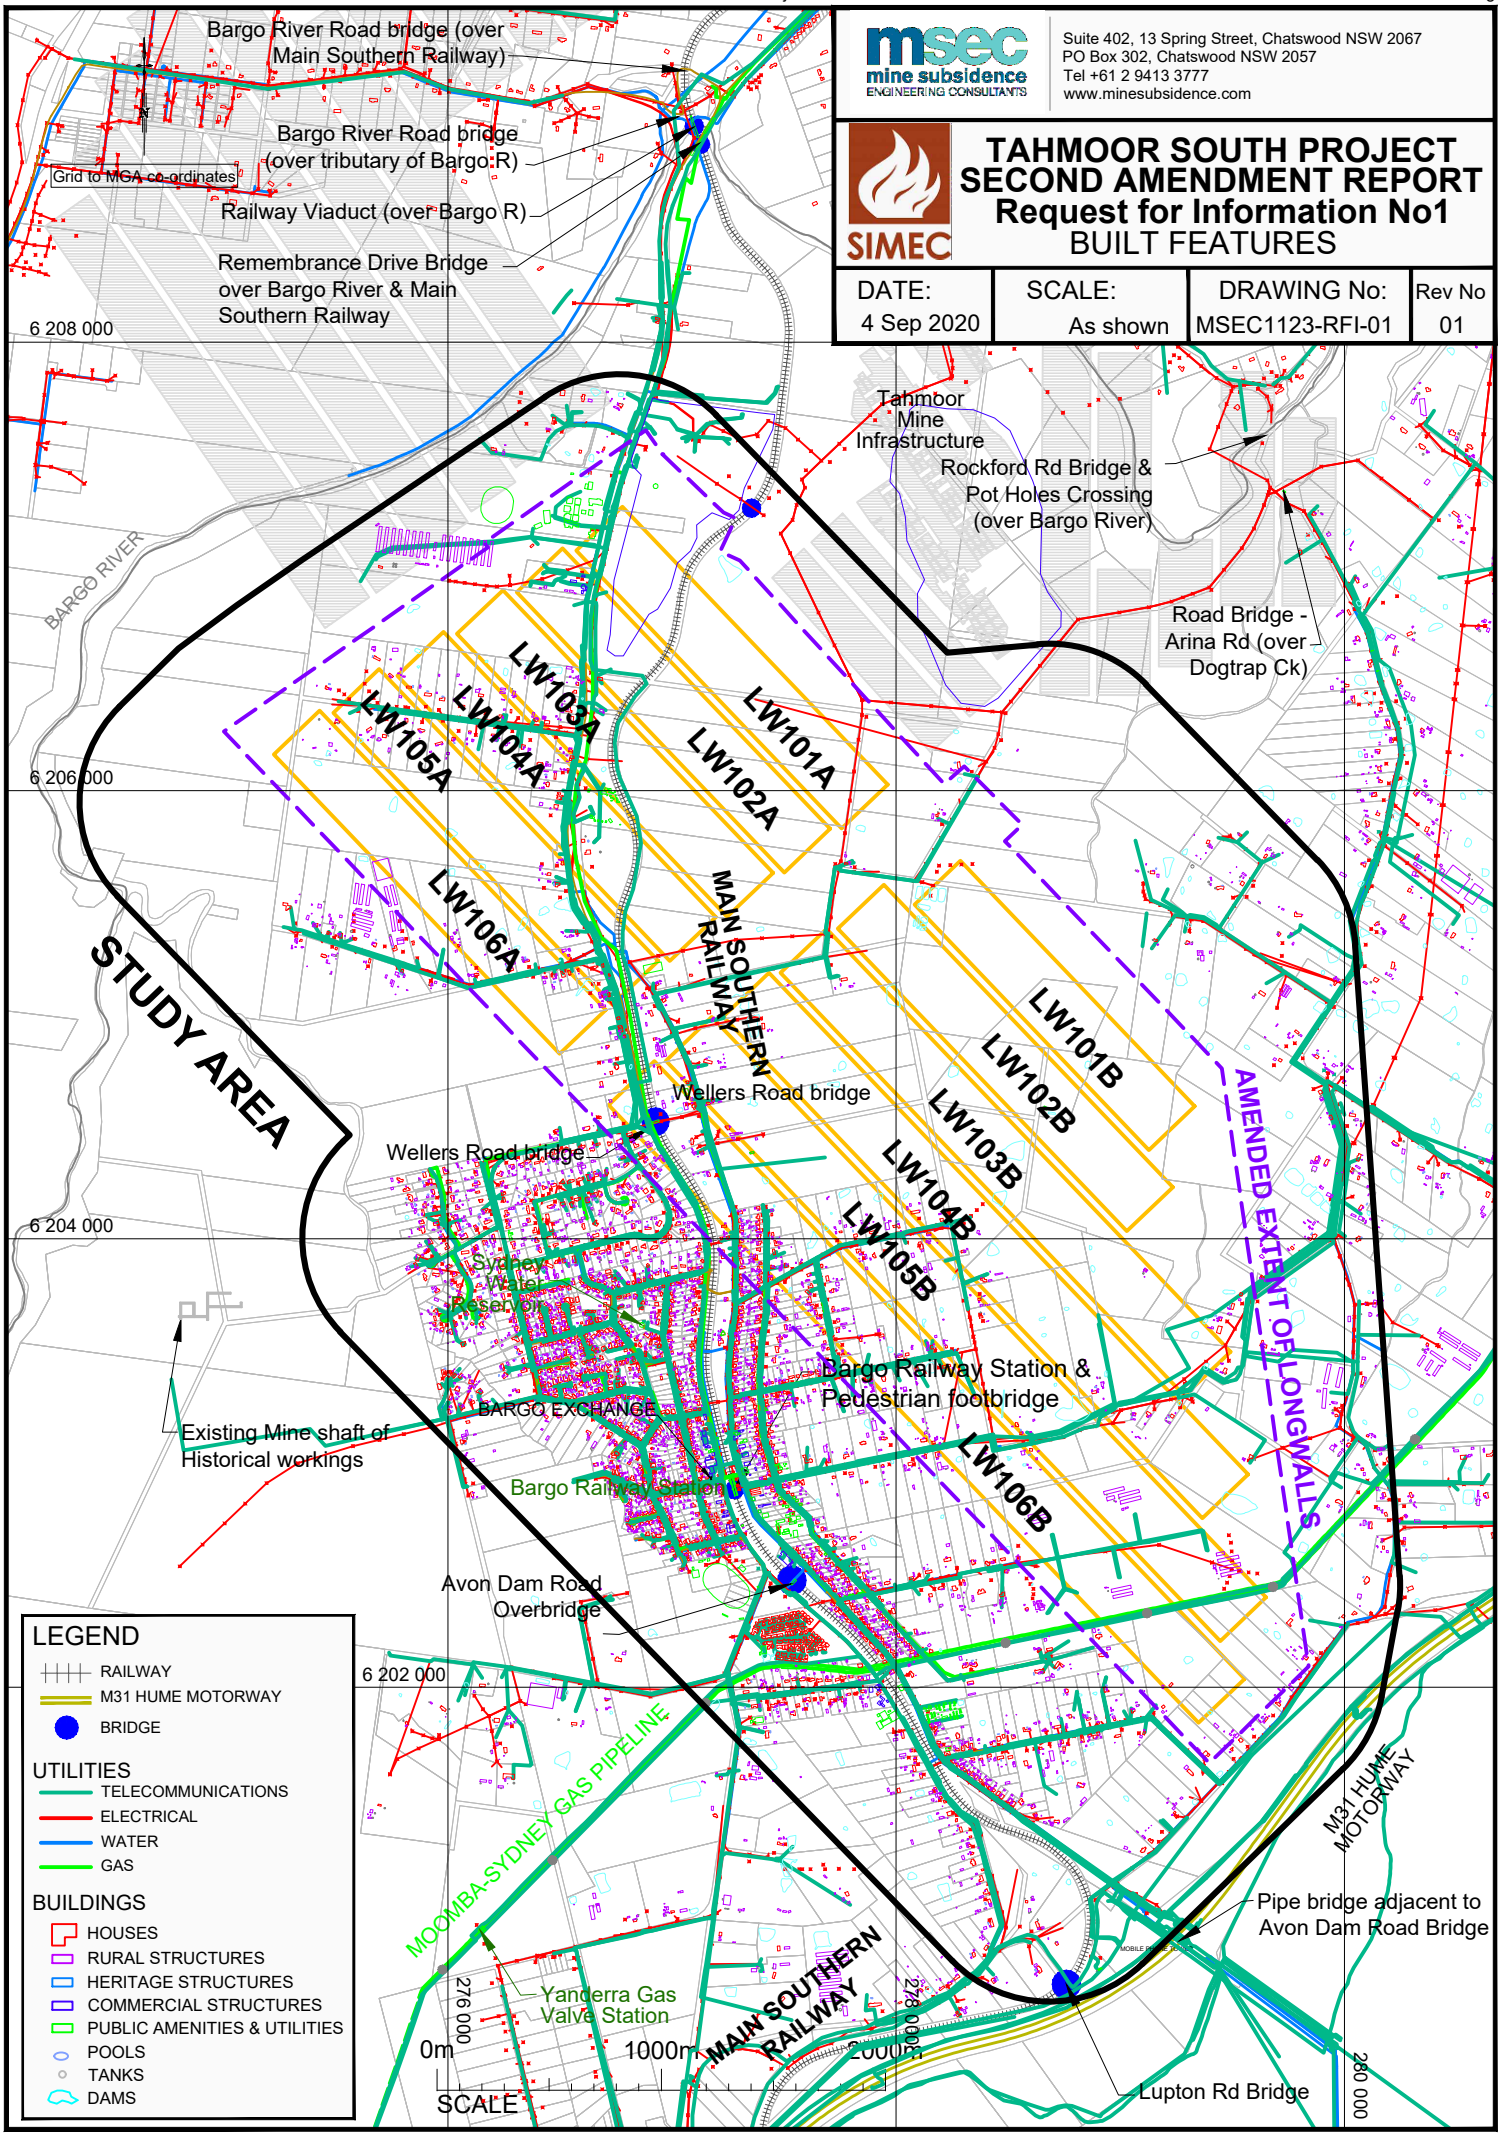
DATE:	SCALE:	DRAWING No:	Rev No
4 Sep 2020	As shown	MSEC1123-RFI-01	01