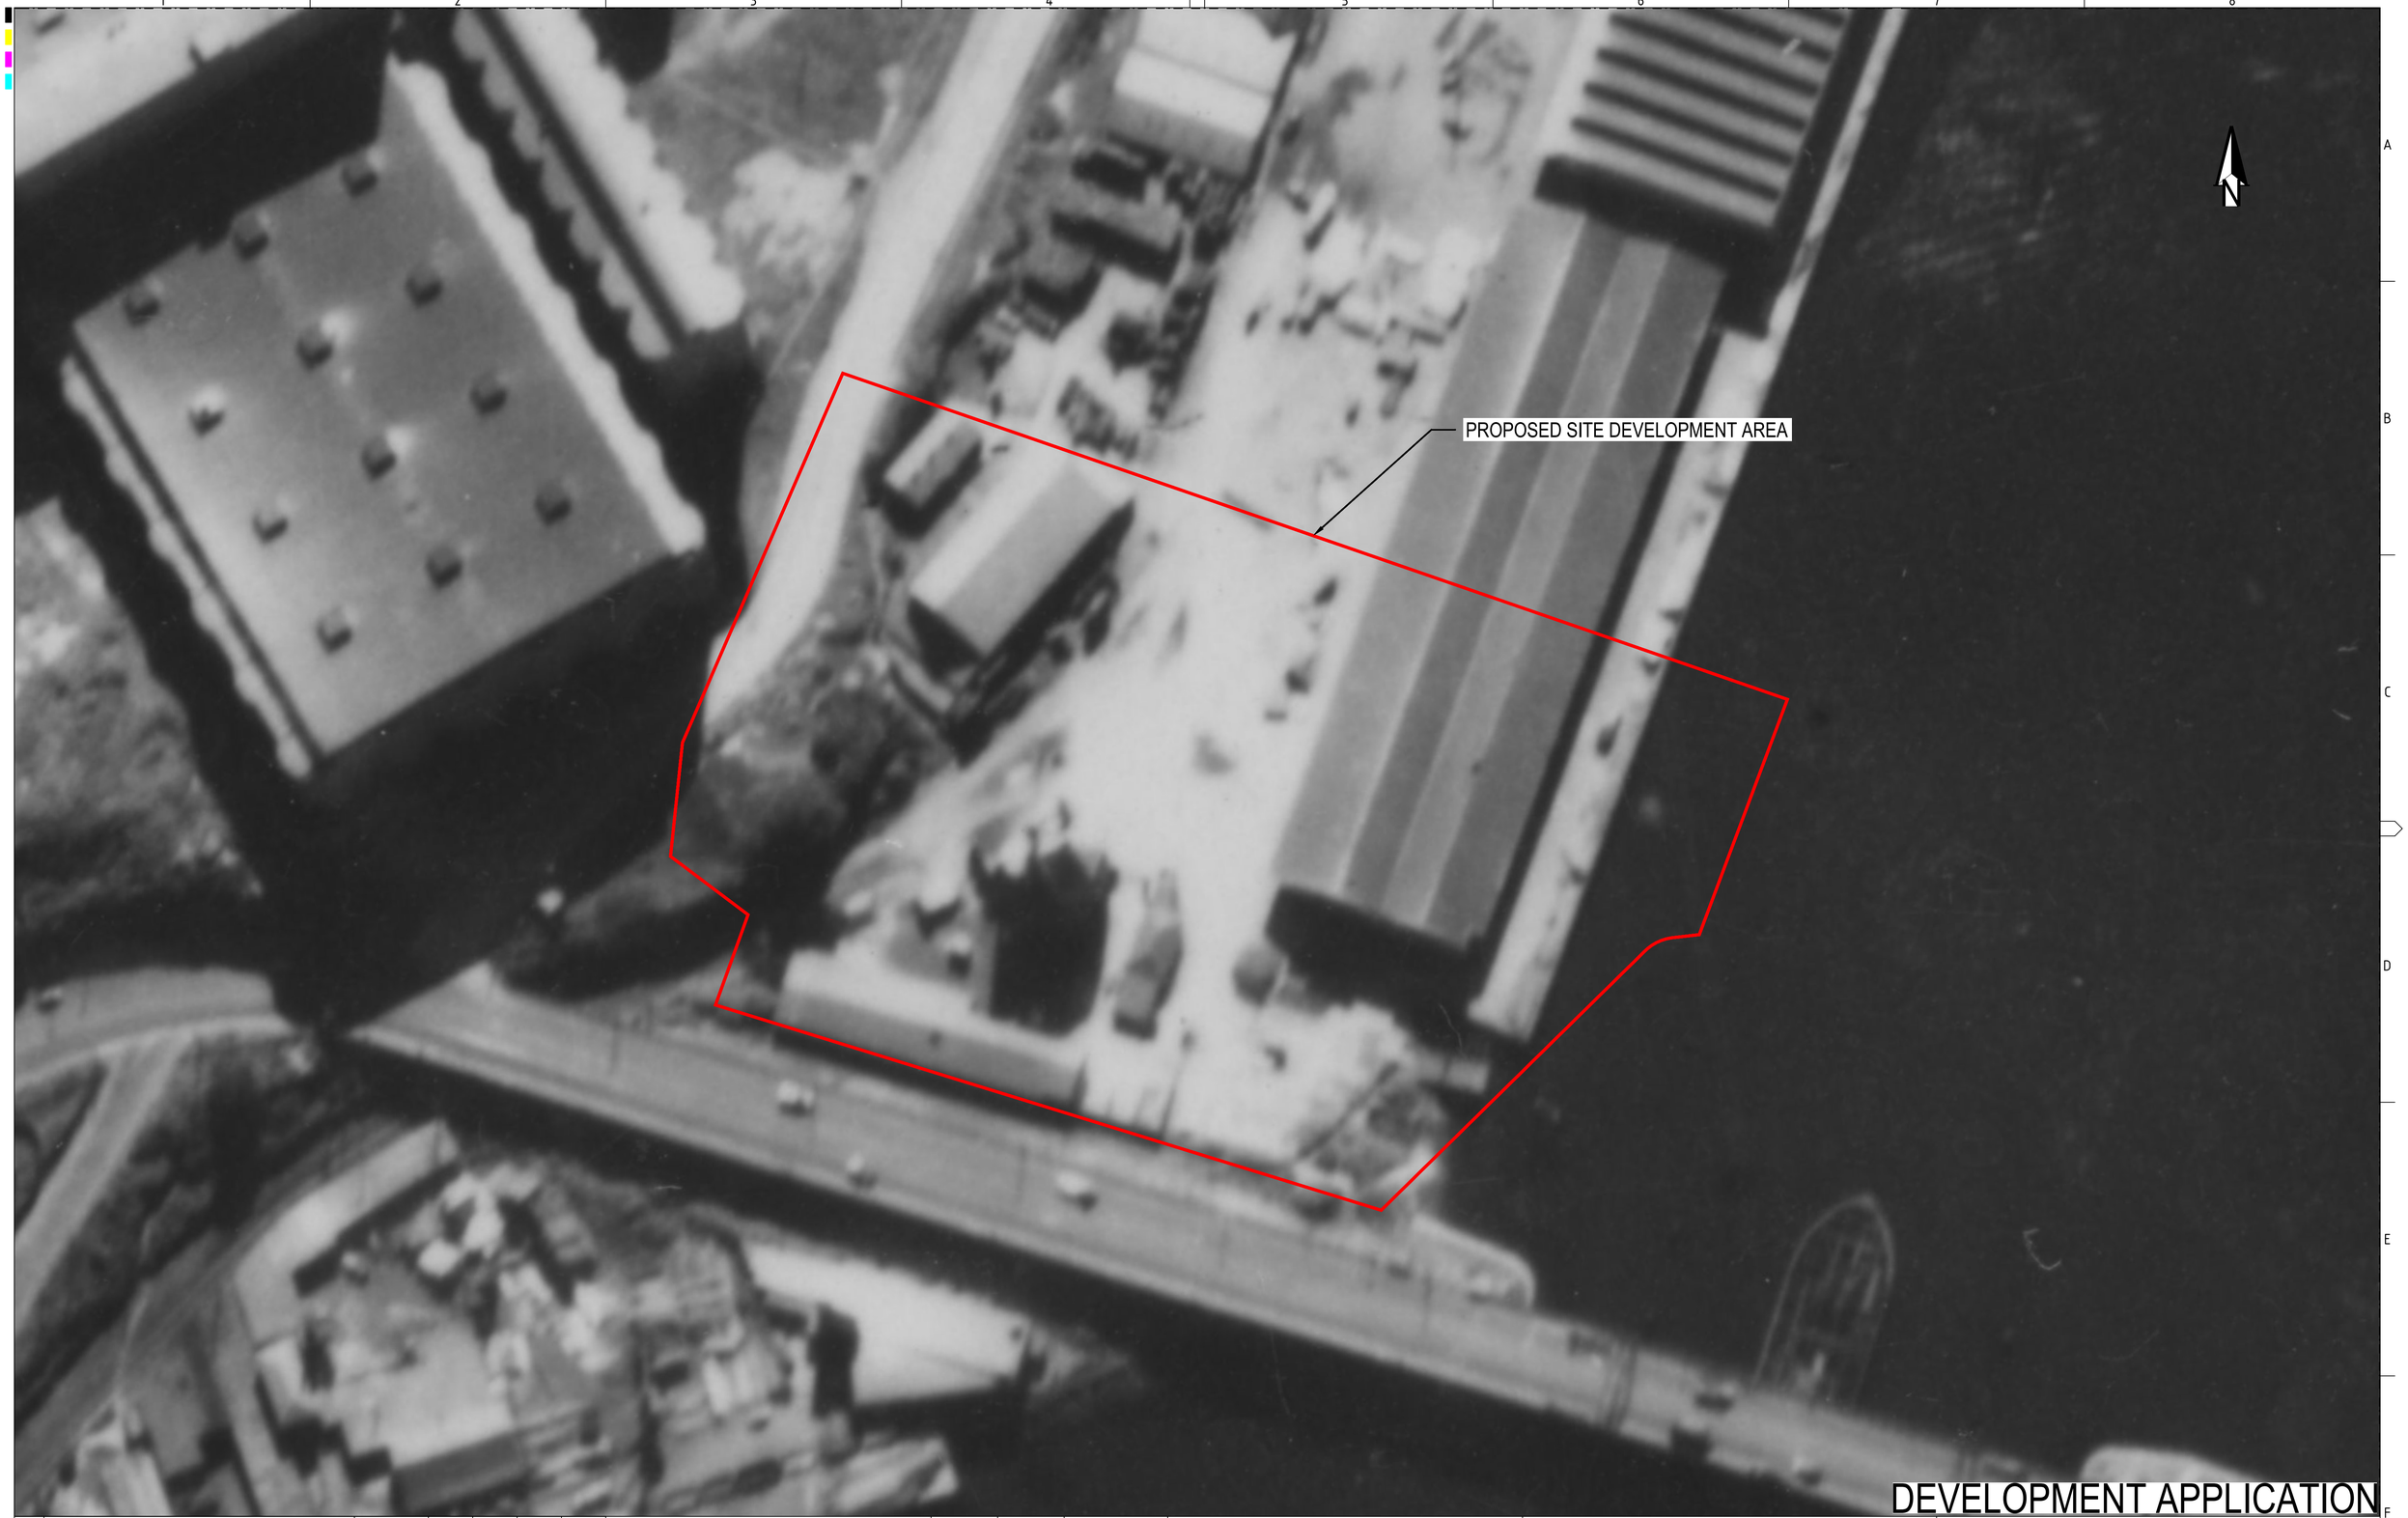


DEVELOPMENT APPLICATION

REV	DESCRIPTION	DATE	DRAWN	DESIGNED	CHECKED	APPRVD
A	INITIAL RELEASE	22/09/2017	KW	CS	AN	AN

SCALE
0 5 10 15 20 25 30 35 40 45 50 METRES
A1 (A3) 1:500 (1:1,000)

GRID | DATUM | PROJECT MANAGER: AN

CLIENT: HANSON CONSTRUCTION MATERIALS PTY LTD

PROJECT NAME/PLANSET TITLE: GLEBE ISLAND BATCH PLANT - WATER AND WASTE MANAGEMENT

GLEBE ISLAND CONCRETE BATCH PLANT, ROZELLE
LOT 10 DP 1170710

DISCLAIMER & COPYRIGHT
This plan must not be used for construction unless signed as approved by principal certifying authority.
All measurements in millimetres unless otherwise specified.
This drawing must not be reproduced in whole or part without prior written consent of Martens & Associates Pty Ltd.
(C) Copyright Martens & Associates Pty Ltd

martens & Associates Pty Ltd
Consulting Engineers
Environment
Water
Geotechnical
Civil
Suite 201, 20 George St, Hornsby, NSW 2077 Australia Phone: (02) 9476 9999 Fax: (02) 9476 8767
Email: mail@martens.com.au Internet: www.martens.com.au

DRAWING TITLE
AERIAL PHOTOGRAPH
1951
SOURCE: LPI NSW

PROJECT NO.	PLANSET NO.	RELEASE NO.	DRAWING NO.	REVISION
P1706122	PS01	R01	PS01-AZ03	A

PRINTED: 08/12/2018 - USER: KWONG
A1 / A3 LANDSCAPE (A1LC_v02.0.01)
DRAWING ID: P1706122-PS01-R01-AZ03