NSW GOVERNMENT | Planning, Industry & Environment

Issued under the Environmental Planning and Assessment Act 1979

Approved Section 4.55 (1A) Modification Application

No: 2 Granted on: 21 April 2021

In respect to: SSD-8586218

Signed: JF Sheet No: 1 of 1

ESR

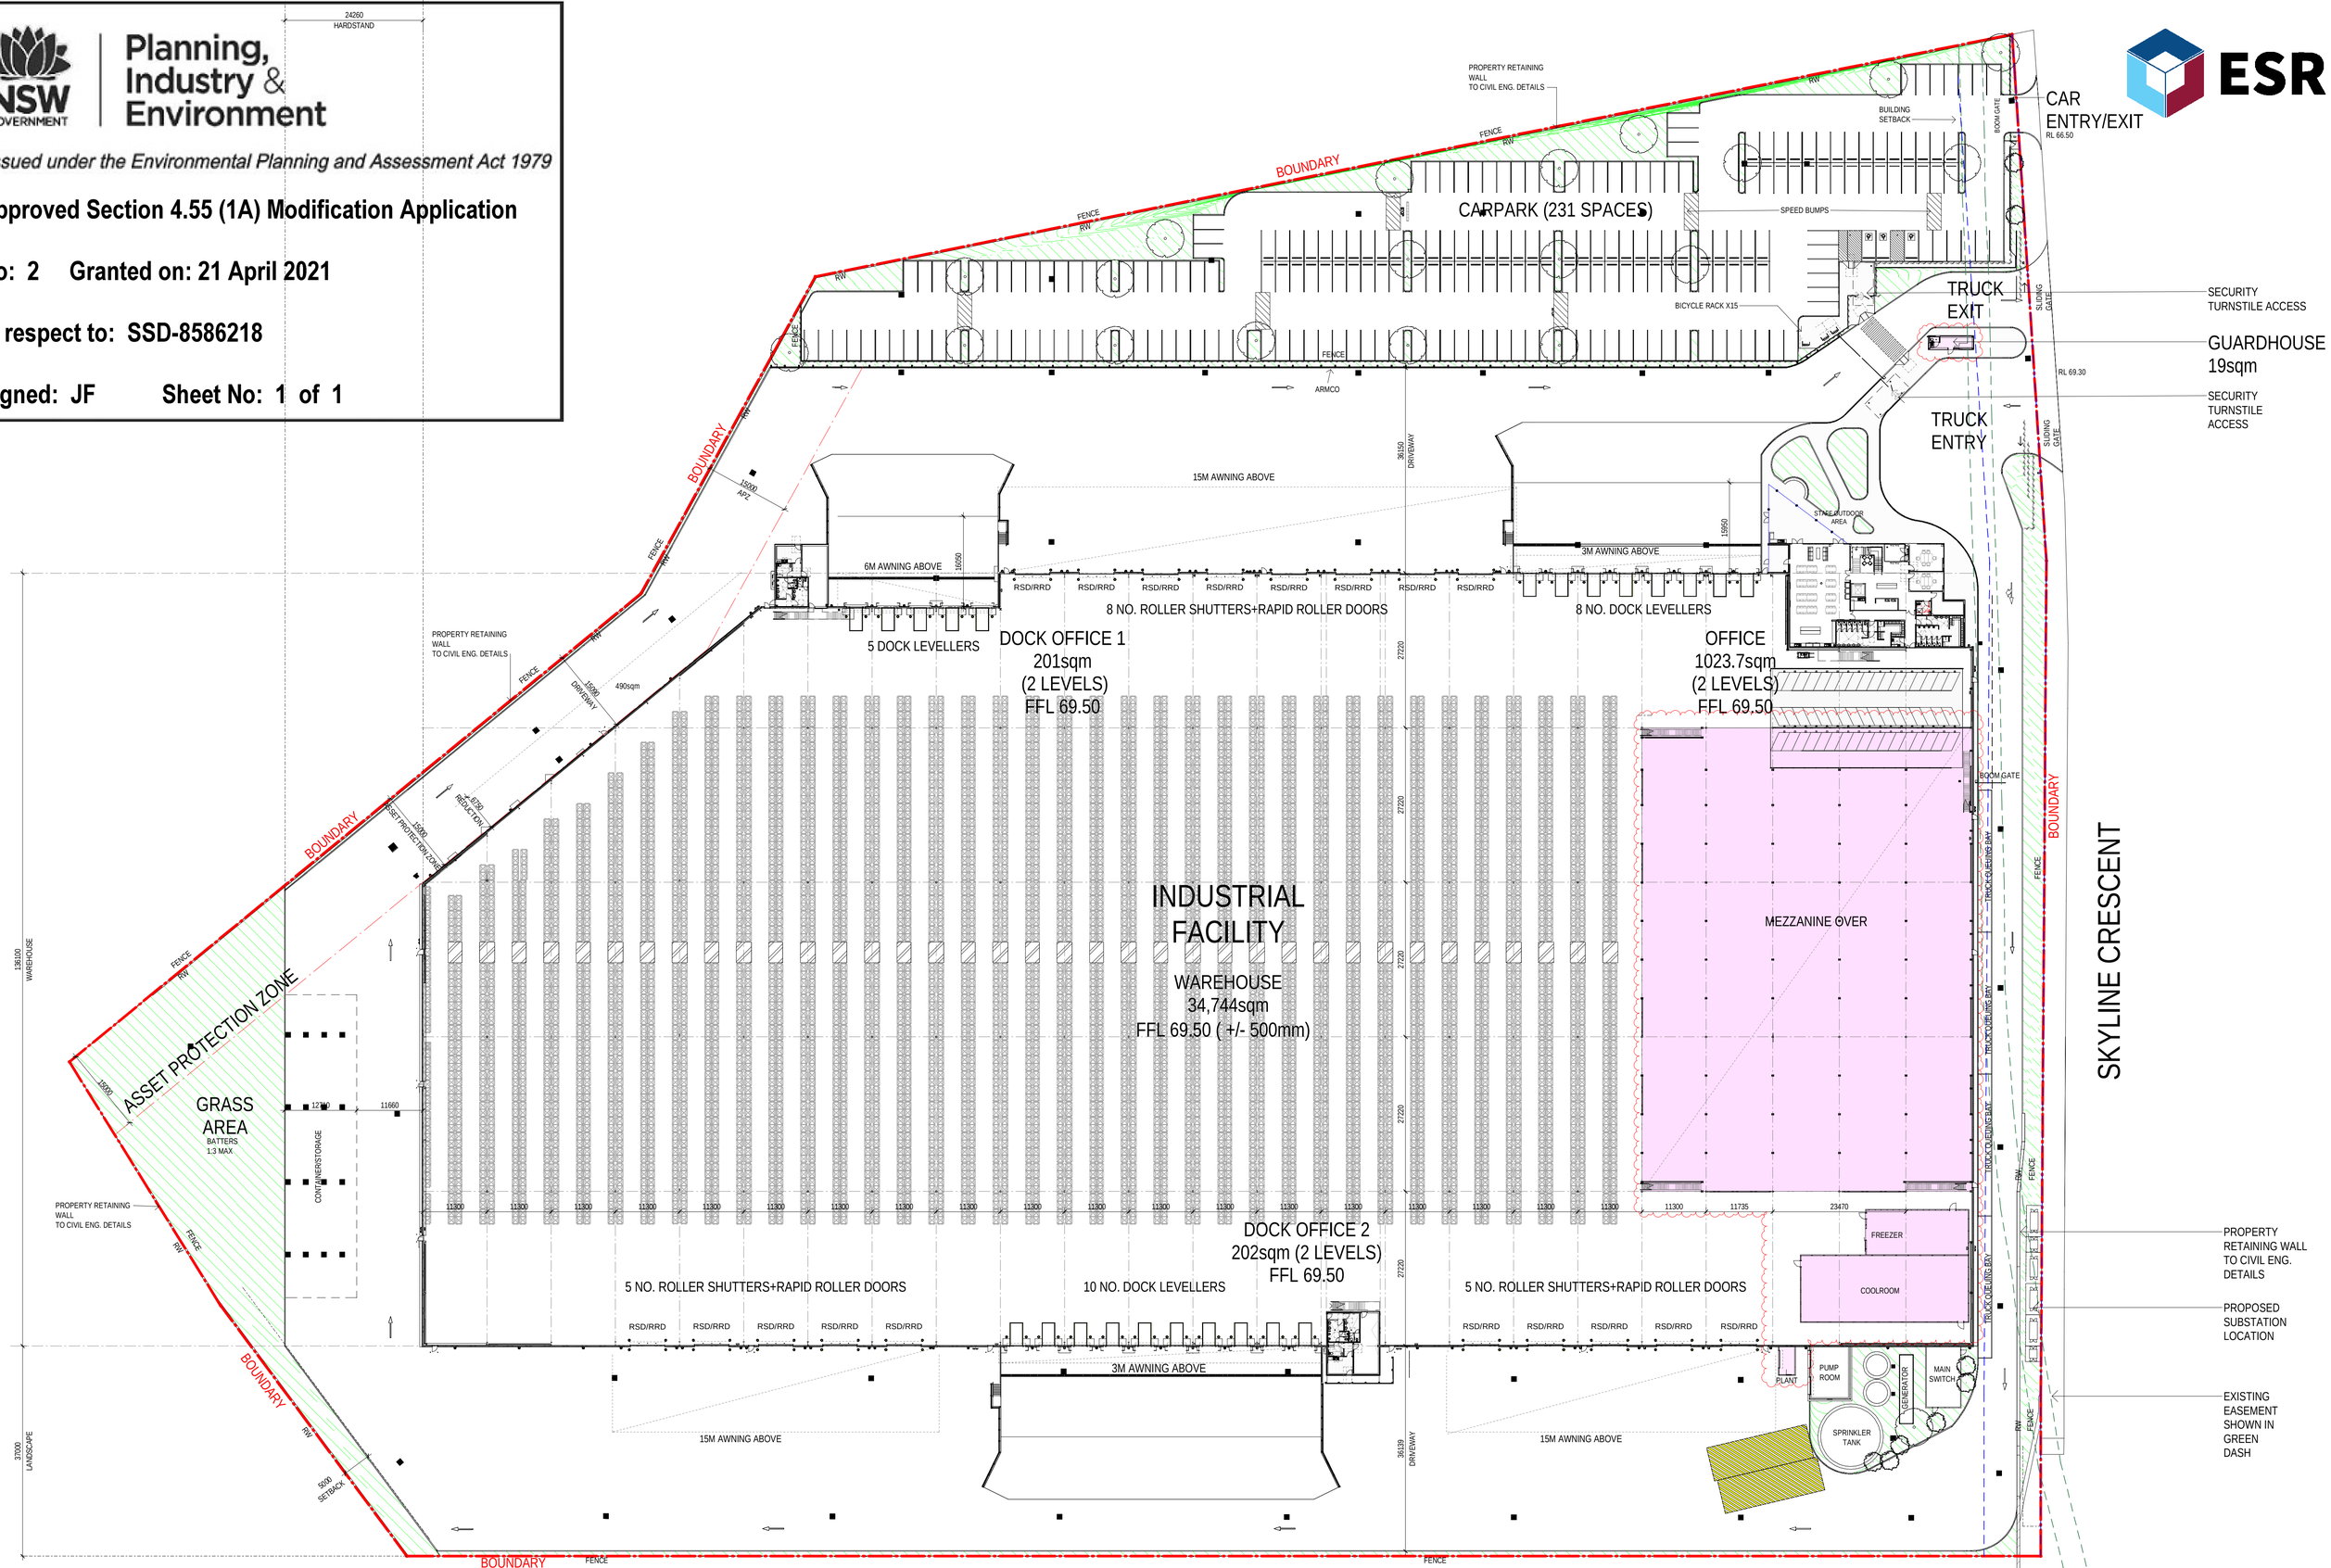

SBA ARCHITECTS
Commercial Industrial Residential Retail Interior Design
Phone: 02 9929 9988 Web: www.sbaarch.com.au

#	DESCRIPTION	DATE
G	MEZZ SERVICES ROOMS AMENDED	23/02/2021
F	MEZZANINE, COOLROOM, FREEZER, PUMP ROOM ADDED, GUARDHOUSE LAYOUT ADJUSTED.	03/02/2021
E	UPDATED AREAS	16/11/2020
D	ISSUED FOR INFORMATION	12/11/2020
C	ISSUED FOR DA	11/11/2020
B	ISSUED FOR DA	26/08/2020

CLIENT

INDUSTRIAL DEVELOPMENT

LOT 4, BRINGELLY ROAD, LEPPINGTON, SYDNEY

NORTH

THESE DESIGNS, PLANS & SPECIFICATIONS AND THE COPYRIGHT THEREIN ARE THE PROPERTY OF THE ARCHITECTAND MUST NOT BE USED, REPRODUCED OR COPIED WHOLLY OR IN PART WITHOUT THE WRITTEN PERMISSION OF THIS OFFICE.

FIGURED DIMENSIONS TO BE USED IN PREFERENCE TO SCALING. ALL DIMENSIONS TO BE CHECKED ONSITE.

THIS DOCUMENT NOT TO BE USED FOR CONSTRUCTION UNLESS SIGNED & ISSUED FOR CONSTRUCTION.

TITLE

SITE PLAN

DATE	SCALE	PROJECT NO.	DWG NO.	REVISION
23/02/2021	1 : 500 @ A1	20150	DA101	G