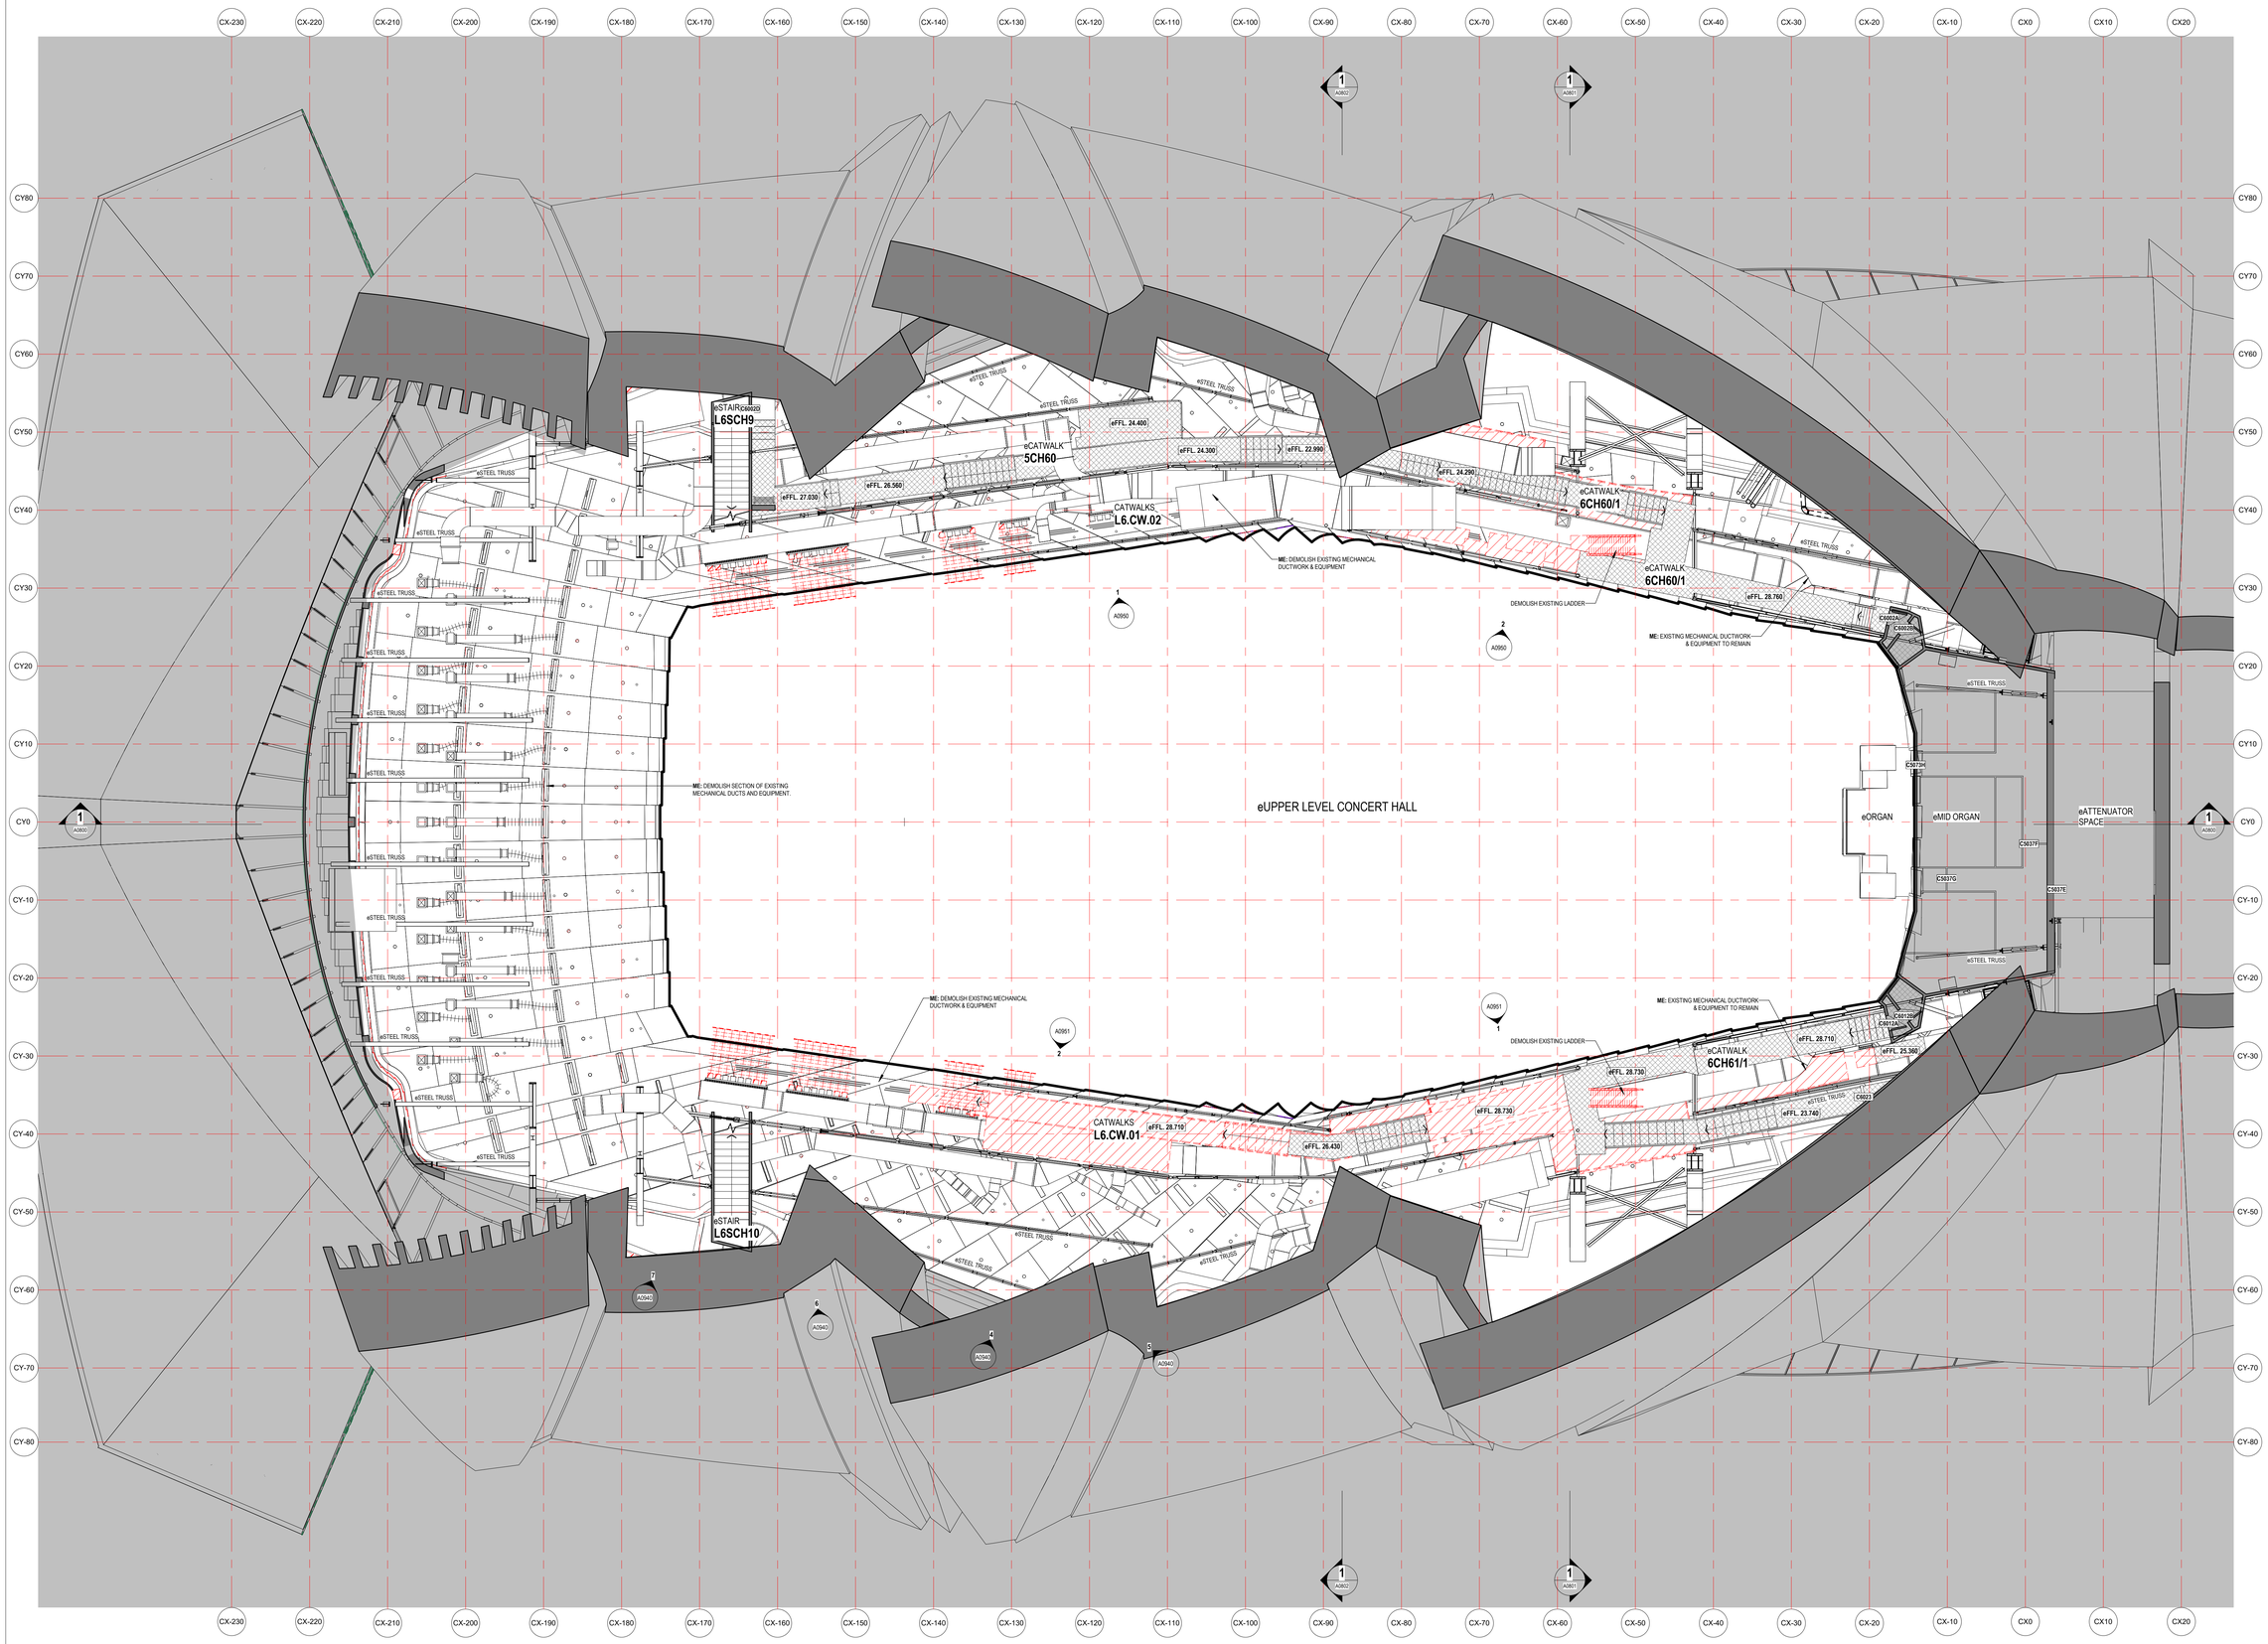

LEGEND - DEMOLITION WORKS

CODE	DESCRIPTION
	DEMOLISHED AREA
	CAREFULLY REMOVE & RETAIN FOR RE-USE AREA
	CAREFULLY REMOVE & RETAIN FOR SOH AREA
	CAREFULLY REMOVE & RE-USE FOR THEATRE MACHINERY
	DEMOLISHED ELEMENT
	EXISTING WALL
	EXISTING SLAB OR FLOOR
	SLAB STEP
	CAREFULLY REMOVE DOOR & FRAME. RETAIN FOR RE-USE & MAKE GOOD SURFACE AFFECTED
	EXISTING SEAT
	SEATS CAREFULLY REMOVED, EXISTING HOLES MADE GOOD & RETAINED FOR THE SOH
	SEATS CAREFULLY REMOVED, EXISTING HOLES MADE GOOD, RETAINED & PROTECTED FOR RELOCATION AS INDICATED ON
	SEATS CAREFULLY REMOVED, EXISTING HOLES MADE GOOD WHERE NECESSARY, RELOCATED TO NEW POSITIONS TO SUIT NEW FORSTAGE LIFT. REFER **AS3## DRAWING SERIES**
	CHOIR SEATS REMOVED, RETAINED & PROTECTED FOR RELOCATION AS INDICATED ON **AS3## DRAWING SERIES**
e	'ANYTHING PREFIXED WITH e DENOTES EXISTING'
C.O.S	CONFIRM ON SITE
TBC	TO BE CONFIRMED
RL	REDUCED OR RELATIVE LEVEL
AFFL	ABOVE FINISHED FLOOR LEVEL
eSSL 3700	EXISTING STRUCTURAL SLAB LEVEL
eFFL 3700	EXISTING FINISHED FLOOR LEVEL
SSL 3700	STRUCTURAL SLAB LEVEL
FFL 3700	FINISHED FLOOR LEVEL
SE:	'ANYTHING PREFIXED WITH **SE:** REFER TO STRUCTURAL/FACADE ENGINEERS' DRAWINGS
ME:	'ANYTHING PREFIXED WITH **ME:** REFER TO MECHANICAL ENGINEERS' DRAWINGS
FE:	'ANYTHING PREFIXED WITH **FE:** REFER TO FIRE ENGINEERS' DRAWINGS
EE:	'ANYTHING PREFIXED WITH **EE:** REFER TO ELECTRICAL ENGINEERS' DRAWINGS
HE:	'ANYTHING PREFIXED WITH **HE:** REFER TO HYDRAULIC ENGINEERS' DRAWINGS
TS:	'ANYTHING PREFIXED WITH **TS:** REFER TO THEATER SPECIALISTS DRAWINGS

GENERAL NOTES - DEMOLITION

1. CONTRACTOR & SUB-CONTRACTORS TO ALLOW TO MAKE GOOD ALL SUBSTRATE ELEMENTS & PREPARE SUBSTRATE TO ACCEPT NEW FITTINGS, FIXTURES & FINISHES
2. MAKE GOOD ALL AFFECTED SURFACES & FINISHES INCLUDING ITEMS MARKED FOR REMOVAL &/OR RELOCATION
3. CONTRACTOR & SUB-CONTRACTORS TO VERIFY ALL DIMENSIONS & CONFIRM ON SITE CONDITIONS RELATING TO ALL DIMENSIONS PRIOR TO COMMENCEMENT - DO NOT SCALE FROM DRAWING
4. THIS DRAWING IS TO BE READ IN CONJUNCTION WITH ALL ASSOCIATED SPECIFICATIONS, SCHEDULES & CONTRACT DOCUMENTS
5. [illegible] STRUCTURAL SLAB PENETRATIONS DEMOLITION IS INDICATIVE ONLY. CO-ORDINATE WITH STRUCTURAL DRAWINGS FOR FULLY EXTENT OF DEMOLITION
6. ALLOW TO SUITABLY PROTECT THE EXISTING HERITAGE FINISHES, WHERE THIS IS DEEMED IMPRACTABLE ALLOW TO CARRY OUT AUDITING/RECORDING & CAREFULLY REMOVE, PROTECT, STORE [ON SITE LOCATION] FOR
7. THE CONTRACTOR IS TO ALLOW TO SAND AND RE-FINISH ALL BRUSHBOX NOMINATED TO BE RE-USED IN WORKS

Issue	Description	Drwn	Apvd	Date
D	DA ISSUE	HF		05/10/2018

ARM ARCHITECTURE
LEVEL 11/522 FLINDERS LANE MELBOURNE VICTORIA 3000 AUS
T/ 03 8613 1888 F/ 03 8613 1889
mail@armarchitecture.com.au
ABN 22 476 949 399
www.armarchitecture.com.au

0 0 0 0 0 0 0 0 0 0 0 0 MILLIMETRES ON ORIGINAL

LEGEND - SCOPE

(THIS LEGEND APPLIES TO ALL NEW CONSTRUCTION PHASE DRAWINGS. DOES NOT APPLY TO EXISTING CONDITIONS DRAWINGS)

- AREA SHOWN IN GREY WASH DEPICTS SCOPE OF NO NEW WORKS
- AREA SHOWN IN WHITE WASH DEPICTS SCOPE OF NEW WORKS
- AREA SURROUNDED BY GREEN DASHED LINES DEPICTS TENDER OPTION

SOHT GENERAL NOTES

1. ALL DIMENSIONS AND SIZES ARE IN MILLIMETRES.
2. DO NOT SCALE DRAWINGS. USE FIGURED DIMENSIONS ONLY.
3. INFORMATION INDICATED IN THIS DOCUMENT MAY BE CRUCIAL TO THE SAFE AND PROPER FUNCTIONING OF THE SYDNEY OPERA HOUSE. DO NOT ALTER ANY ASPECT WITHOUT WRITTEN PERMISSION.
4. ALL NEW WORKS MUST COMPLY WITH THE SYDNEY OPERA HOUSE BUILDING SERVICES STANDARD SPECIFICATION (BSSS) AND RELEVANT AUSTRALIAN STANDARDS. NEW WORKS MUST ALSO COMPLY WITH THE REQUIREMENTS OF THE BUILDING CODES OF AUSTRALIA.

SOHT COPYRIGHT

THIS DRAWING AND DESIGN ARE SUBJECT TO COPYRIGHT AND SHALL NOT BE COPIED IN ANY FORM WITH THE WRITTEN PERMISSION OF THE SYDNEY OPERA HOUSE TRUST

Location

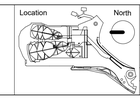

North

Status	DEVELOPMENT APPLICATION ISSUE		
Contract	BDM-168		
Dwn	PRB	Date	21/09/2018
Ckd	AH	Scale	1:100@ B1

Project: BUILDING RENEWAL PROJECT - CONCERT HALL

Title: DEMOLITION PLAN - LEVEL 6 +85

Sydney Opera House Trust
GPO Box 4274 Sydney NSW Australia 2001
Phone: +61 2 9250 7541
email: info@sydneyoperahouse.com

© Sydney Opera House Trust

Location	Drawing No:	Sheet:	Rev:	
CHVA	49-BR-ARM01	DA0710	D	B1

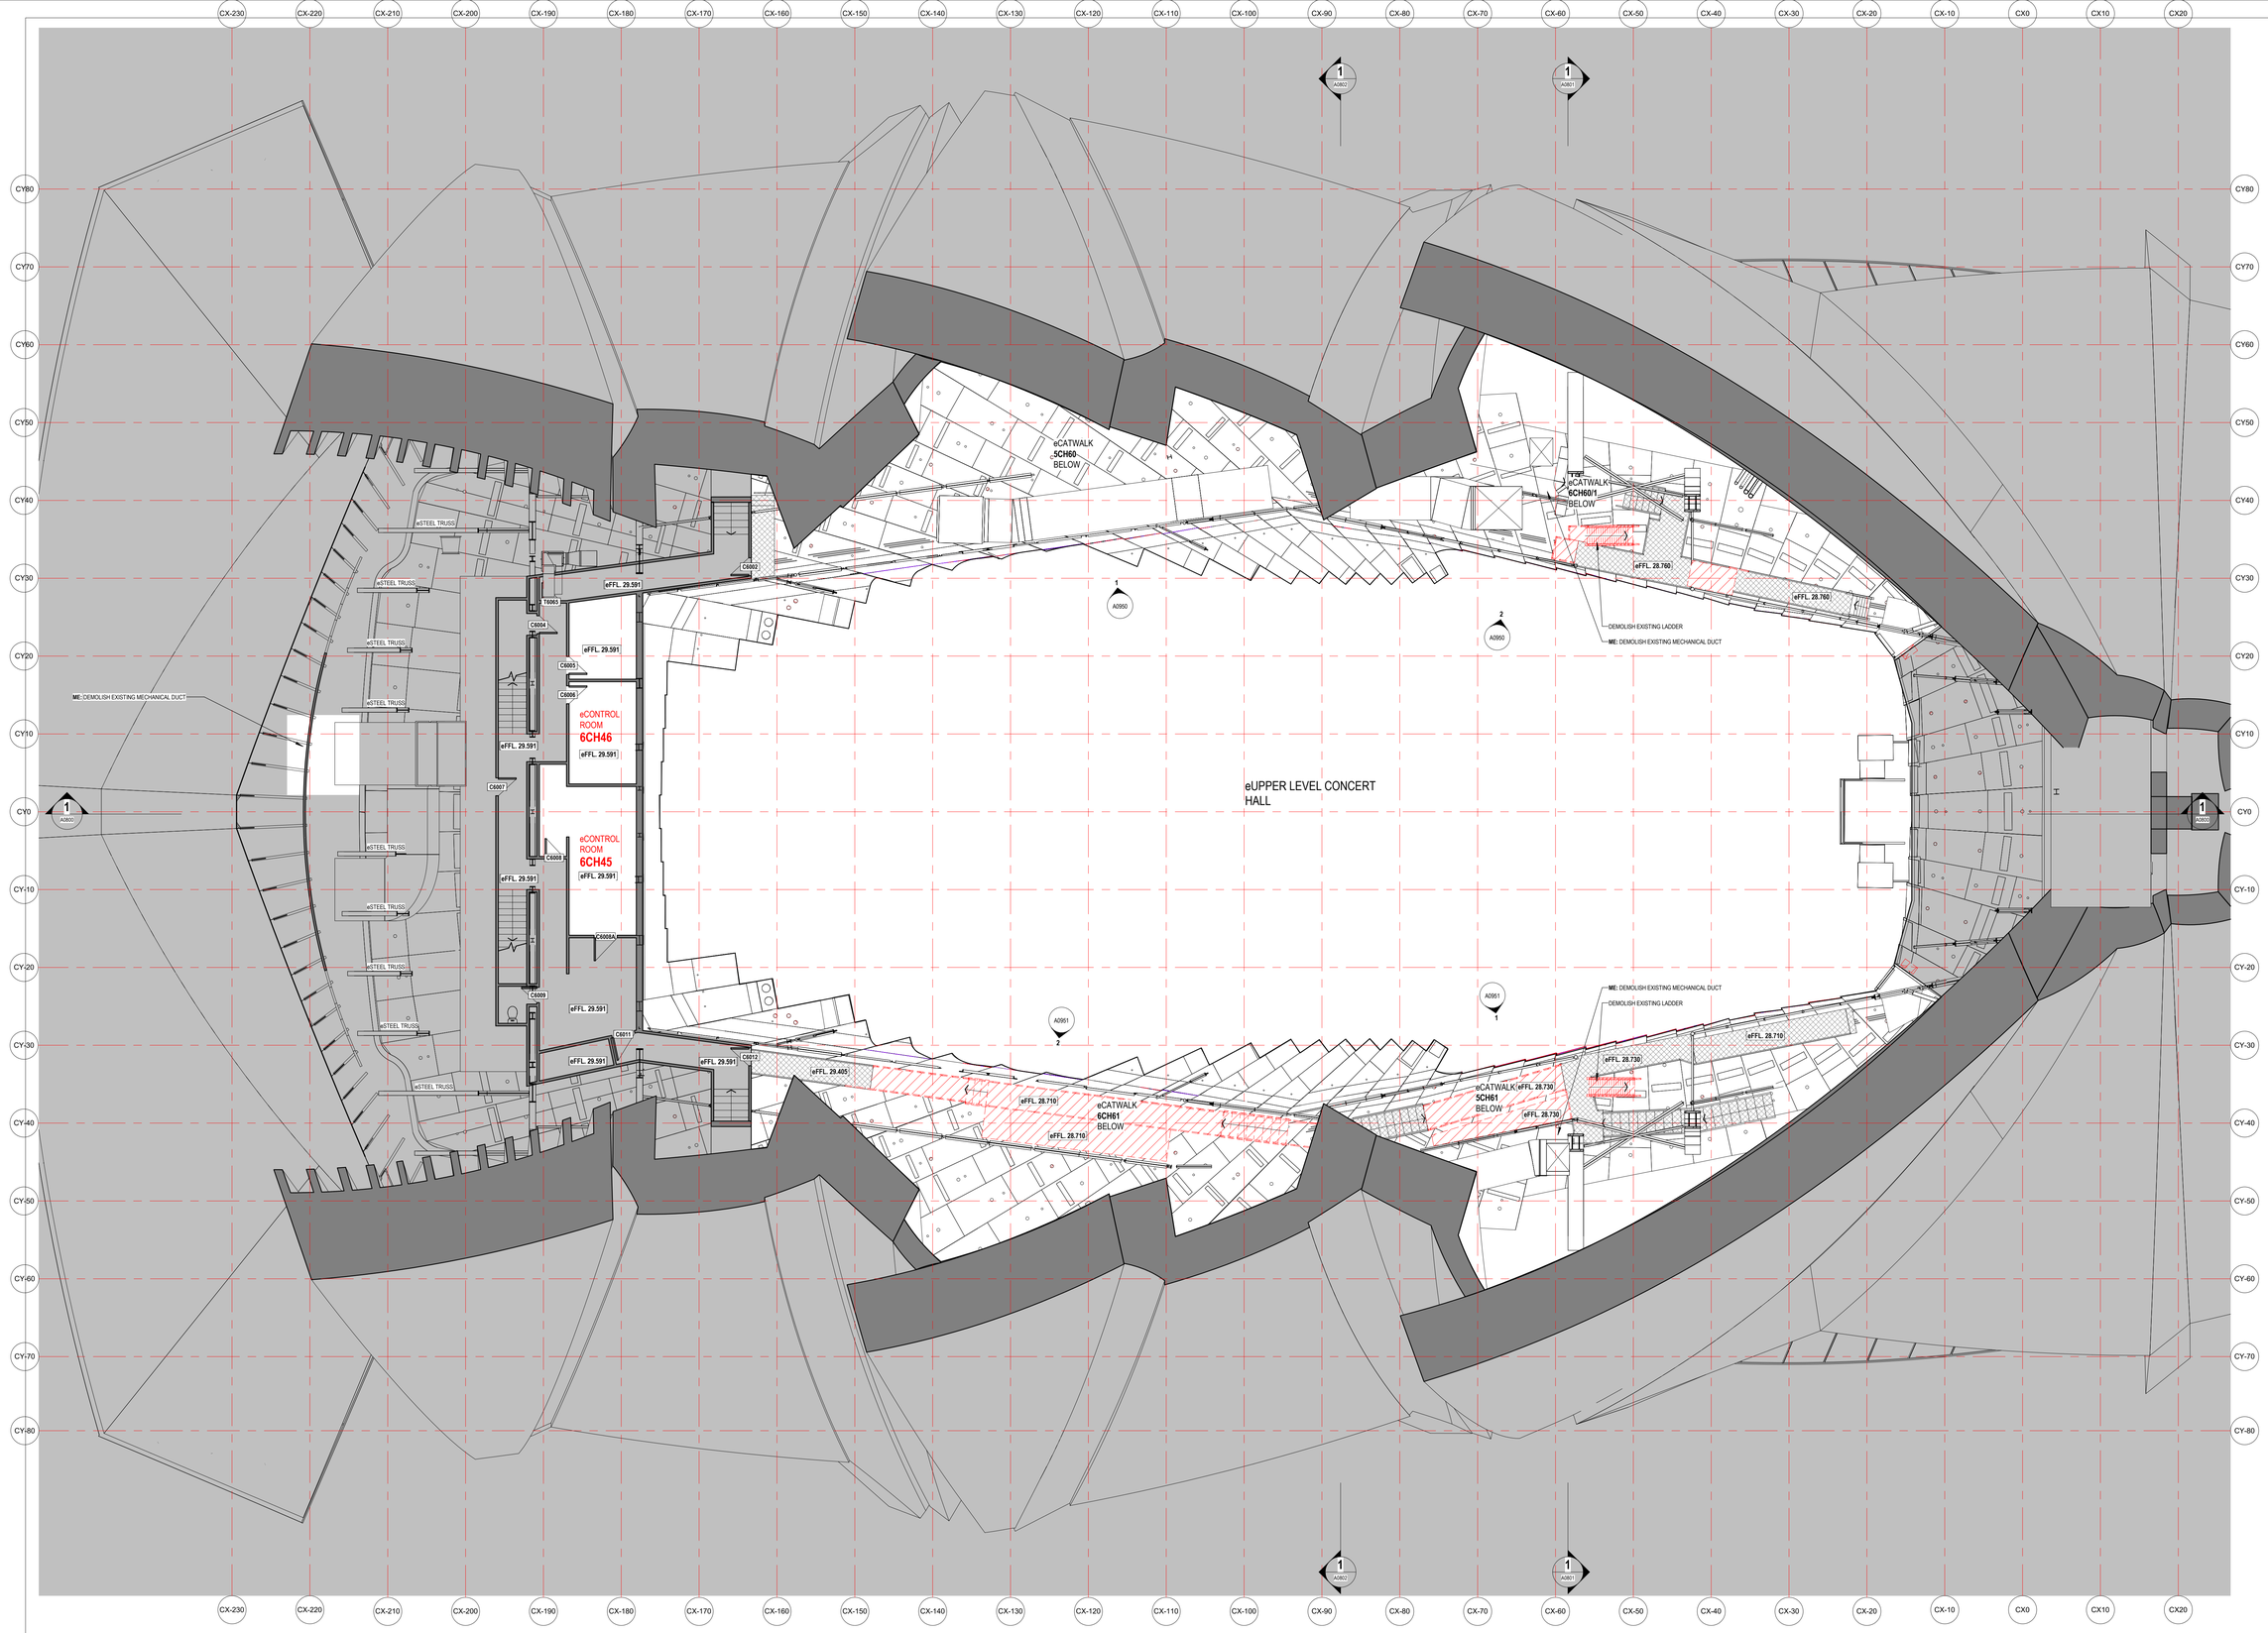

LEGEND - DEMOLITION WORKS

CODE	DESCRIPTION
	DEMOLISHED AREA
	CAREFULLY REMOVE & RETAIN FOR RE-USE AREA
	CAREFULLY REMOVE & RETAIN FOR SOH AREA
	CAREFULLY REMOVE & RE-USE FOR THEATRE MACHINERY
	DEMOLISHED ELEMENT
	EXISTING WALL
	EXISTING SLAB OR FLOOR
	SLAB STEP
	CAREFULLY REMOVE DOOR & FRAME, RETAIN FOR RE-USE & MAKE GOOD SURFACE AFFECTED
	EXISTING SEAT
	SEATS CAREFULLY REMOVED, EXISTING HOLES MADE GOOD & RETAINED FOR THE SOH
	SEATS CAREFULLY REMOVED, EXISTING HOLES MADE GOOD, RETAINED & PROTECTED FOR RELOCATION AS INDICATED ON
	SEATS CAREFULLY REMOVED, EXISTING HOLES MADE GOOD WHERE NECESSARY, RELOCATED TO NEW POSITIONS TO SUIT NEW FORSTAGE LIFT. REFER **AS3## DRAWING SERIES**
	CHOIR SEATS REMOVED, RETAINED & PROTECTED FOR RELOCATION AS INDICATED ON **AS3## DRAWING SERIES**
e	'ANYTHING PREFIXED WITH e DENOTES EXISTING'
C.O.S	CONFIRM ON SITE
TBC	TO BE CONFIRMED
RL	REDUCED OR RELATIVE LEVEL
AFFL	ABOVE FINISHED FLOOR LEVEL
eSSL 3700	EXISITNG STRUCTURAL SLAB LEVEL
eFFL 3700	EXISTING FINISHED FLOOR LEVEL
SSL 3700	STRUCTURAL SLAB LEVEL
FFL 3700	FINISHED FLOOR LEVEL
SE:	'ANYTHING PREFIXED WITH **SE:** REFER TO STRUCTURAL/FACADE ENGINEERS' DRAWINGS
ME:	'ANYTHING PREFIXED WITH **ME:** REFER TO MECHANICAL ENGINEERS' DRAWINGS
FE:	'ANYTHING PREFIXED WITH **FE:** REFER TO FIRE ENGINEERS' DRAWINGS
EE:	'ANYTHING PREFIXED WITH **EE:** REFER TO ELECTRICAL ENGINEERS' DRAWINGS
HE:	'ANYTHING PREFIXED WITH **HE:** REFER TO HYDRAULIC ENGINEERS' DRAWINGS
TS:	'ANYTHING PREFIXED WITH **TS:** REFER TO THEATER SPECIALISTS' DRAWINGS

GENERAL NOTES - DEMOLITION

1. CONTRACTOR & SUB-CONTRACTORS TO ALLOW TO MAKE GOOD ALL SUBSTRATE ELEMENTS & PREPARE SUBSTRATE TO ACCEPT NEW FITTINGS, FIXTURES & EQUIPMENT
2. MAKE GOOD ALL AFFECTED SURFACES & FINISHES INCLUDING ITEMS MARKED FOR REMOVAL &/OR RELOCATION
3. CONTRACTOR & SUB-CONTRACTORS TO VERIFY ALL DIMENSIONS & CONFIRM ON SITE CONDITIONS RELATING TO ALL DIMENSIONS PRIOR TO COMMENCEMENT - DO NOT SCALE FROM DRAWING
4. THIS DRAWING IS TO BE READ IN CONJUNCTION WITH ALL ASSOCIATED SPECIFICATIONS, SCHEDULES & CONTRACT DOCUMENTS
5. STRUCTURAL SLAB PENETRATIONS DEMOLITION IS INDICATIVE ONLY. CO-ORDINATE WITH STRUCTURAL DRAWINGS FOR FULLY EXTENT OF DEMOLITION
6. ALLOW TO SUITABLY PROTECT THE EXISTING HERITAGE FINISHES. WHERE THIS IS DEEMED IMPRACTABLE ALLOW TO CARRY OUT AUDITING/RECORDING & CAREFULLY REMOVE, PROTECT, STORE [ON SITE LOCATION] FOR
7. THE CONTRACTOR IS TO ALLOW TO SAND AND RE-FINISH ALL BRUSHBOX NOMINATED TO BE RE-USED IN WORKS

Issue	Description	Drwn	Aprvd	Date
D	DA ISSUE	HF		05/10/2018

ARM ARCHITECTURE
LEVEL 11/522 FLINDERS LANE MELBOURNE VICTORIA 3000 AUS
T/ 03 8613 1888 F/ 03 8613 1889
mail@armarchitecture.com.au
ABN 22 476 949 399
www.armarchitecture.com.au

0 0 0 0 0 0 0 0 0 0 0 0 MILLIMETRES ON ORIGINAL

LEGEND - SCOPE

(THIS LEGEND APPLIES TO ALL NEW CONSTRUCTION PHASE DRAWINGS. DOES NOT APPLY TO EXISTING CONDITIONS DRAWINGS)

- AREA SHOWN IN GREY WASH DEPICTS SCOPE OF NO NEW WORKS
- AREA SHOWN IN WHITE WASH DEPICTS SCOPE OF NEW WORKS
- AREA SURROUNDED BY GREEN DASHED LINES DEPICTS TENDER OPTION

SOHT GENERAL NOTES

1. ALL DIMENSIONS AND SIZES ARE IN MILLIMETRES.
2. DO NOT SCALE DRAWINGS. USE FIGURED DIMENSIONS ONLY.
3. INFORMATION INDICATED IN THIS DOCUMENT MAY BE CRUCIAL TO THE SAFE AND PROPER FUNCTIONING OF THE SYDNEY OPERA HOUSE. DO NOT ALTER ANY ASPECT WITHOUT WRITTEN PERMISSION.
4. ALL NEW WORKS MUST COMPLY WITH THE SYDNEY OPERA HOUSE BUILDING SERVICES STANDARD SPECIFICIATION (BSSS) AND RELEVANT AUSTRALIAN STANDARDS. NEW WORKS MUST ALSO COMPLY WITH THE REQUIREMENTS OF THE BUILDING CODES OF AUSTRALIA.

SOHT COPYRIGHT

THIS DRAWING AND DESIGN ARE SUBJECT TO COPYRIGHT AND SHALL NOT BE COPIED IN ANY FORM WITH THE WRITTEN PERMISSION OF THE SYDNEY OPERA HOUSE TRUST

Location — North

Status	DEVELOPMENT APPLICATION ISSUE	Project	BUILDING RENEWAL PROJECT - CONCERT HALL
Contract	BDM-168	Title	DEMOLITION PLAN - LEVEL 7 +100
Dwn PRB	Date 21/09/2018		
Ckd AH	Scale 1:100@ B1		

Sydney Opera House Trust
GPO Box 4274 Sydney NSW Australia 2001
Phone: +61 2 9250 7541
email: info@sydneyoperahouse.com

© Sydney Opera House Trust

Location	Drawing No:	Sheet:	Rev:	
CH VA	49-BR-ARM01	DA0711	D	B1

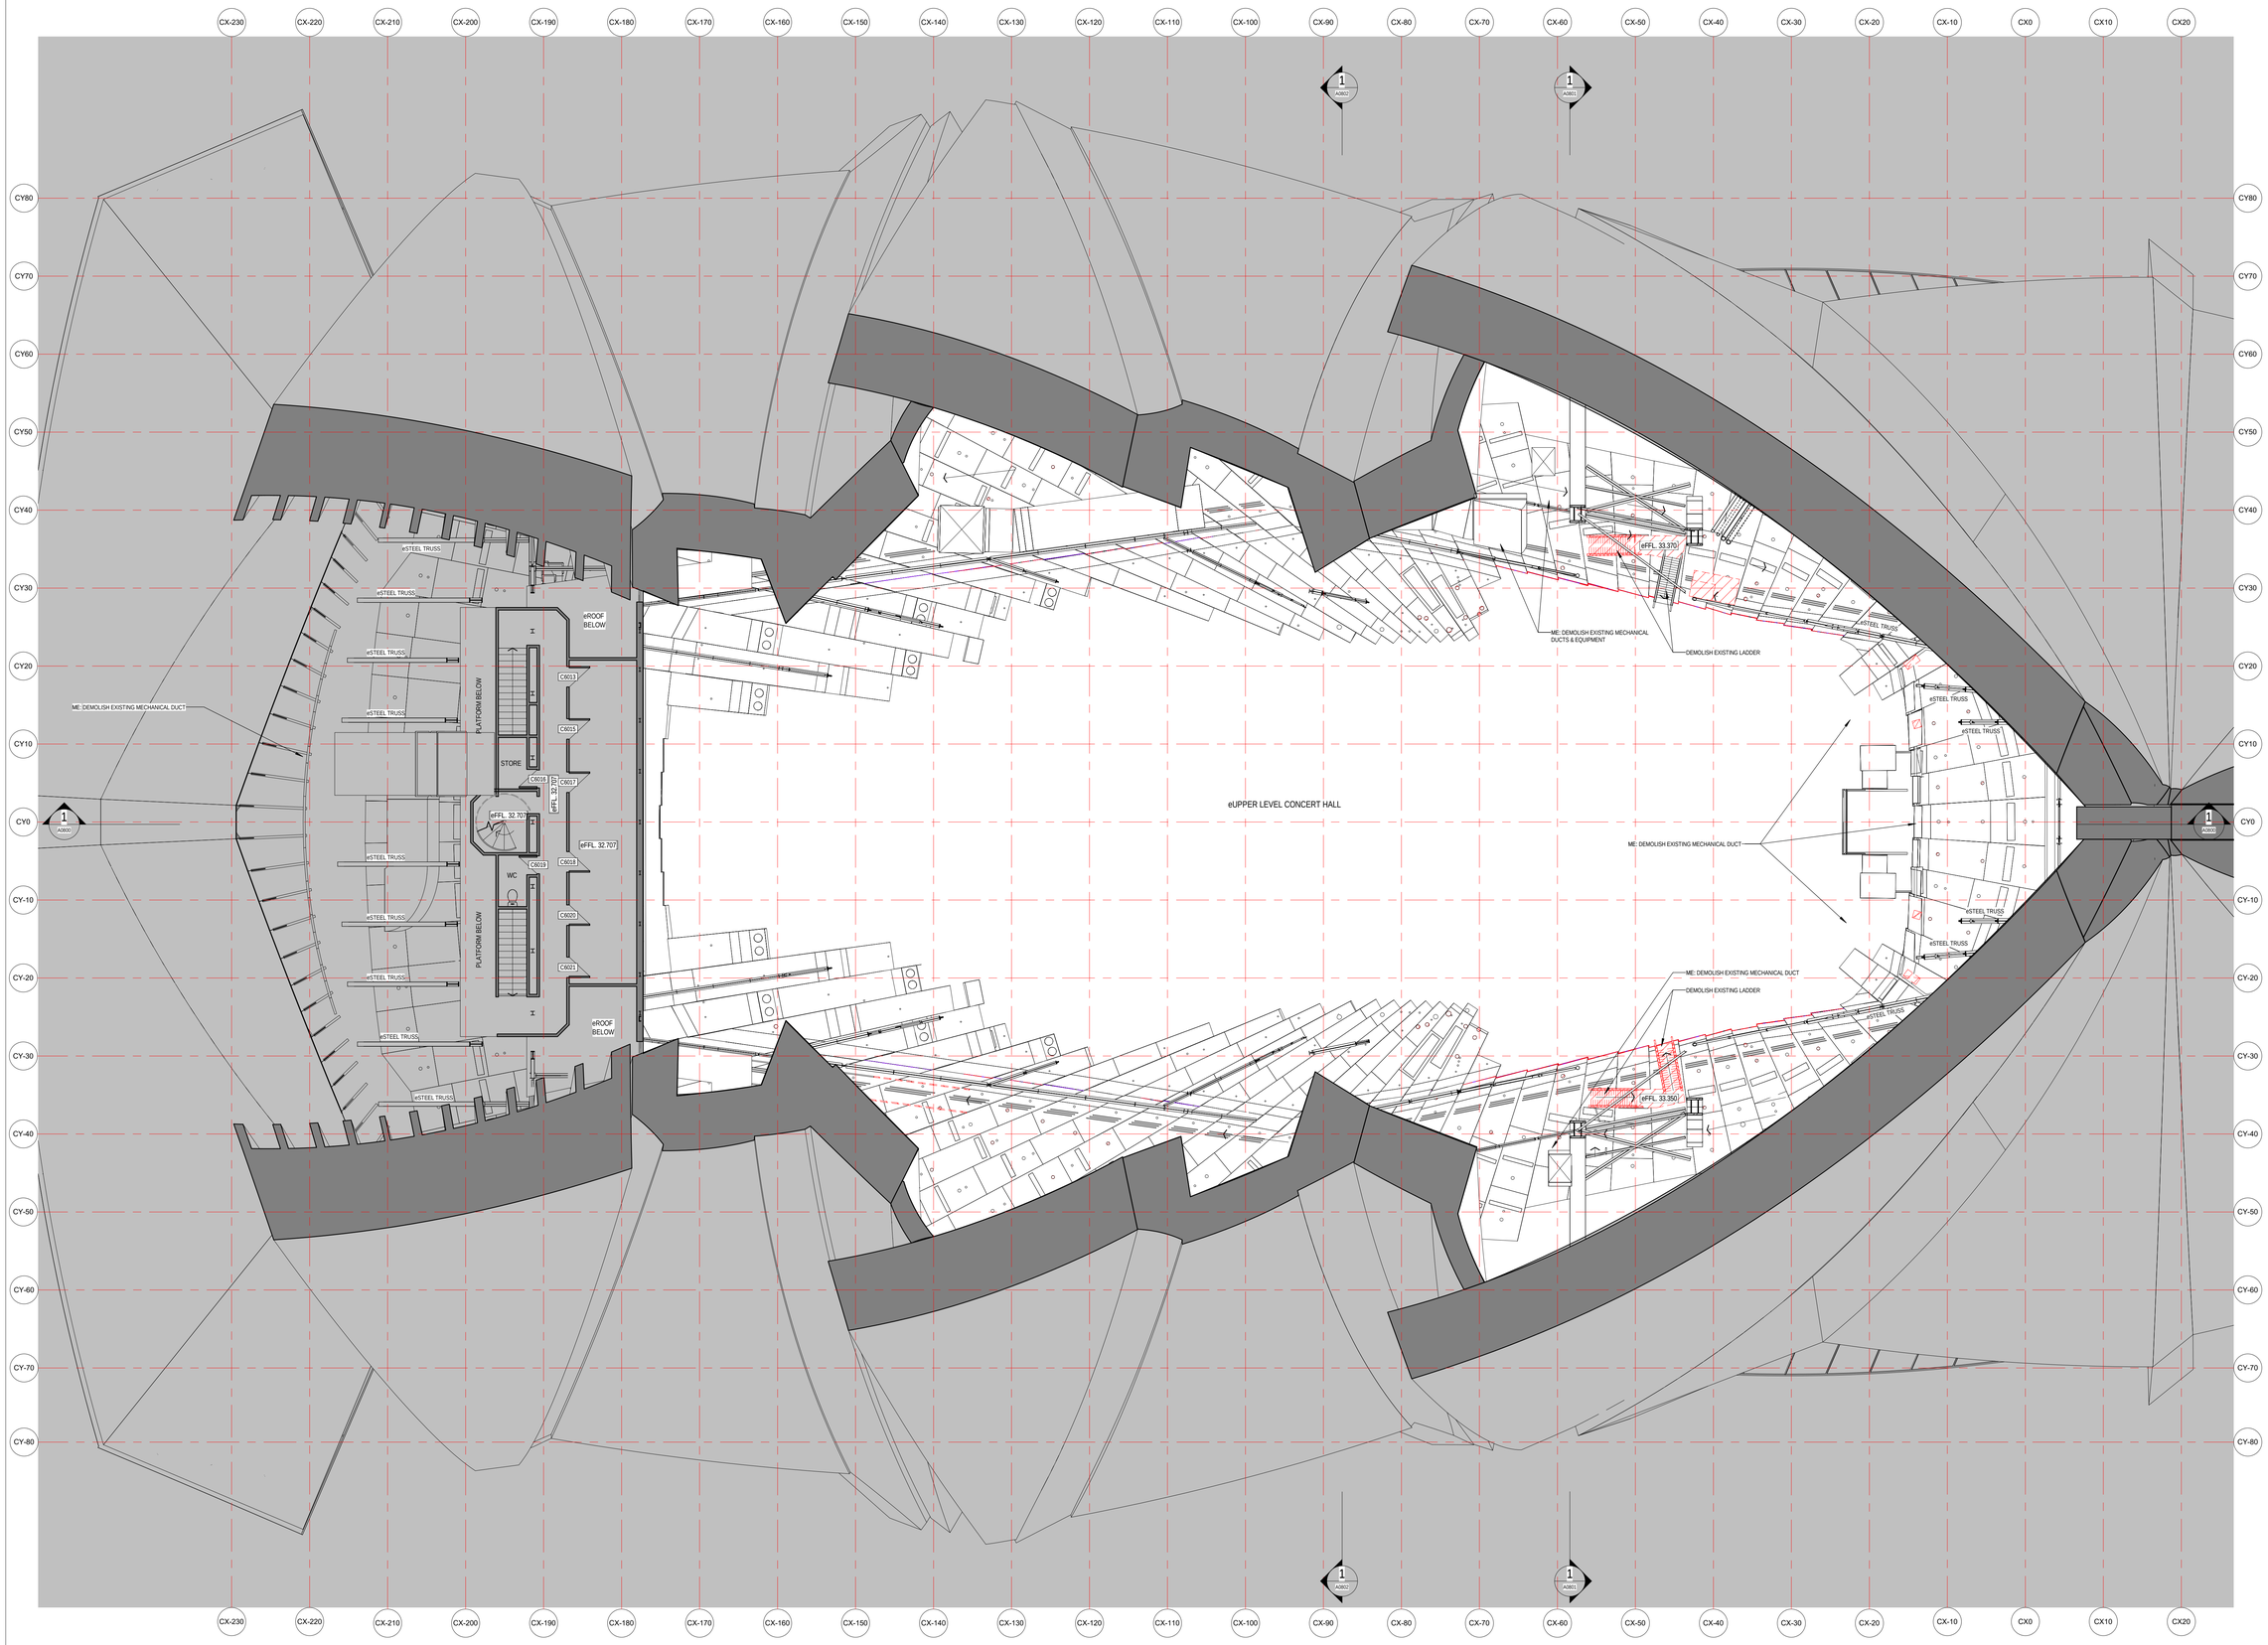

LEGEND - DEMOLITION WORKS

CODE	DESCRIPTION
	DEMOLISHED AREA
	CAREFULLY REMOVE & RETAIN FOR RE-USE AREA
	CAREFULLY REMOVE & RETAIN FOR SOH AREA
	CAREFULLY REMOVE & RE-USE FOR THEATRE MACHINERY
	DEMOLISHED ELEMENT
	EXISTING WALL
	EXISTING SLAB OR FLOOR
	SLAB STEP
	CAREFULLY REMOVE DOOR & FRAME. RETAIN FOR RE-USE & MAKE GOOD SURFACE AFFECTED
	EXISTING SEAT
	SEATS CAREFULLY REMOVED, EXISTING HOLES MADE GOOD & RETAINED FOR THE SOH
	SEATS CAREFULLY REMOVED, EXISTING HOLES MADE GOOD, RETAINED & PROTECTED FOR RELOCATION AS INDICATED ON
	SEATS CAREFULLY REMOVED, EXISTING HOLES MADE GOOD WHERE NECESSARY, RELOCATED TO NEW POSITIONS TO SUIT NEW FORSTAGE LIFT. REFER A53## DRAWING SERIES
	CHOIR SEATS REMOVED, RETAINED & PROTECTED FOR RELOCATION AS INDICATED ON A53## DRAWING SERIES
e	'ANYTHING PREFIXED WITH e DENOTES EXISTING'
C.O.S	CONFIRM ON SITE
TBC	TO BE CONFIRMED
RL	REDUCED OR RELATIVE LEVEL
AFFL	ABOVE FINISHED FLOOR LEVEL
eSSL 3700	EXISITNG STRUCTURAL SLAB LEVEL
eFFL 3700	EXISTING FINISHED FLOOR LEVEL
SSL 3700	STRUCTURAL SLAB LEVEL
FFL 3700	FINISHED FLOOR LEVEL
SE:	'ANYTHING PREFIXED WITH SE: REFER TO STRUCTURAL/FACADE ENGINEERS' DRAWINGS
ME:	'ANYTHING PREFIXED WITH ME: REFER TO MECHANICAL ENGINEERS' DRAWINGS
FE:	'ANYTHING PREFIXED WITH FE: REFER TO FIRE ENGINEERS' DRAWINGS
EE:	'ANYTHING PREFIXED WITH EE: REFER TO ELECTRICAL ENGINEERS' DRAWINGS
HE:	'ANYTHING PREFIXED WITH HE: REFER TO HYDRAULIC ENGINEERS' DRAWINGS
TS:	'ANYTHING PREFIXED WITH TS: REFER TO THEATER SPECIALISTS' DRAWINGS

GENERAL NOTES - DEMOLITION

1. CONTRACTOR & SUB-CONTRACTORS TO ALLOW TO MAKE GOOD ALL SUBSTRATE ELEMENTS & PREPARE SUBSTRATE TO ACCEPT NEW FITTINGS, FIXTURES & FINISHES
2. MAKE GOOD ALL AFFECTED SURFACES & FINISHES INCLUDING ITEMS MARKED FOR REMOVAL &/OR RELOCATION
3. CONTRACTOR & SUB-CONTRACTORS TO VERIFY ALL DIMENSIONS & CONFIRM ON SITE CONDITIONS RELATING TO ALL DIMENSIONS PRIOR TO COMMENCEMENT - DO NOT SCALE FROM DRAWING
4. THIS DRAWING IS TO BE READ IN CONJUNCTION WITH ALL ASSOCIATED SPECIFICATIONS, SCHEDULES & CONTRACT DOCUMENTS
5. STRUCTURAL SLAB PENETRATIONS DEMOLITION IS INDICATIVE ONLY. CO-ORDINATE WITH STRUCTURAL DRAWINGS FOR FULLY EXTENT OF DEMOLITION
6. ALLOW TO SUITABLY PROTECT THE EXISTING HERITAGE FINISHES, WHERE THIS IS DEEMED IMPRACTABLE ALLOW TO CARRY OUT AUDITING/RECORDING & CAREFULLY REMOVE, PROTECT, STORE [ON S/TE LOCATION] FOR
7. THE CONTRACTOR IS TO ALLOW TO SAND AND RE-FINISH ALL BRUSHBOX NOMINATED TO BE RE-USED IN WORKS

Issue	Description	Drwn	Apvd	Date
D	DA ISSUE	HF		05/10/2018

ARM ARCHITECTURE
LEVEL 11/522 FLINDERS LANE MELBOURNE VICTORIA 3000 AUS
T/ 03 8613 1888 F/ 03 8613 1889
mail@armarchitecture.com.au
ABN 22 476 949 399
www.armarchitecture.com.au

MILLIMETRES ON ORIGINAL

LEGEND - SCOPE

(THIS LEGEND APPLIES TO ALL NEW CONSTRUCTION PHASE DRAWINGS. DOES NOT APPLY TO EXISTING CONDITIONS DRAWINGS)

- AREA SHOWN IN GREY WASH DEPICTS SCOPE OF NO NEW WORKS
- AREA SHOWN IN WHITE WASH DEPICTS SCOPE OF NEW WORKS
- AREA SURROUNDED BY GREEN DASHED LINES DEPICTS TENDER OPTION

SOHT GENERAL NOTES

1. ALL DIMENSIONS AND SIZES ARE IN MILLIMETRES.
2. DO NOT SCALE DRAWINGS. USE FIGURED DIMENSIONS ONLY.
3. INFORMATION INDICATED IN THIS DOCUMENT MAY BE CRUCIAL TO THE SAFE AND PROPER FUNCTIONING OF THE SYDNEY OPERA HOUSE. DO NOT ALTER ANY ASPECT WITHOUT WRITTEN PERMISSION.
4. ALL NEW WORKS MUST COMPLY WITH THE SYDNEY OPERA HOUSE BUILDING SERVICES STANDARD SPECIFICIATION (BSSS) AND RELEVANT AUSTRALIAN STANDARDS. NEW WORKS MUST ALSO COMPLY WITH THE REQUIREMENTS OF THE BUILDING CODES OF AUSTRALIA.

SOHT COPYRIGHT

THIS DRAWING AND DESIGN ARE SUBJECT TO COPYRIGHT AND SHALL NOT BE COPIED IN ANY FORM WITH THE WRITTEN PERMISSION OF THE SYDNEY OPERA HOUSE TRUST

Location

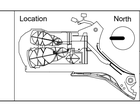

Status	DEVELOPMENT APPLICATION ISSUE		
Contract	BDM-168		
Dwn	PRB	Date	21/09/2018
Ckd	AH	Scale	1:100@ B1

Project: BUILDING RENEWAL PROJECT - CONCERT HALL

Title: DEMOLITION PLAN - LEVEL 7A

Sydney Opera House Trust
GPO Box 4274 Sydney NSW Australia 2001
Phone: +61 2 9250 7541
email: info@sydneyoperahouse.com

© Sydney Opera House Trust

Location	Drawing No:	Sheet:	Rev:
CH VA	49-BR-ARM01	DA0712	D

B1

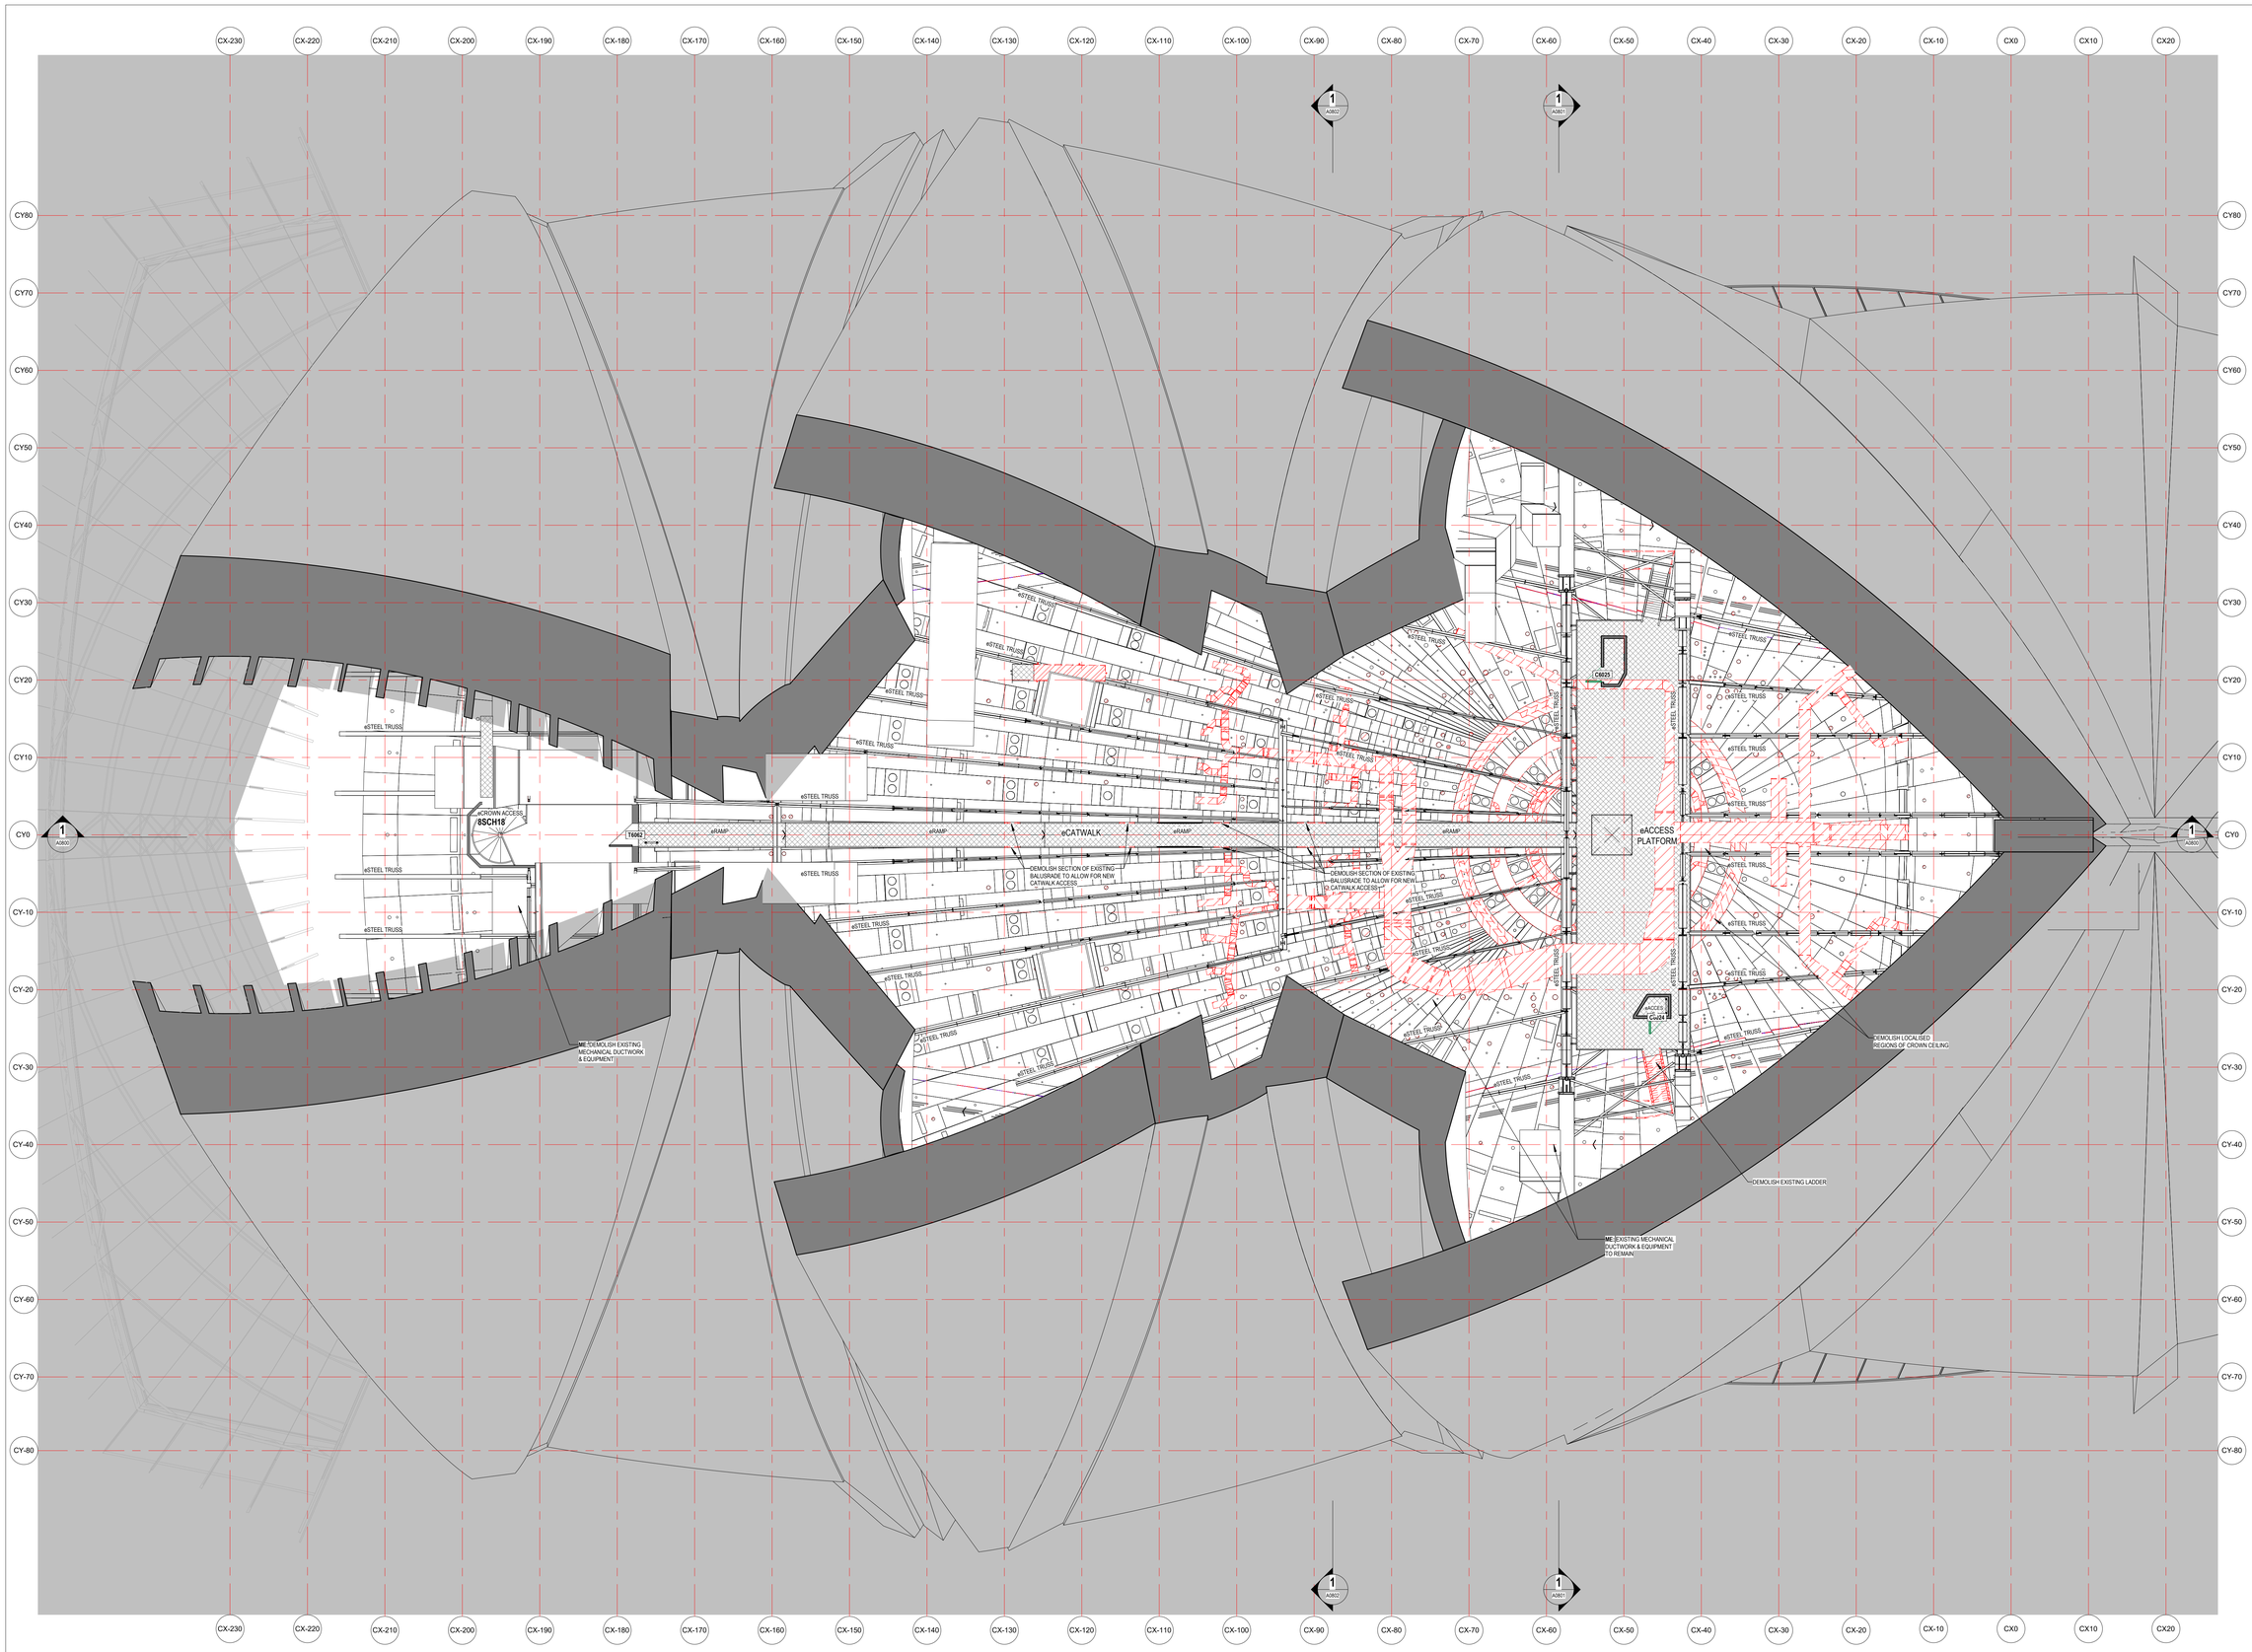

LEGEND - DEMOLITION WORKS

CODE	DESCRIPTION
	DEMOLISHED AREA
	CAREFULLY REMOVE & RETAIN FOR RE-USE AREA
	CAREFULLY REMOVE & RETAIN FOR SOH AREA
	CAREFULLY REMOVE & RE-USE FOR THEATRE MACHINERY
	DEMOLISHED ELEMENT
	EXISTING WALL
	EXISTING SLAB OR FLOOR
	SLAB STEP
	CAREFULLY REMOVE DOOR & FRAME, RETAIN FOR RE-USE & MAKE GOOD SURFACE AFFECTED
	EXISTING SEAT
	SEATS CAREFULLY REMOVED, EXISTING HOLES MADE GOOD & RETAINED FOR THE SOH
	SEATS CAREFULLY REMOVED, EXISTING HOLES MADE GOOD, RETAINED & PROTECTED FOR RELOCATION AS INDICATED ON
	SEATS CAREFULLY REMOVED, EXISTING HOLES MADE GOOD WHERE NECESSARY, RELOCATED TO NEW POSITIONS TO SUIT NEW FORSTAGE LIFT. REFER **AS3## DRAWING SERIES**
	CHOIR SEATS REMOVED, RETAINED & PROTECTED FOR RELOCATION AS INDICATED ON **AS3## DRAWING SERIES**
e	'ANYTHING PREFIXED WITH e DENOTES EXISTING'
C.O.S	CONFIRM ON SITE
TBC	TO BE CONFIRMED
RL	REDUCED OR RELATIVE LEVEL
AFFL	ABOVE FINISHED FLOOR LEVEL
eSSL 3700	EXISITNG STRUCTURAL SLAB LEVEL
eFFL 3700	EXISTING FINISHED FLOOR LEVEL
SSL 3700	STRUCTURAL SLAB LEVEL
FFL 3700	FINISHED FLOOR LEVEL

SE: 'ANYTHING PREFIXED WITH **SE:** REFER TO STRUCTURAL/FACADE ENGINEERS' DRAWINGS
ME: 'ANYTHING PREFIXED WITH **ME:** REFER TO MECHANICAL ENGINEERS' DRAWINGS
FE: 'ANYTHING PREFIXED WITH **FE:** REFER TO FIRE ENGINEERS' DRAWINGS
EE: 'ANYTHING PREFIXED WITH **EE:** REFER TO ELECTRICAL ENGINEERS' DRAWINGS
HE: 'ANYTHING PREFIXED WITH **HE:** REFER TO HYDRAULIC ENGINEERS' DRAWINGS
TS: 'ANYTHING PREFIXED WITH **TS:** REFER TO THEATER SPECIALISTS' DRAWINGS

GENERAL NOTES - DEMOLITION

1. CONTRACTOR & SUB-CONTRACTORS TO ALLOW TO MAKE GOOD ALL SUBSTRATE ELEMENTS & PREPARE SUBSTRATE TO ACCEPT NEW FITTINGS, FIXTURES & FINISHES, UO.O
2. MAKE GOOD ALL AFFECTED SURFACES & FINISHES INCLUDING ITEMS MARKED FOR REMOVAL &OR RELOCATION
3. CONTRACTOR & SUB-CONTRACTORS TO VERIFY ALL DIMENSIONS & CONFIRM ON SITE CONDITIONS RELATING TO ALL DIMENSIONS PRIOR TO COMMENCEMENT - DO NOT SCALE FROM DRAWING
4. THIS DRAWING IS TO BE READ IN CONJUNCTION WITH ALL ASSOCIATED SPECIFICATIONS, SCHEDULES & CONTRACT DOCUMENTS
5. STRUCTURAL SLAB PENETRATIONS DEMOLITION IS INDICATIVE ONLY. CO-ORDINATE WITH STRUCTURAL DRAWINGS FOR FULLY EXTENT OF DEMOLITION
6. ALLOW TO SUITABLY PROTECT THE EXISTING HERITAGE FINISHES, WHERE THIS IS DEEMED IMPRACTABLE ALLOW TO CARRY OUT AUDITING/RECORDING & CAREFULLY REMOVE, PROTECT, STORE [ON SITE LOCATION] FOR
7. THE CONTRACTOR IS TO ALLOW TO SAND AND RE-FINISH ALL BRUSHBOX NOMINATED TO BE RE-USED IN WORKS

Issue	Description	Drwn	Apvd	Date
D	DA ISSUE	HF		05/10/2018

ARM ARCHITECTURE
LEVEL 11/522 FLINDERS LANE MELBOURNE VICTORIA 3000 AUS
T/ 03 8613 1888 F/ 03 8613 1889
mail@armarchitecture.com.au
ABN 22 476 949 399
www.armarchitecture.com.au

0 0 0 0 0 0 0 0 0 0 0 0 MILLIMETRES ON ORIGINAL

LEGEND - SCOPE

(THIS LEGEND APPLIES TO ALL NEW CONSTRUCTION PHASE DRAWINGS. DOES NOT APPLY TO EXISTING CONDITIONS DRAWINGS)

- AREA SHOWN IN GREY WASH DEPICTS SCOPE OF NO NEW WORKS
- AREA SHOWN IN WHITE WASH DEPICTS SCOPE OF NEW WORKS
- AREA SURROUNDED BY GREEN DASHED LINES DEPICTS TENDER OPTION

SOHT GENERAL NOTES

1. ALL DIMENSIONS AND SIZES ARE IN MILLIMETRES.
2. DO NOT SCALE DRAWINGS. USE FIGURED DIMENSIONS ONLY.
3. INFORMATION INDICATED IN THIS DOCUMENT MAY BE CRUCIAL TO THE SAFE AND PROPER FUNCTIONING OF THE SYDNEY OPERA HOUSE. DO NOT ALTER ANY ASPECT WITHOUT WRITTEN PERMISSION.
4. ALL NEW WORKS MUST COMPLY WITH THE SYDNEY OPERA HOUSE BUILDING SERVICES STANDARD SPECIFICIATION (BSSS) AND RELEVANT AUSTRALIAN STANDARDS. NEW WORKS MUST ALSO COMPLY WITH THE REQUIREMENTS OF THE BUILDING CODES OF AUSTRALIA.

SOHT COPYRIGHT

THIS DRAWING AND DESIGN ARE SUBJECT TO COPYRIGHT AND SHALL NOT BE COPIED IN ANY FORM WITH THE WRITTEN PERMISSION OF THE SYDNEY OPERA HOUSE TRUST

Location — North

Status	DEVELOPMENT APPLICATION ISSUE
Contract	BDM-168
Dwn PRB	Date 21/09/2018
Ckd AH	Scale 1:100@ B1
Project	BUILDING RENEWAL PROJECT - CONCERT HALL
Title	DEMOLITION PLAN - LEVEL 8 +115

Sydney Opera House Trust
GPO Box 4274 Sydney NSW Australia 2001
Phone: +61 2 9250 7541
email: info@sydneyoperahouse.com

© Sydney Opera House Trust

Location	Drawing No:	Sheet:	Rev:	
CH VA	49-BR-ARM01	DA0713	D	B1

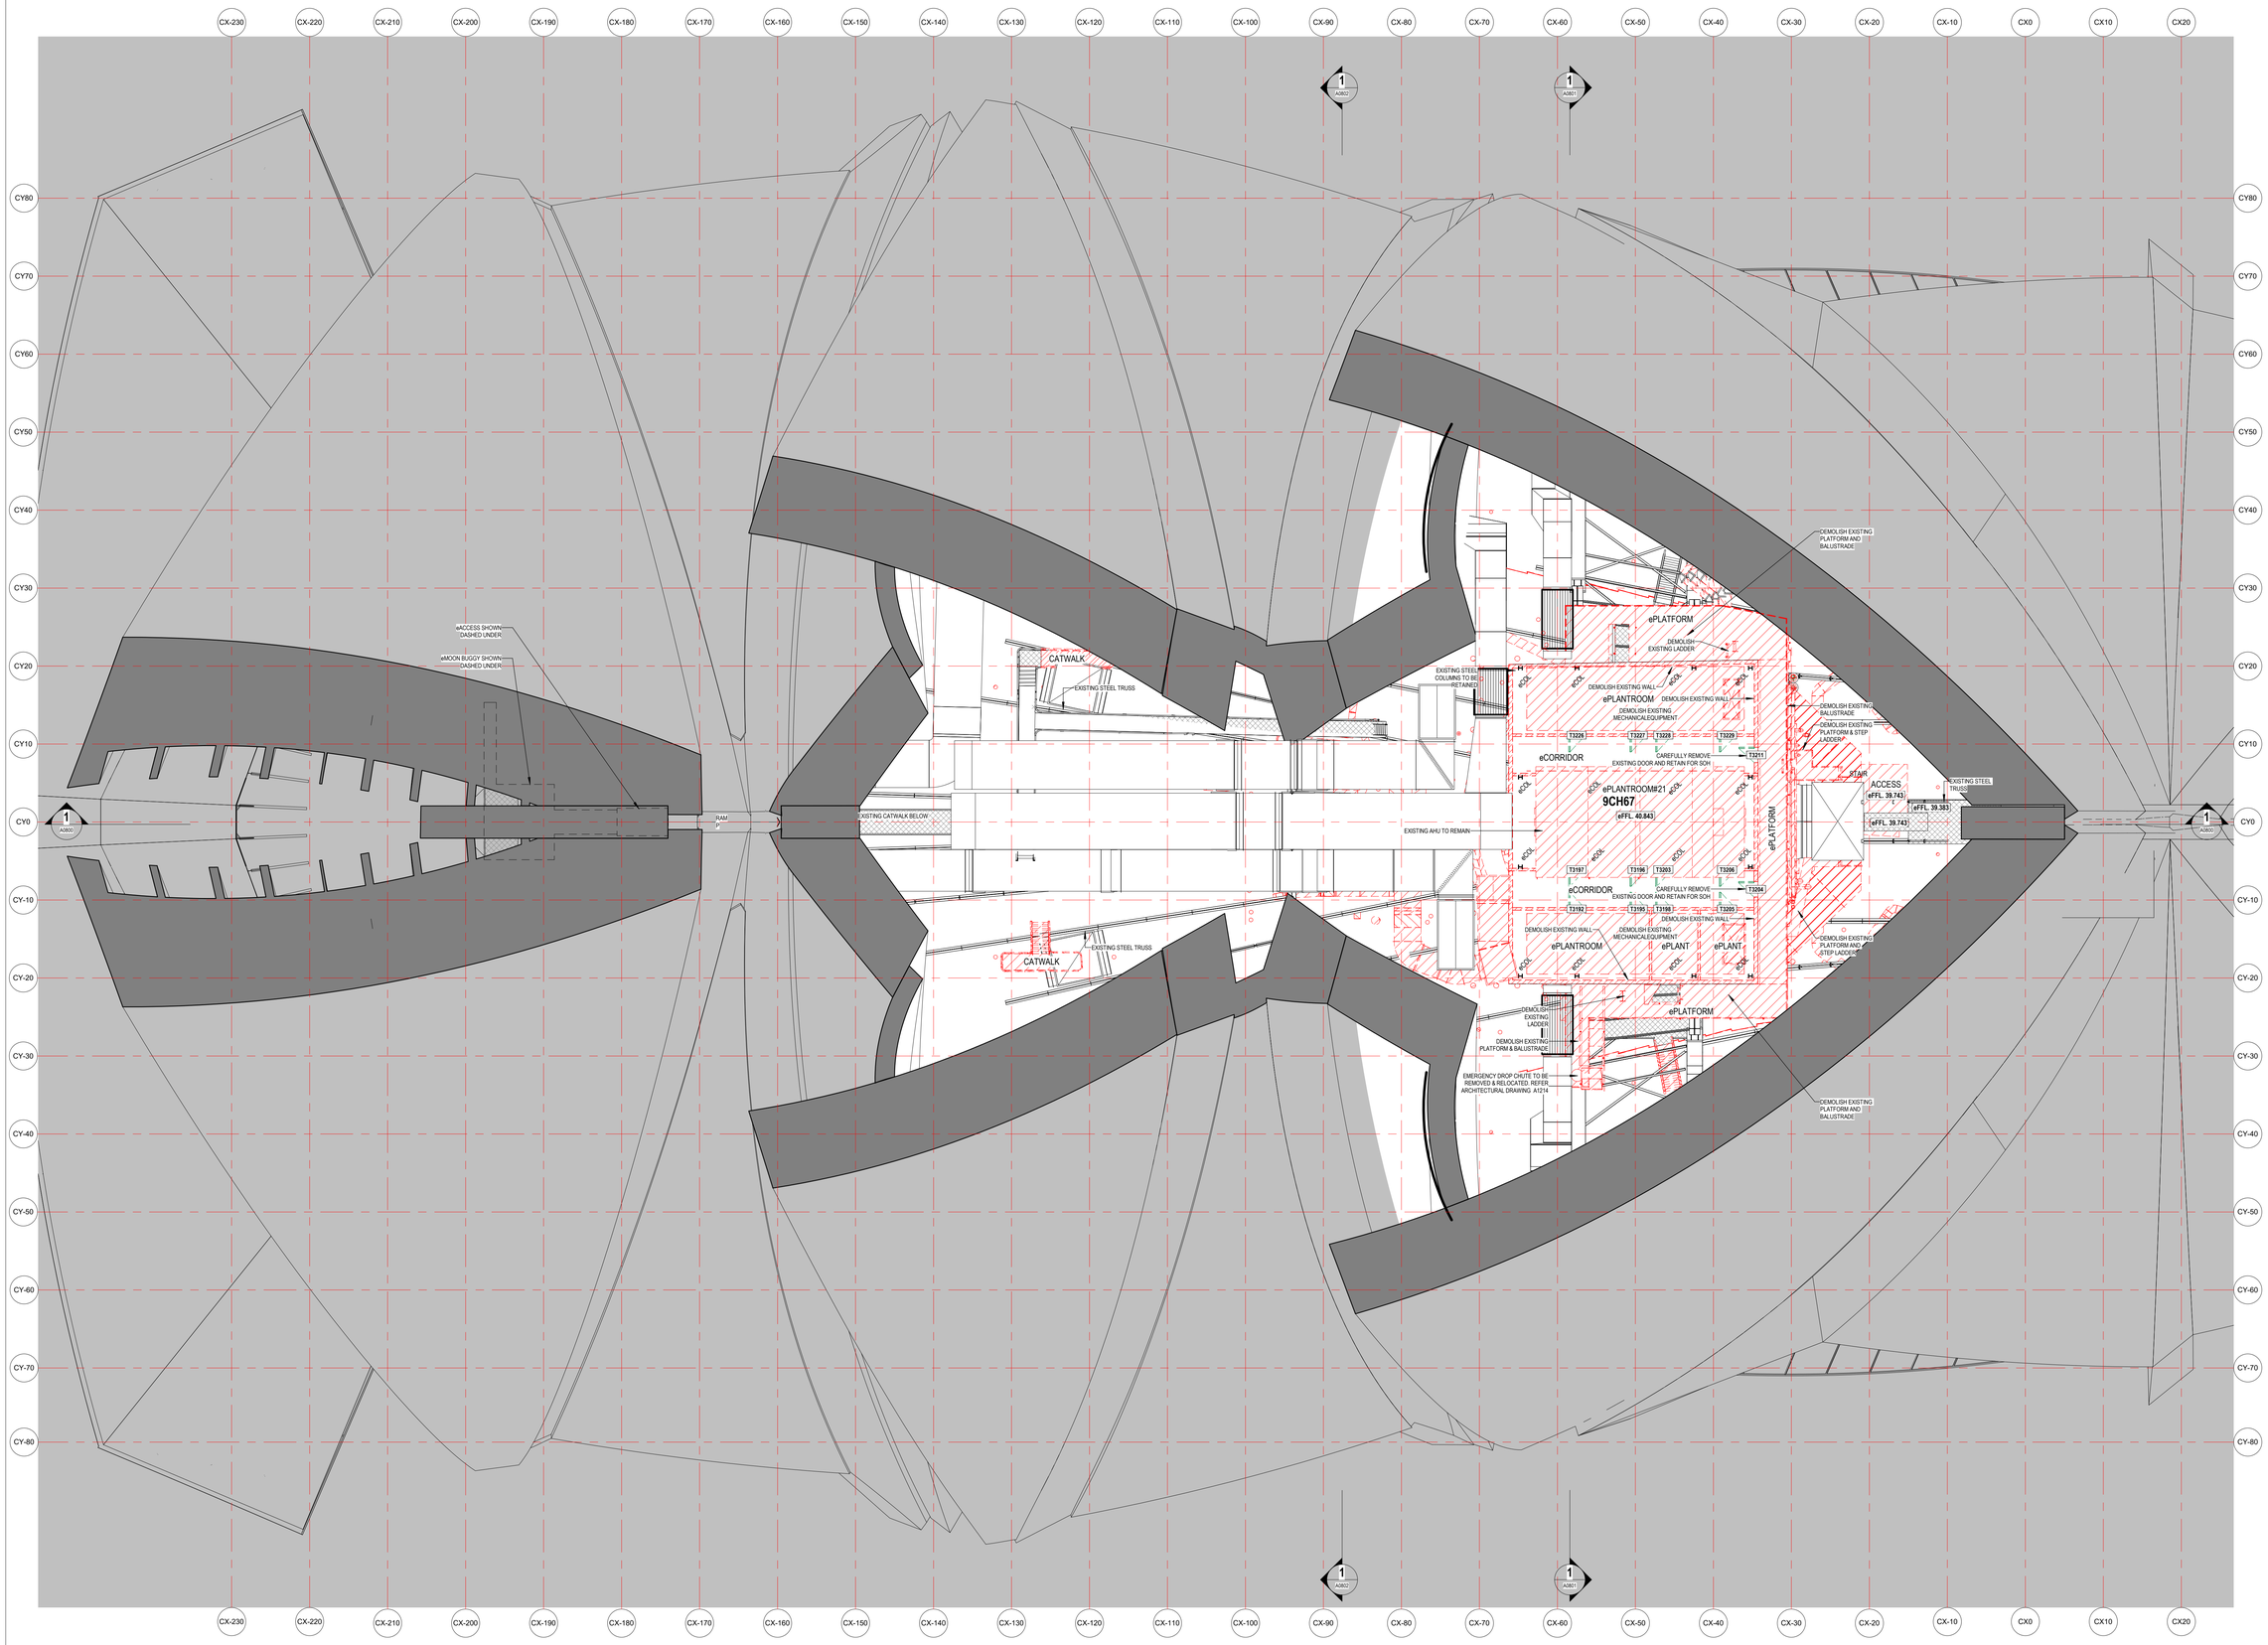

LEGEND - DEMOLITION WORKS

CODE	DESCRIPTION
	DEMOLISHED AREA
	CAREFULLY REMOVE & RETAIN FOR RE-USE AREA
	CAREFULLY REMOVE & RETAIN FOR SOH AREA
	CAREFULLY REMOVE & RE-USE FOR THEATRE MACHINERY
	DEMOLISHED ELEMENT
	EXISTING WALL
	EXISTING SLAB OR FLOOR
	SLAB STEP
	CAREFULLY REMOVE DOOR & FRAME, RETAIN FOR RE-USE & MAKE GOOD SURFACE AFFECTED
	EXISTING SEAT
	SEATS CAREFULLY REMOVED, EXISTING HOLES MADE GOOD & RETAINED FOR THE SOH
	SEATS CAREFULLY REMOVED, EXISTING HOLES MADE GOOD, RETAINED & PROTECTED FOR RELOCATION AS INDICATED ON
	SEATS CAREFULLY REMOVED, EXISTING HOLES MADE GOOD WHERE NECESSARY, RELOCATED TO NEW POSITIONS TO SUIT NEW FORSTAGE LIFT. REFER **A53## DRAWING SERIES**
	CHOIR SEATS REMOVED, RETAINED & PROTECTED FOR RELOCATION AS INDICATED ON **A53## DRAWING SERIES**
e	'ANYTHING PREFIXED WITH e DENOTES EXISTING'
C.O.S	CONFIRM ON SITE
TBC	TO BE CONFIRMED
RL	REDUCED OR RELATIVE LEVEL
AFFL	ABOVE FINISHED FLOOR LEVEL
eSSL 3700	EXISITNG STRUCTURAL SLAB LEVEL
eFFL 3700	EXISTING FINISHED FLOOR LEVEL
SSL 3700	STRUCTURAL SLAB LEVEL
FFL 3700	FINISHED FLOOR LEVEL
SE:	'ANYTHING PREFIXED WITH **SE:** REFER TO STRUCTURAL/FACADE ENGINEERS' DRAWINGS
ME:	'ANYTHING PREFIXED WITH **ME:** REFER TO MECHANICAL ENGINEERS' DRAWINGS
FE:	'ANYTHING PREFIXED WITH **FE:** REFER TO FIRE ENGINEERS' DRAWINGS
EE:	'ANYTHING PREFIXED WITH **EE:** REFER TO ELECTRICAL ENGINEERS' DRAWINGS
HE:	'ANYTHING PREFIXED WITH **HE:** REFER TO HYDRAULIC ENGINEERS' DRAWINGS
TS:	'ANYTHING PREFIXED WITH **TS:** REFER TO THEATER SPECIALISTS' DRAWINGS

GENERAL NOTES - DEMOLITION

1. CONTRACTOR & SUB-CONTRACTORS TO ALLOW TO MAKE GOOD ALL SUBSTRATE ELEMENTS & PREPARE SUBSTRATE TO ACCEPT NEW FITTINGS, FIXTURES & FINISHES
2. MAKE GOOD ALL AFFECTED SURFACES & FINISHES INCLUDING ITEMS MARKED FOR REMOVAL &/OR RELOCATION
3. CONTRACTOR & SUB-CONTRACTORS TO VERIFY ALL DIMENSIONS & CONFIRM ON SITE CONDITIONS RELATING TO ALL DIMENSIONS PRIOR TO COMMENCEMENT - DO NOT SCALE FROM DRAWING
4. THIS DRAWING IS TO BE READ IN CONJUNCTION WITH ALL ASSOCIATED SPECIFICATIONS, SCHEDULES & CONTRACT DOCUMENTS
5. STRUCTURAL SLAB PENETRATIONS DEMOLITION IS INDICATIVE ONLY. CO-ORDINATE WITH STRUCTURAL DRAWINGS FOR FULLY EXTENT OF DEMOLITION
6. ALLOW TO SUITABLY PROTECT THE EXISTING HERITAGE FINISHES. WHERE THIS IS DEEMED IMPRACTABLE ALLOW TO CARRY OUT AUDITING/RECORDING & CAREFULLY REMOVE, PROTECT, STORE ON SITE LOCATION FOR
7. THE CONTRACTOR IS TO ALLOW TO SAND AND RE-FINISH ALL BRUSHBOX NOMINATED TO BE RE-USED IN WORKS

Issue	Description	Drwn	Apvd	Date
D	DA ISSUE	HF		05/10/2018

ARM ARCHITECTURE
LEVEL 11/522 FLINDERS LANE MELBOURNE VICTORIA 3000 AUS
T/ 03 8613 1888 F/ 03 8613 1889
mail@armarchitecture.com.au
ABN 22 476 949 399
www.armarchitecture.com.au

0 0 0 0 0 0 0 0 0 0 0 0 MILLIMETRES ON ORIGINAL

LEGEND - SCOPE

(THIS LEGEND APPLIES TO ALL NEW CONSTRUCTION PHASE DRAWINGS. DOES NOT APPLY TO EXISTING CONDITIONS)

- AREA SHOWN IN GREY WASH DEPICTS SCOPE OF NO NEW WORKS
- AREA SHOWN IN WHITE WASH DEPICTS SCOPE OF NEW WORKS
- AREA SURROUNDED BY GREEN DASHED LINES DEPICTS TENDER OPTION

SOHT GENERAL NOTES

1. ALL DIMENSIONS AND SIZES ARE IN MILLIMETRES.
2. DO NOT SCALE DRAWINGS. USE FIGURED DIMENSIONS ONLY.
3. INFORMATION INDICATED IN THIS DOCUMENT MAY BE CRUCIAL TO THE SAFE AND PROPER FUNCTIONING OF THE SYDNEY OPERA HOUSE. DO NOT ALTER ANY ASPECT WITHOUT WRITTEN PERMISSION.
4. ALL NEW WORKS MUST COMPLY WITH THE SYDNEY OPERA HOUSE BUILDING SERVICES STANDARD SPECIFICIATION (BSSS) AND RELEVANT AUSTRALIAN STANDARDS. NEW WORKS MUST ALSO COMPLY WITH THE REQUIREMENTS OF THE BUILDING CODES OF AUSTRALIA.

SOHT COPYRIGHT

THIS DRAWING AND DESIGN ARE SUBJECT TO COPYRIGHT AND SHALL NOT BE COPIED IN ANY FORM WITH THE WRITTEN PERMISSION OF THE SYDNEY OPERA HOUSE TRUST

Location — North

Status: DEVELOPMENT APPLICATION ISSUE

Contract: BDM-168

Dwn: PRB | Date: 21/09/2018

Ckd: AH | Scale: 1:100@ B1

Project: BUILDING RENEWAL PROJECT - CONCERT HALL

Title: DEMOLITION PLAN - LEVEL 9 +130

Sydney Opera House Trust
GPO Box 4274 Sydney NSW Australia 2001
Phone: +61 2 9250 7541
email: info@sydneyoperahouse.com

© Sydney Opera House Trust

Location	Drawing No:	Sheet:	Rev:	
CH VA	49-BR-ARM01	DA0714	D	B1

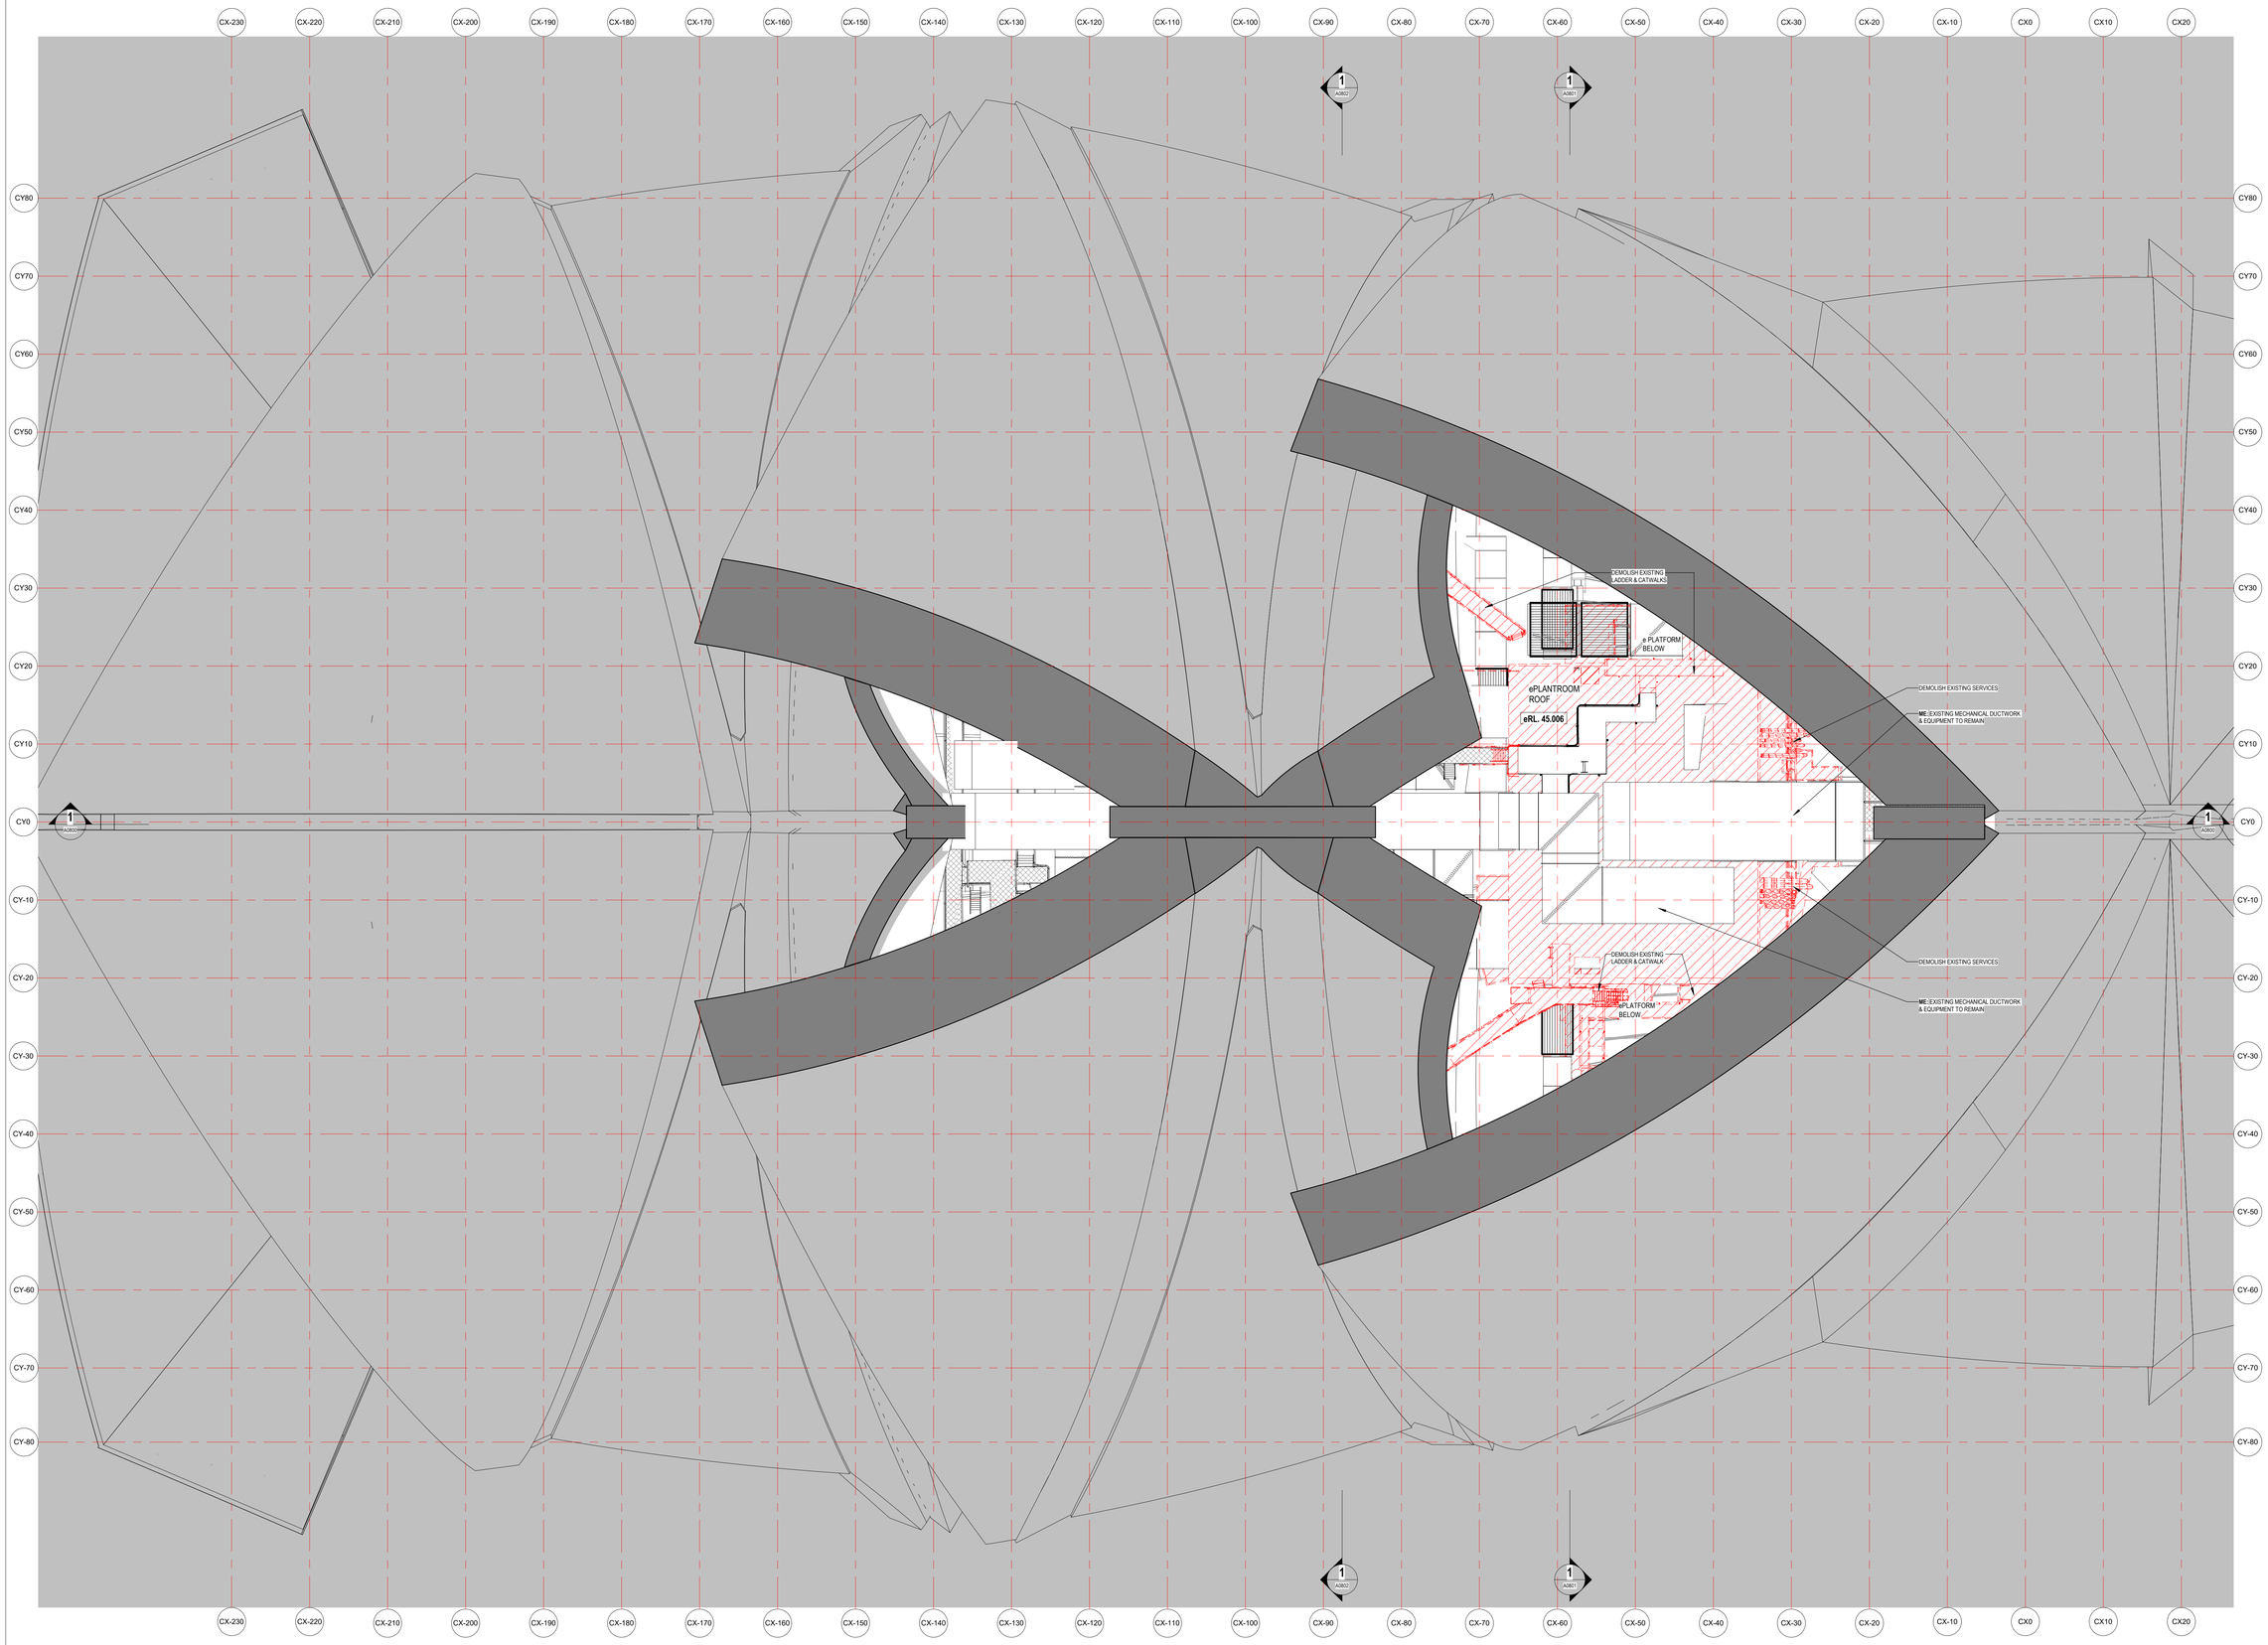

LEGEND - DEMOLITION WORKS

CODE	DESCRIPTION
	DEMOLISHED AREA
	CAREFULLY REMOVE & RETAIN FOR RE-USE AREA
	CAREFULLY REMOVE & RETAIN FOR SOH AREA
	CAREFULLY REMOVE & RE-USE FOR THEATRE MACHINERY
	DEMOLISHED ELEMENT
	EXISTING WALL
	EXISTING SLAB OR FLOOR
	SLAB STEP
	CAREFULLY REMOVE DOOR & FRAME, RETAIN FOR RE-USE & MAKE GOOD SURFACE AFFECTED
	EXISTING SEAT
	SEATS CAREFULLY REMOVED, EXISTING HOLES MADE GOOD & RETAINED FOR THE SOH
	SEATS CAREFULLY REMOVED, EXISTING HOLES MADE GOOD, RETAINED & PROTECTED FOR RELOCATION AS INDICATED ON
	SEATS CAREFULLY REMOVED, EXISTING HOLES MADE GOOD WHERE NECESSARY, RELOCATED TO NEW POSITIONS TO SUIT NEW FORSTAGE LIFT. REFER **A53## DRAWING SERIES**
	CHOIR SEATS REMOVED, RETAINED & PROTECTED FOR RELOCATION AS INDICATED ON **A53## DRAWING SERIES**
e	'ANYTHING PREFIXED WITH e DENOTES EXISTING'
C.O.S	CONFIRM ON SITE
TBC	TO BE CONFIRMED
RL	REDUCED OR RELATIVE LEVEL
AFFL	ABOVE FINISHED FLOOR LEVEL
eSSL 3700	EXISITING STRUCTURAL SLAB LEVEL
eFFL 3700	EXISTING FINISHED FLOOR LEVEL
SSL 3700	STRUCTURAL SLAB LEVEL
FFL 3700	FINISHED FLOOR LEVEL
SE:	'ANYTHING PREFIXED WITH **SE:** REFER TO STRUCTURAL/FACADE ENGINEERS' DRAWINGS
ME:	'ANYTHING PREFIXED WITH **ME:** REFER TO MECHANICAL ENGINEERS' DRAWINGS
FE:	'ANYTHING PREFIXED WITH **FE:** REFER TO FIRE ENGINEERS' DRAWINGS
EE:	'ANYTHING PREFIXED WITH **EE:** REFER TO ELECTRICAL ENGINEERS' DRAWINGS
HE:	'ANYTHING PREFIXED WITH **HE:** REFER TO HYDRAULIC ENGINEERS' DRAWINGS
TS:	'ANYTHING PREFIXED WITH **TS:** REFER TO THEATER SPECIALISTS' DRAWINGS

GENERAL NOTES - DEMOLITION

1. CONTRACTOR & SUB-CONTRACTORS TO ALLOW TO MAKE GOOD ALL SUBSTRATE ELEMENTS & PREPARE SUBSTRATE TO ACCEPT NEW FITTINGS, FIXTURES & FINISHES
2. MAKE GOOD ALL AFFECTED SURFACES & FINISHES INCLUDING ITEMS MARKED FOR REMOVAL &/OR RELOCATION
3. CONTRACTOR & SUB-CONTRACTORS TO VERIFY ALL DIMENSIONS & CONFIRM ON SITE CONDITIONS RELATING TO ALL DIMENSIONS PRIOR TO COMMENCEMENT - DO NOT SCALE FROM DRAWING
4. THIS DRAWING IS TO BE READ IN CONJUNCTION WITH ALL ASSOCIATED SPECIFICATIONS, SCHEDULES & CONTRACT DOCUMENTS
5. STRUCTURAL SLAB PENETRATIONS DEMOLITION IS INDICATIVE ONLY. CO-ORDINATE WITH STRUCTURAL DRAWINGS FOR FULLY EXTENT OF DEMOLITION
6. ALLOW TO SUITABLY PROTECT THE EXISTING HERITAGE FINISHES, WHERE THIS IS DEEMED IMPRACTABLE ALLOW TO CARRY OUT AUDITING/RECORDING & CAREFULLY REMOVE, PROTECT, STORE (ON SITE LOCATION) FOR
7. THE CONTRACTOR IS TO ALLOW TO SAND AND RE-FINISH ALL BRUSHBOX NOMINATED TO BE RE-USED IN WORKS

Issue	Description	Drwn	Apvd	Date
D	DA ISSUE	HF		05/10/2018

ARM ARCHITECTURE
LEVEL 11/522 FLINDERS LANE MELBOURNE VICTORIA 3000 AUS
T/ 03 8613 1888 F/ 03 8613 1889
mail@armarchitecture.com.au
ABN 22 476 949 399
www.armarchitecture.com.au

0 0 0 0 0 0 0 0 0 0 0 0 MILLIMETRES ON ORIGINAL

LEGEND - SCOPE

(THIS LEGEND APPLIES TO ALL NEW CONSTRUCTION PHASE DRAWINGS. DOES NOT APPLY TO EXISTING CONDITIONS DRAWINGS)

- AREA SHOWN IN GREY WASH DEPICTS SCOPE OF NO NEW WORKS
- AREA SHOWN IN WHITE WASH DEPICTS SCOPE OF NEW WORKS
- AREA SURROUNDED BY GREEN DASHED LINES DEPICTS TENDER OPTION

SOHT GENERAL NOTES

1. ALL DIMENSIONS AND SIZES ARE IN MILLIMETRES.
2. DO NOT SCALE DRAWINGS. USE FIGURED DIMENSIONS ONLY.
3. INFORMATION INDICATED IN THIS DOCUMENT MAY BE CRUCIAL TO THE SAFE AND PROPER FUNCTIONING OF THE SYDNEY OPERA HOUSE. DO NOT ALTER ANY ASPECT WITHOUT WRITTEN PERMISSION.
4. ALL NEW WORKS MUST COMPLY WITH THE SYDNEY OPERA HOUSE BUILDING SERVICES STANDARD SPECIFICIATION (BSSS) AND RELEVANT AUSTRALIAN STANDARDS. NEW WORKS MUST ALSO COMPLY WITH THE REQUIREMENTS OF THE BUILDING CODES OF AUSTRALIA.

SOHT COPYRIGHT

THIS DRAWING AND DESIGN ARE SUBJECT TO COPYRIGHT AND SHALL NOT BE COPIED IN ANY FORM WITH THE WRITTEN PERMISSION OF THE SYDNEY OPERA HOUSE TRUST

Location — North

Status	DEVELOPMENT APPLICATION ISSUE		
Contract	BDM-168		
Dwn	PRB	Date	21/09/2018
Ckd	AH	Scale	1:100@ B1

Project: BUILDING RENEWAL PROJECT - CONCERT HALL

Title: DEMOLITION PLAN - LEVEL 10 +140

Sydney Opera House Trust
GPO Box 4274 Sydney NSW Australia 2001
Phone: +61 2 9250 7541
email info@sydneyoperahouse.com

© Sydney Opera House Trust

Location	Drawing No:		Sheet:	Rev:	
CHVA	49-BR-ARM01	DA0715	D	B1	

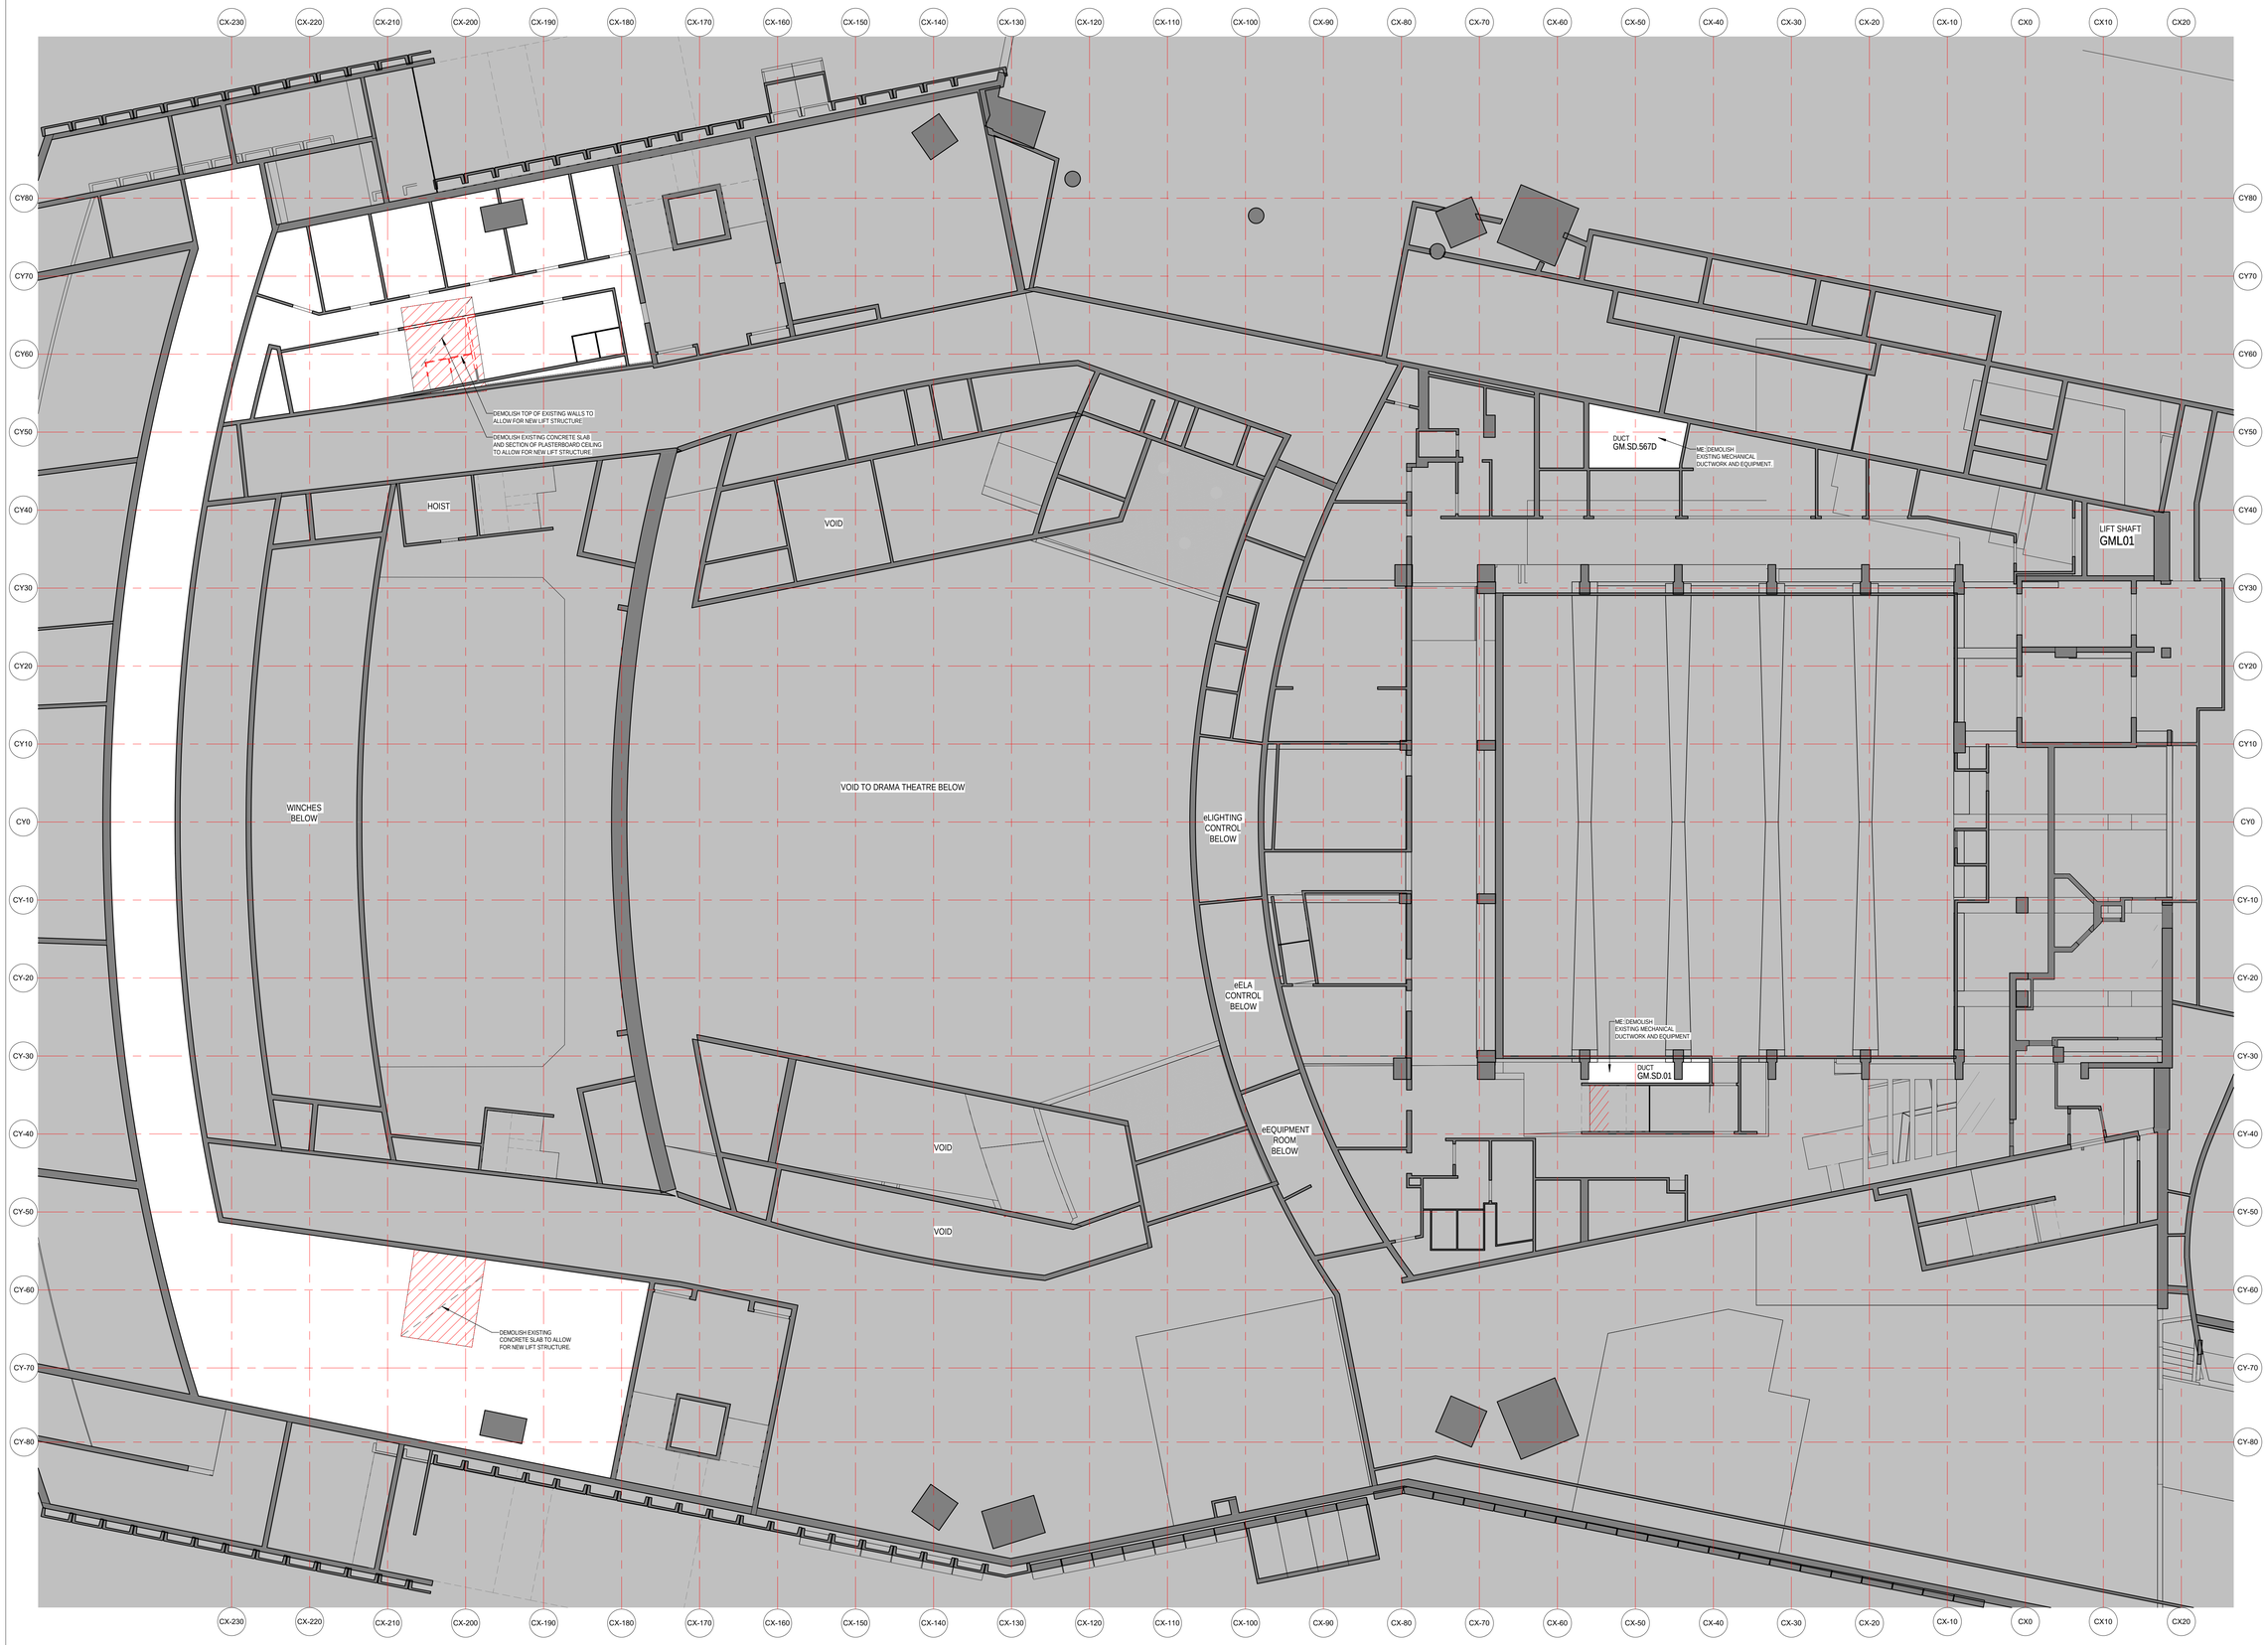

LEGEND - DEMOLITION WORKS

CODE	DESCRIPTION
	DEMOLISHED AREA
	CAREFULLY REMOVE & RETAIN FOR RE-USE AREA
	CAREFULLY REMOVE & RETAIN FOR SOH AREA
	CAREFULLY REMOVE & RE-USE FOR THEATRE MACHINERY
	DEMOLISHED ELEMENT
	EXISTING WALL
	EXISTING SLAB OR FLOOR
	SLAB STEP
	CAREFULLY REMOVE DOOR & FRAME. RETAIN FOR RE-USE & MAKE GOOD SURFACE AFFECTED
	EXISTING SEAT
	SEATS CAREFULLY REMOVED. EXISTING HOLES MADE GOOD & RETAINED FOR THE SOH
	SEATS CAREFULLY REMOVED, EXISTING HOLES MADE GOOD, RETAINED & PROTECTED FOR RELOCATION AS INDICATED ON
	SEATS CAREFULLY REMOVED, EXISTING HOLES MADE GOOD WHERE NECESSARY. RELOCATED TO NEW POSITIONS TO SUIT NEW FORSTAGE LIFT. REFER AS3## DRAWING SERIES
	CHOIR SEATS REMOVED. RETAINED & PROTECTED FOR RELOCATION AS INDICATED ON AS3## DRAWING SERIES
e	'ANYTHING PREFIXED WITH e DENOTES EXISTING'
C.O.S	CONFIRM ON SITE
TBC	TO BE CONFIRMED
RL	REDUCED OR RELATIVE LEVEL
AFFL	ABOVE FINISHED FLOOR LEVEL
eSSL 3700	EXISITNG STRUCTURAL SLAB LEVEL
eFFL 3700	EXISTING FINISHED FLOOR LEVEL
SSL 3700	STRUCTURAL SLAB LEVEL
FFL 3700	FINISHED FLOOR LEVEL
SE:	'ANYTHING PREFIXED WITH SE: REFER TO STRUCTURAL/FACADE ENGINEERS' DRAWINGS
ME:	'ANYTHING PREFIXED WITH ME: REFER TO MECHANICAL ENGINEERS' DRAWINGS
FE:	'ANYTHING PREFIXED WITH FE: REFER TO FIRE ENGINEERS' DRAWINGS
EE:	'ANYTHING PREFIXED WITH EE: REFER TO ELECTRICAL ENGINEERS' DRAWINGS
HE:	'ANYTHING PREFIXED WITH HE: REFER TO HYDRAULIC ENGINEERS' DRAWINGS
TS:	'ANYTHING PREFIXED WITH TS: REFER TO THEATER SPECIALISTS' DRAWINGS

RCP DEMOLITION NOTES

1. DEMOLISH EXISTING SERVICES IN CEILING.
   - MECHANICAL DIFFUSORS AND EQUIPMENT
   - LIGHTING
   - DETECTORS
   - SPRINKLERS
   - SPEAKERS
2. DEMOLISH EXISTING PLASTERBOARD CEILING AND SUSPENSION SYSTEM UNLESS NOTED OTHERWISE

GENERAL NOTES - DEMOLITION

1. CONTRACTOR & SUB-CONTRACTORS TO ALLOW TO MAKE GOOD ALL SUBSTRATE ELEMENTS & PREPARE SUBSTRATE TO ACCEPT NEW FITTINGS, FIXTURES & FINISHES.
2. MAKE GOOD ALL AFFECTED SURFACES & FINISHES INCLUDING ITEMS MARKED FOR REMOVAL &/OR RELOCATION
3. CONTRACTOR & SUB-CONTRACTORS TO VERIFY ALL DIMENSIONS & CONFIRM ON SITE CONDITIONS RELATING TO ALL DIMENSIONS PRIOR TO COMMENCEMENT - DO NOT SCALE FROM DRAWING
4. THIS DRAWING IS TO BE READ IN CONJUNCTION WITH ALL ASSOCIATED SPECIFICATIONS, SCHEDULES & CONTRACT DOCUMENTS.
5. STRUCTURAL SLAB PENETRATIONS DEMOLITION IS INDICATIVE ONLY. CO-ORDINATE WITH STRUCTURAL DRAWINGS FOR FULLY EXTENT OF DEMOLITION
6. ALLOW TO SUITABLY PROTECT THE EXISTING HERITAGE FINISHES. WHERE THIS IS DEEMED IMPRACTABLE ALLOW TO CARRY OUT AUDITING/RECORDING & CAREFULLY REMOVE, PROTECT, STORE [ON SITE LOCATION] FOR
7. THE CONTRACTOR IS TO ALLOW TO SAND AND RE-FINISH ALL BRUSHBOX NOMINATED TO BE RE-USED IN WORKS

Issue	Description	Drwn	Apvd	Date
D	DA ISSUE	HF		05/10/2018

ARM ARCHITECTURE
LEVEL 11/532 FLINDERS LANE MELBOURNE VICTORIA 3000 AUS
T/ 03 8613 1888 F/ 03 8613 1889
mail@armarchitecture.com.au
ABN 22 476 949 399
www.armarchitecture.com.au

0 0 0 0 0 0 0 0 0 0 0 0 MILLIMETRES ON ORIGINAL

LEGEND - SCOPE
(THIS LEGEND APPLIES TO ALL NEW CONSTRUCTION PHASE DRAWINGS. DOES NOT APPLY TO EXISTING CONDITIONS DRAWINGS)
- AREA SHOWN IN GREY WASH DEPICTS SCOPE OF NO NEW WORKS
- AREA SHOWN IN WHITE WASH DEPICTS SCOPE OF NEW WORKS
- AREA SURROUNDED BY GREEN DASHED LINES DEPICTS TENDER OPTION

SOHT GENERAL NOTES
1. ALL DIMENSIONS AND SIZES ARE IN MILLIMETRES.
2. DO NOT SCALE DRAWINGS. USE FIGURED DIMENSIONS ONLY.
3. INFORMATION INDICATED IN THIS DOCUMENT MAY BE CRUCIAL TO THE SAFE AND PROPER FUNCTIONING OF THE SYDNEY OPERA HOUSE. DO NOT ALTER ANY ASPECT WITHOUT WRITTEN PERMISSION.
4. ALL NEW WORKS MUST COMPLY WITH THE SYDNEY OPERA HOUSE BUILDING SERVICES STANDARD SPECIFICIATION (BSSS) AND RELEVANT AUSTRALIAN STANDARDS. NEW WORKS MUST ALSO COMPLY WITH THE REQUIREMENTS OF THE BUILDING CODES OF AUSTRALIA.

SOHT COPYRIGHT
THIS DRAWING AND DESIGN ARE SUBJECT TO COPYRIGHT AND SHALL NOT BE COPIED IN ANY FORM WITH THE WRITTEN PERMISSION OF THE SYDNEY OPERA HOUSE TRUST

Location North

Status: DEVELOPMENT APPLICATION ISSUE
Contract: BDM-168
Dwn PRB | Date 21/09/2018
Ckd AH | Scale 1:100@ B1

Project: BUILDING RENEWAL PROJECT - CONCERT HALL
Title: DEMOLITION REFLECTED CEILING PLAN - GROUND MEZZANINE +21

Sydney Opera House Trust
GPO Box 4274 Sydney NSW Australia 2001
Phone: +61 2 9250 7541
email: info@sydneyoperahouse.com
© Sydney Opera House Trust

Location	Drawing No:	Sheet:	Rev:	
CH VA	49-BR-ARM01	DA0724	D	B1