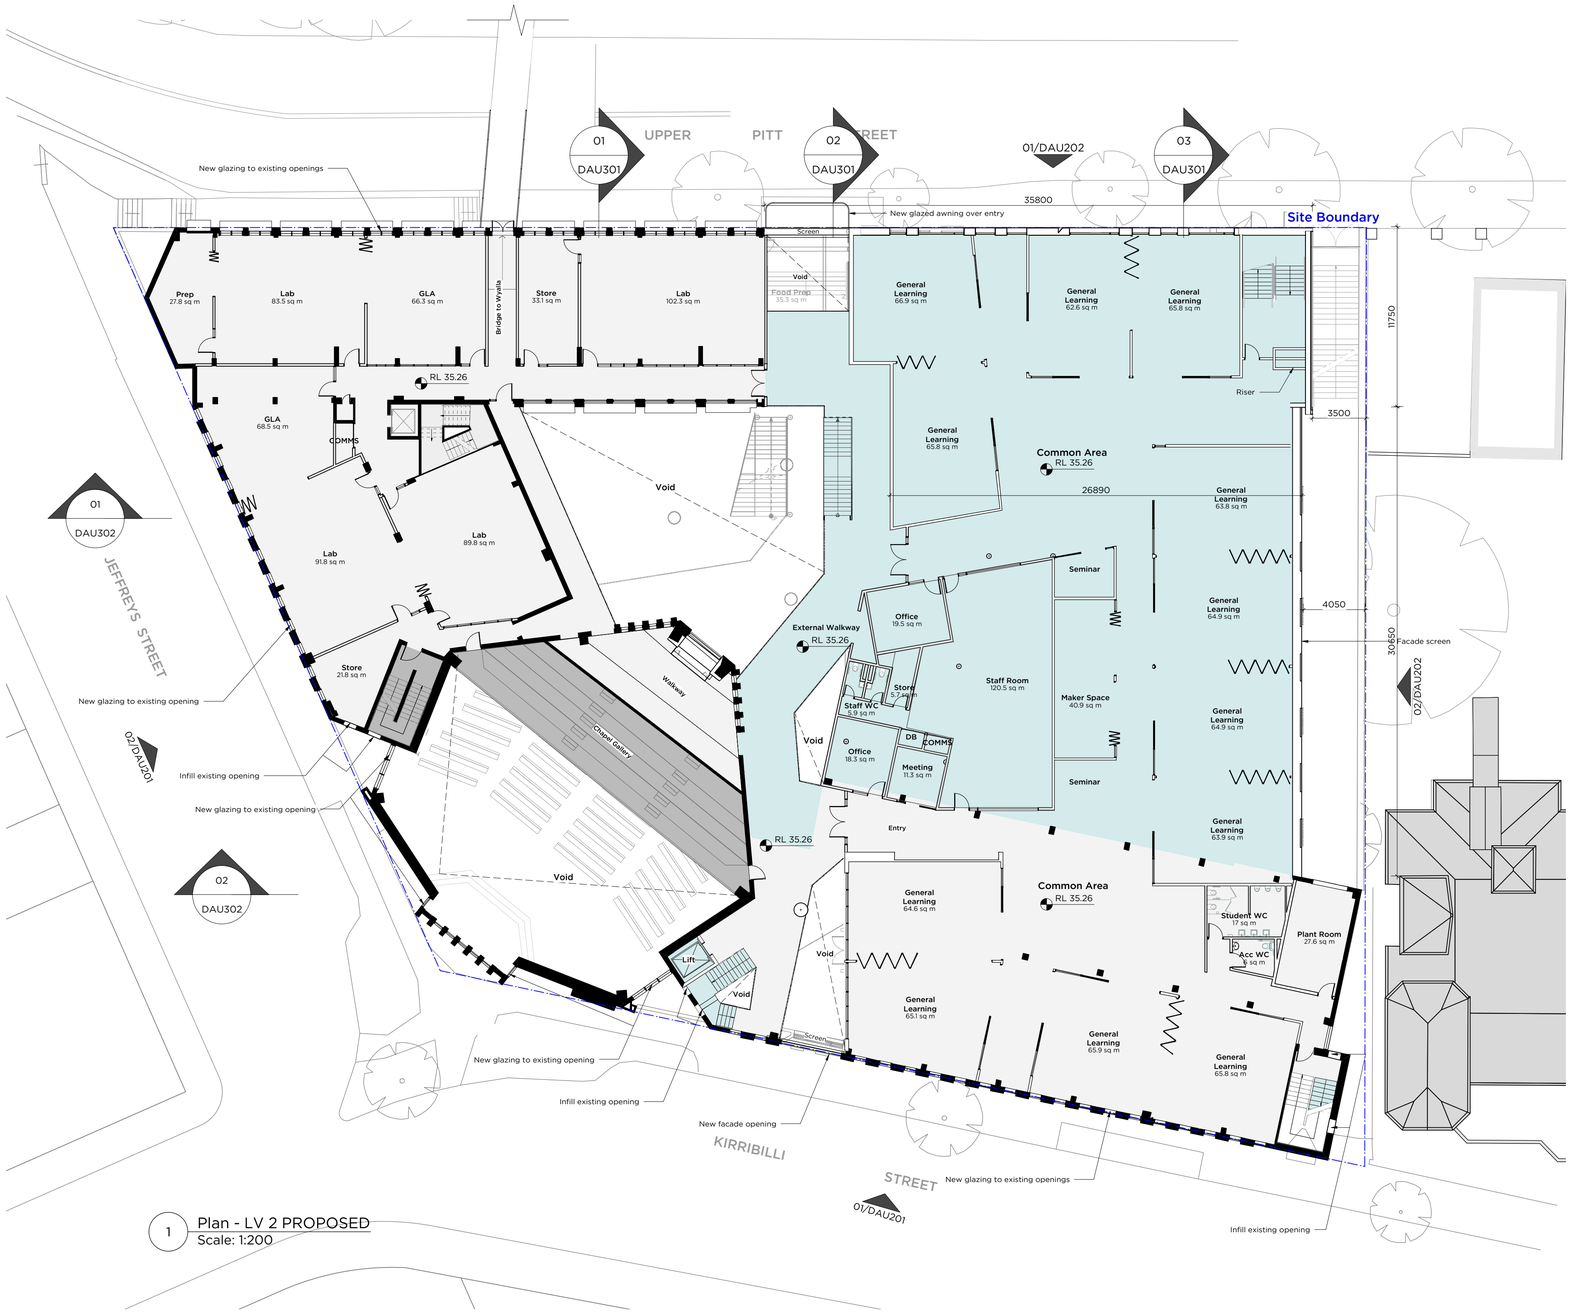

1 Plan - LV 2 PROPOSED
Scale: 1:200

Legend:

- Site Boundary
- Existing Building - No works
- Proposed New building works
- Existing Building to be refurbished
- Proposed Walls & structure
- Existing walls and structure
- Demolish

AD MAJORA NATUS

Plan Magis
seeking excellence in learning

N

PMDL
ARCHITECTURE
INTERIORS
MASTERPLANNING

pmdl.com.au

PMDL ARCHITECTURE + DESIGN HK (LIMITED)
PMDL ARCHITECTURE + DESIGN PTY LTD ABN 56 062 961 317
NSW NOMINATED ARCHITECTS: ANDREW PENDER 5317 DAVID MORRIS 5865 PETER DOGORELL 5134

ISSUE	DATE	REVISION
C	9/4/18	SSDA Submission

0mm 50mm 100mm

DO NOT SCALE FROM DRAWING. USE FIGURED DIMENSIONS ONLY.
CHECK ALL DIMENSIONS ON SITE BEFORE MANUFACTURE OR CONSTRUCTION.

PROJECT: St. Aloysius' College SSDA			PROJECT #: 2670
CLIENT: St Aloysius' College			DWG #: DAU126
DWG: Upper Pitt St Plan - LV 2			
CLIENT REF & CONTACT: St Aloysius' College	DATE: Feb 2018	DRAWN: AL	REVISION: C
	SCALE: 1:200@A1	CHKD: ??	