Surface Analysis: Elevation Ranges			
Number	Color	Minimum Elevation (m)	Maximum Elevation (m)
1		-2.200	-2.000
2		-2.000	-1.800
3		-1.800	-1.600
4		-1.600	-1.400
5		-1.400	-1.200
6		-1.200	-1.000
7		-1.000	-0.800
8		-0.800	-0.600
9		-0.600	-0.400
10		-0.400	-0.200
11		-0.200	0.000
12		0.000	0.200
13		0.200	0.400
14		0.400	0.600
15		0.600	0.800
16		0.800	1.000
17		1.000	1.200
18		1.200	1.400

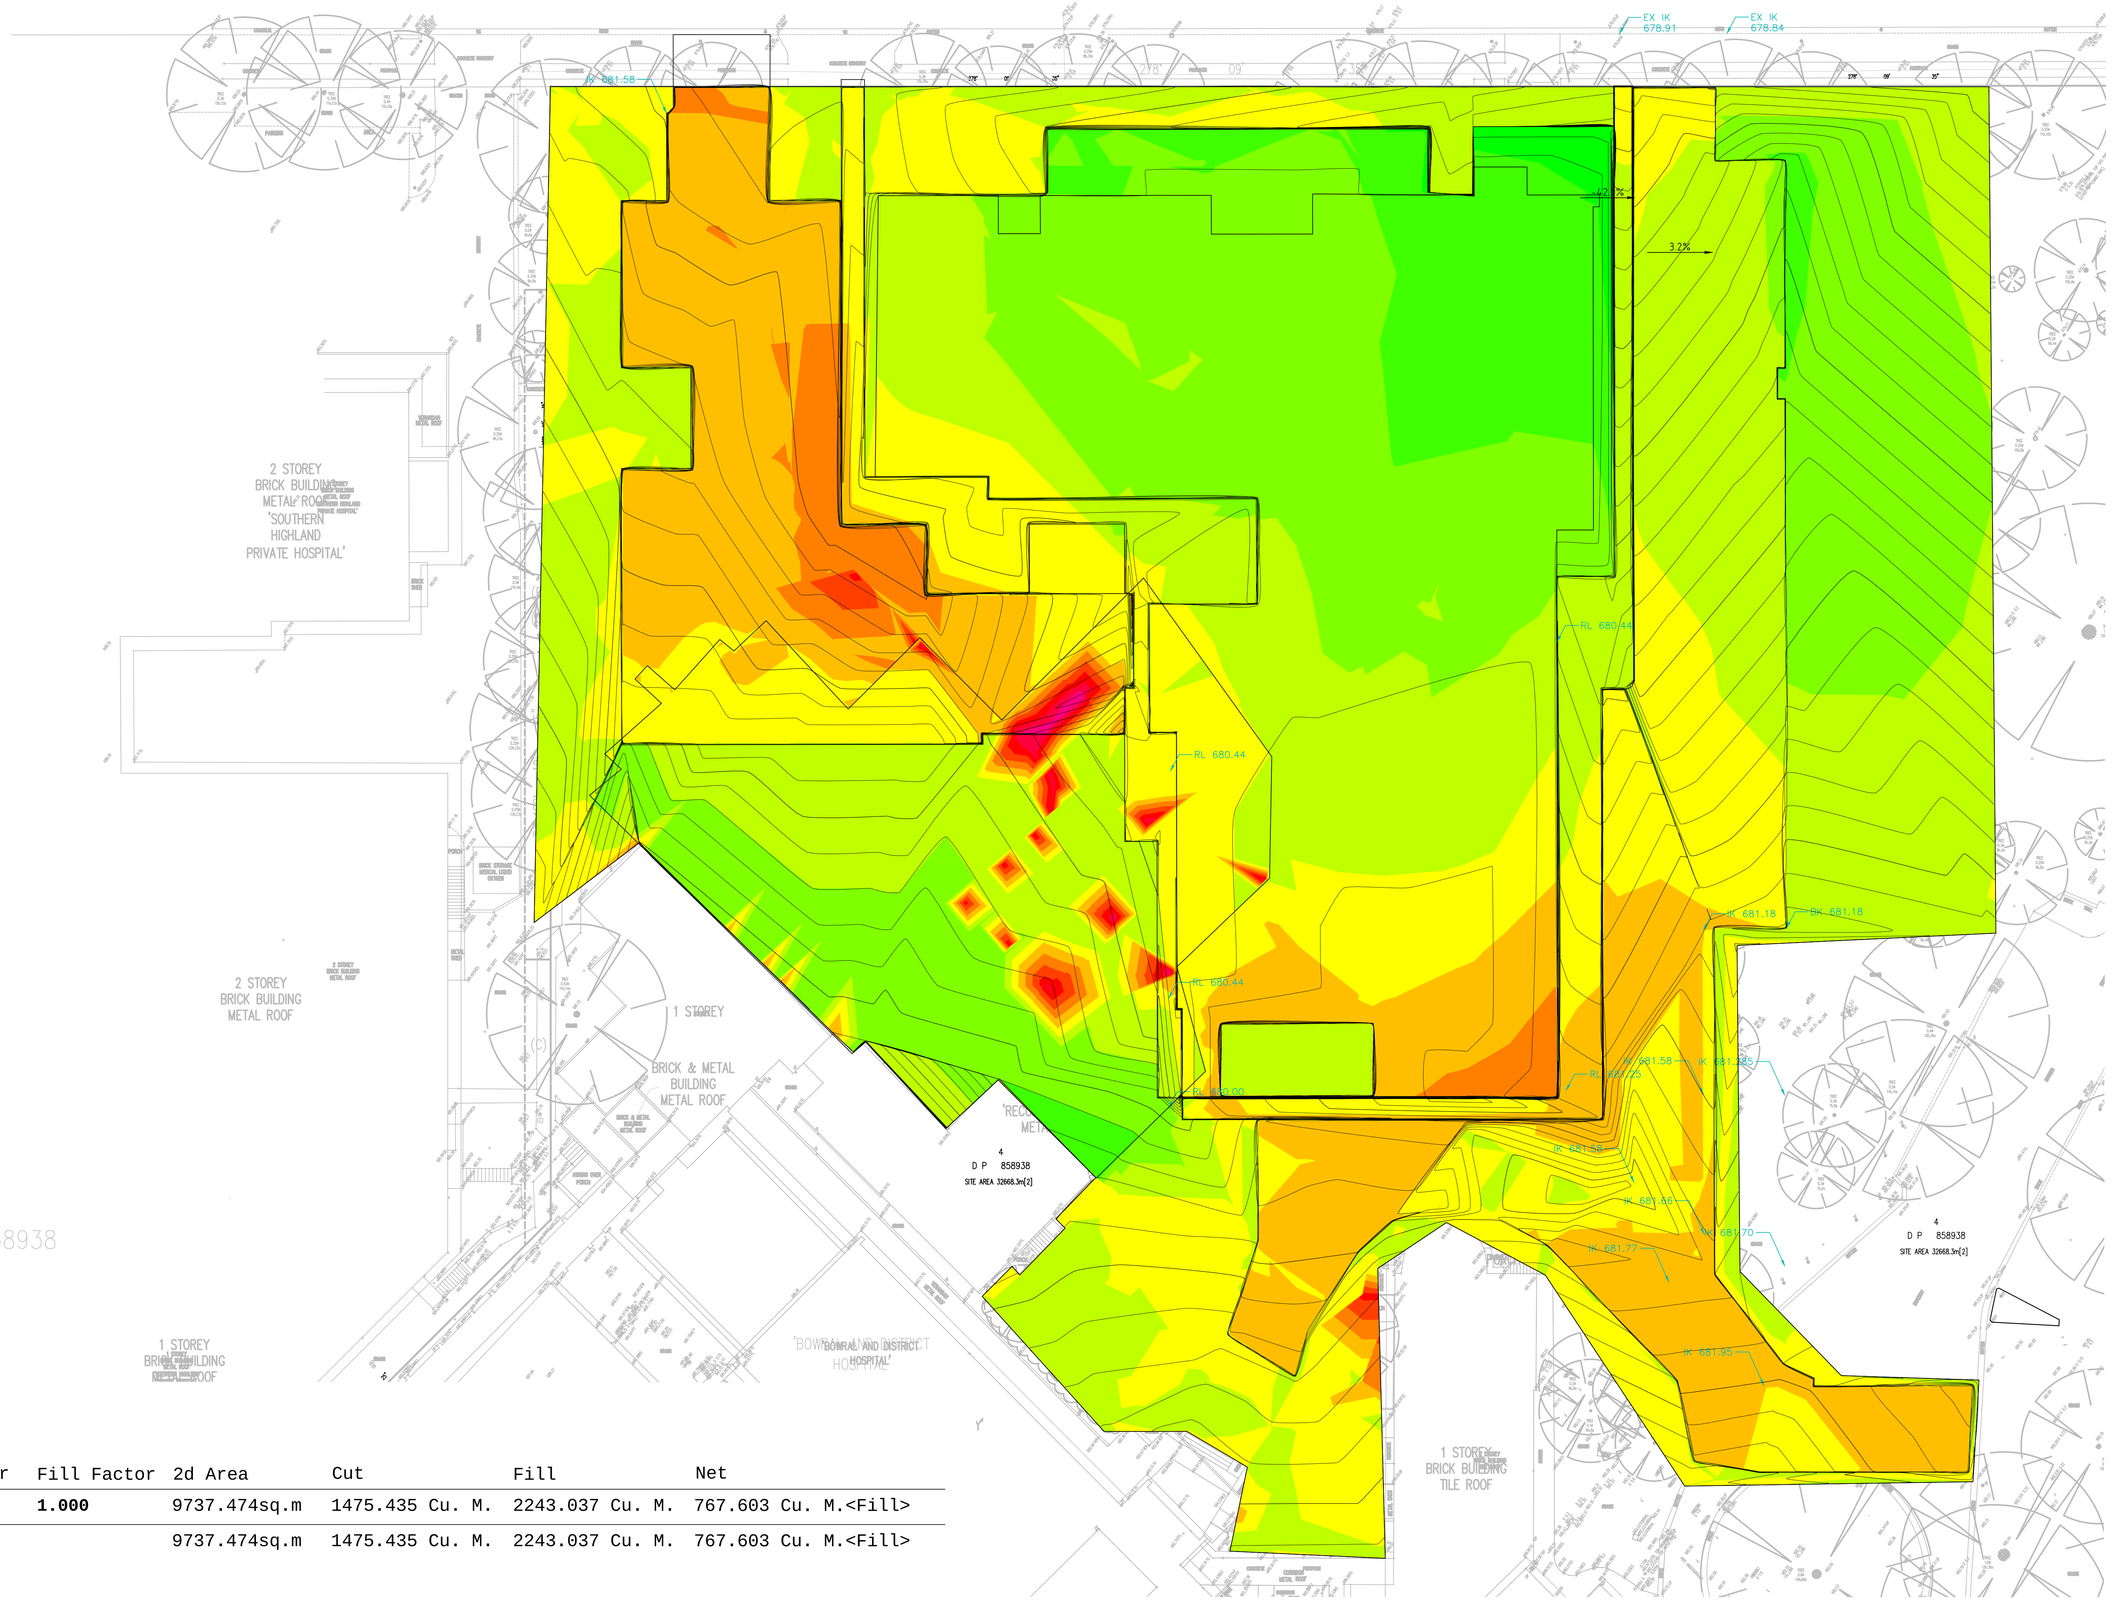

Cut/Fill Summary

Name	Cut Factor	Fill Factor	2d Area	Cut	Fill	Net
Stage 3 Earthworks	**1.000**	**1.000**	9737.474sq.m	1475.435 Cu. M.	2243.037 Cu. M.	767.603 Cu. M.<Fill>
Totals			9737.474sq.m	1475.435 Cu. M.	2243.037 Cu. M.	767.603 Cu. M.<Fill>

AMENDMENTS

ISSUE	DATE	SUBJECT	AUTH
01	XX/03/2018	PRELIMINARY ISSUE	WW

ARCHITECT

MSJ

CLIENT

NSW GOVERNMENT Health Infrastructure

PROJECT MANAGER

TSA MANAGEMENT

CONSULTANT

enstruct
enstruct group pty ltd
Level 4, 2 Glen Street
Milsons Point NSW 2061 Australia
Telephone (02) 8904 1444
Facsimile (02) 8904 1555
http://www.enstruct.com.au

PROJECT

BOWRAL DISTRICT HOSPITAL REDEVELOPMENT - MAIN WORKS

97-103 Bowral St, Bowral
NSW 2576

DRAWING NUMBER
BOW-ENS-CV-DWG-1300

DRAWING NAME
BULK EXCAVATION PLAN

REV
01

N

0m 10m 20m 30m 40m 50m

SCALE 1:200 @ B1

ISSUE DATE
MAR 18