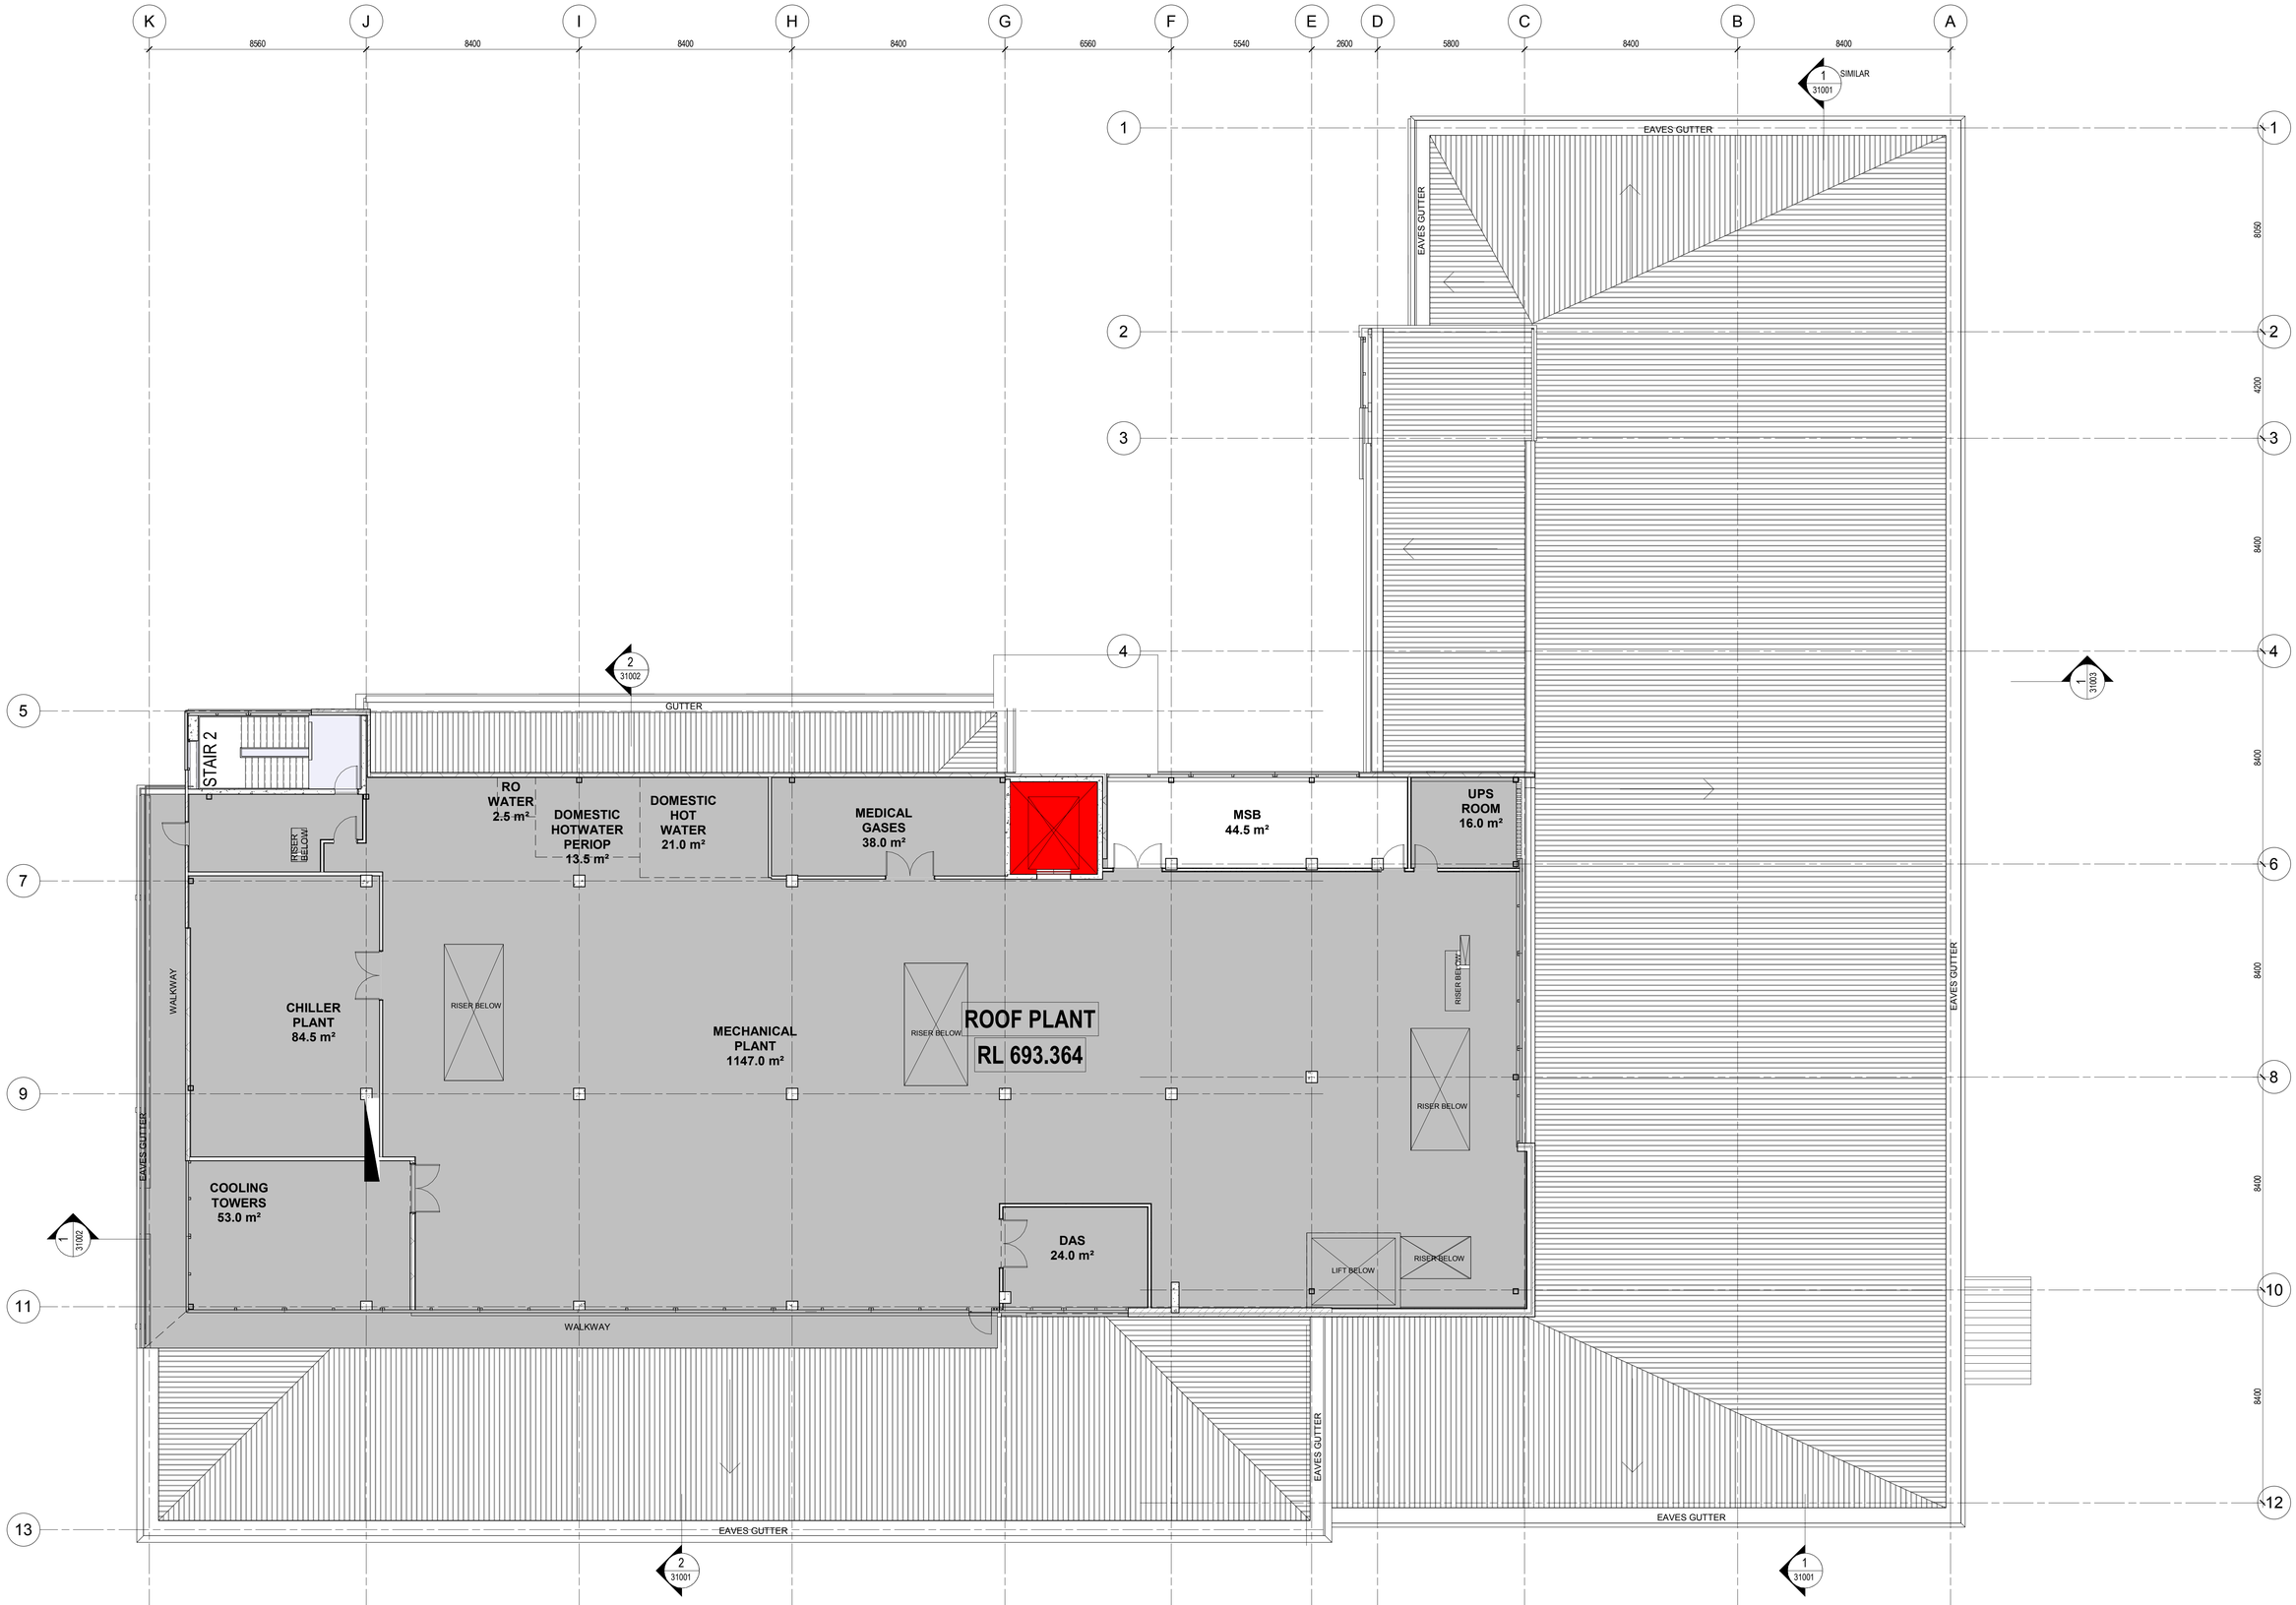


AMENDMENTS

ISSUE	DATE	SUBJECT	AUTH
15	11/12/17	FOR INFORMATION	EC
16	12/12/17	DRAFT SD REPORT	EC
17	1/05/18	SD REPORT	EC
18	16/05/18	SD REPORT	EC
19	07/05/18	ERC FACADE PRESENTATION	EC
20	09/05/18	ERC FACADE PRESENTATION	EC
21	23/05/18	FOR SSD	EC
22	25/06/18	FOR SSD	EC
23	13/07/18	FOR SSD	EC

ARCHITECT

CLIENT

NSW GOVERNMENT Health Infrastructure

PROJECT MANAGER

PROJECT

BOWRAL & DISTRICT HOSPITAL REDEVELOPMENT

97-103 BOWRAL ST.,
BOWRAL NSW 2576

DRAWING NUMBER
130443-MSJ-AR-DWG-MW03004

DRAWING NAME
LEVEL 3 PLAN

REV
23

0m 2m 4m 6m 8m 10m
SCALE 1:100 @ B1

ISSUE DATE
13/07/18