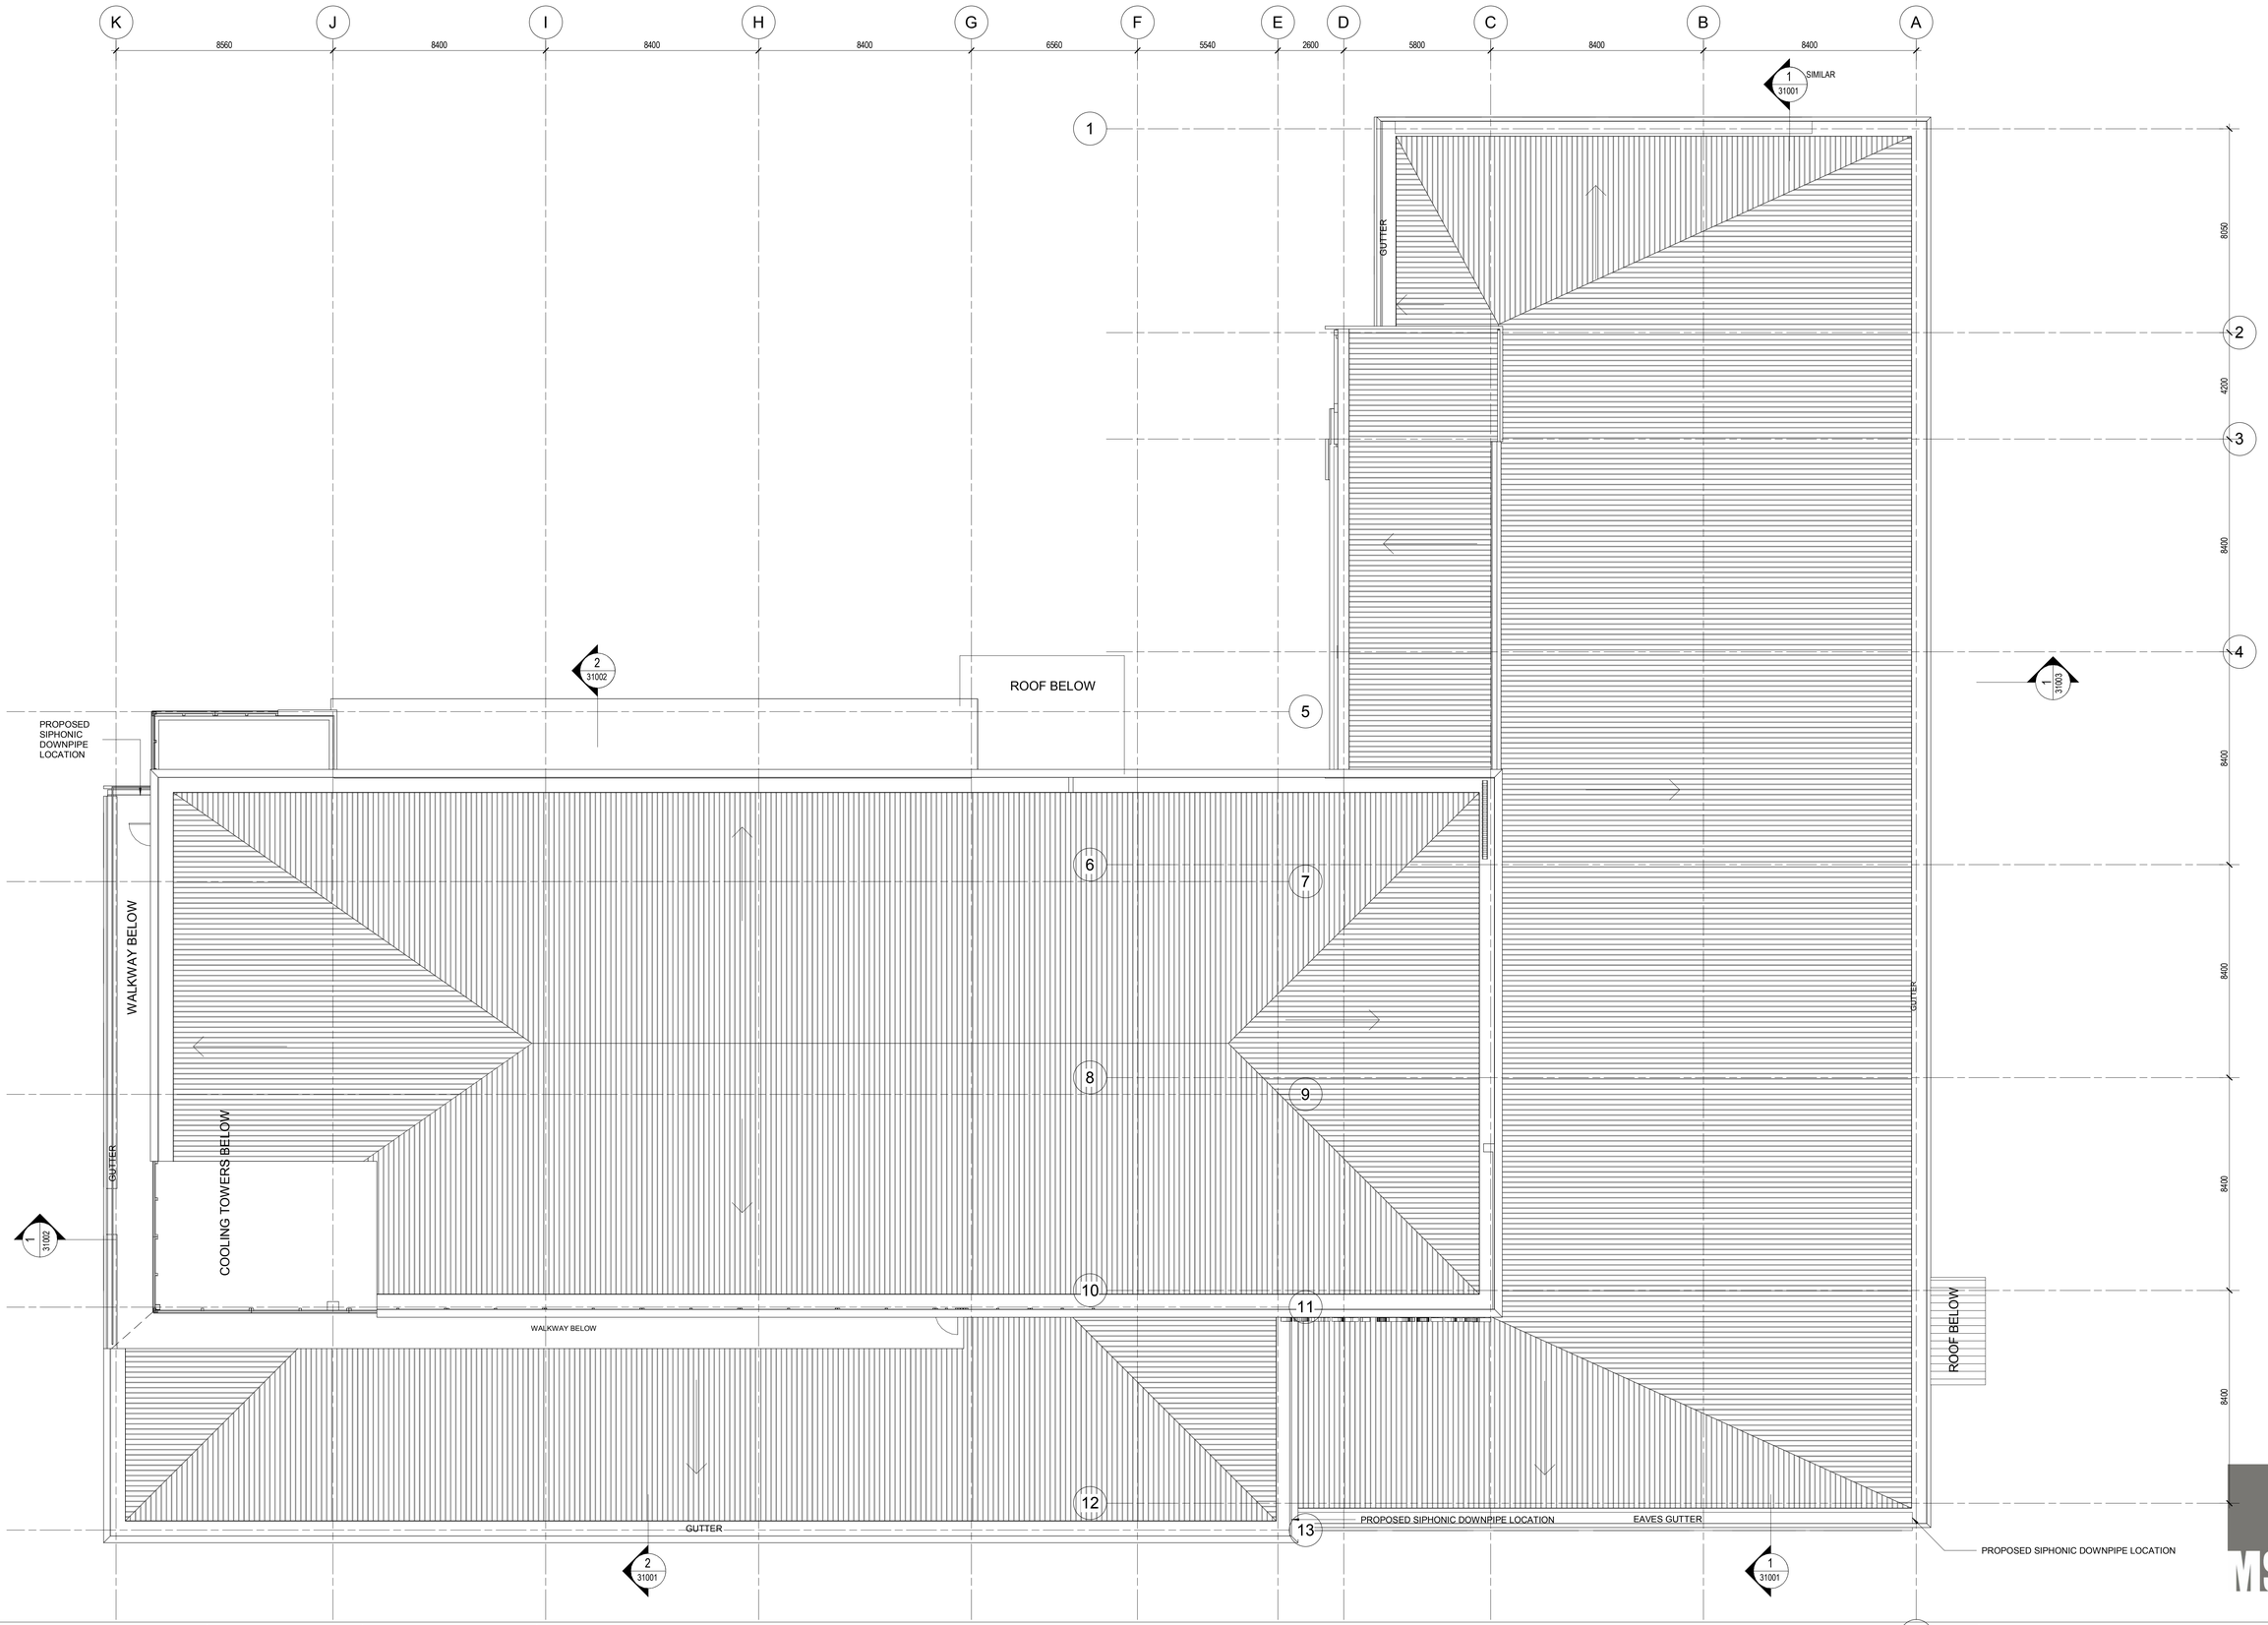

AMENDMENTS

ISSUE	DATE	SUBJECT	AUTH
3	11/12/17	FOR INFORMATION	EC
4	12/12/17	DRAFT SD REPORT	EC
5	12/01/18	SD REPORT	EC
6	16/01/18	SD REPORT	EC
7	07/05/18	ERG FACADE PRESENTATION	EC
8	09/05/18	ERG FACADE PRESENTATION	EC
9	23/05/18	FOR SSD	EC
10	25/06/18	FOR SSD	EC
11	13/07/18	FOR SSD	EC

ARCHITECT

MSJ

CLIENT

NSW GOVERNMENT Health Infrastructure

PROJECT MANAGER

capital insight

PROJECT

BOWRAL & DISTRICT HOSPITAL REDEVELOPMENT

97-103 BOWRAL ST.,
BOWRAL NSW 2576

DRAWING NUMBER
130443-MSJ-AR-DWG-MW03005

DRAWING NAME
ROOF PLAN

A REV

11

N

0m 2m 4m 6m 8m 10m

SCALE 1:100 @ B1

ISSUE DATE

13/07/18