ABBREVIATIONS

AW1	AWNING - TYPE 1
AW2	AWNING - TYPE 2
AW3	AWNING - TYPE 3
AW4	AWNING - TYPE 4
B1	BALUSTRADE - TYPE 1
B2	BALUSTRADE - TYPE 2
COL2	COLUMN - TYPE 2
COL3	COLUMN - TYPE 3
COL4	COLUMN - TYPE 4
CON1	CONCRETE - TYPE 1
CPP1	CONCRETE PRECAST PANEL - TYPE 1
DP1	DOWNPIPE - TYPE 1
EG1	EAVES GUTTER - TYPE 1
FHR	FIRE HOSE REEL
GRS	GRASS/TURF
HWS	HOT WATER SYSTEM
LWC1	LIGHT WEIGHT CLADDING - TYPE 1
LWC2	LIGHT WEIGHT CLADDING - TYPE 2
LWC3	LIGHT WEIGHT CLADDING - TYPE 3
MRS1	METAL ROOF SHEETING - TYPE 1
MRS2	METAL ROOF SHEETING - TYPE 2
PAV1	PAVING - TYPE 1
PAV2	PAVING - TYPE 2
S2	SCREEN - TYPE 2
SB1	STEEL BEAM - TYPE 1
SG1	SIGN - TYPE 1

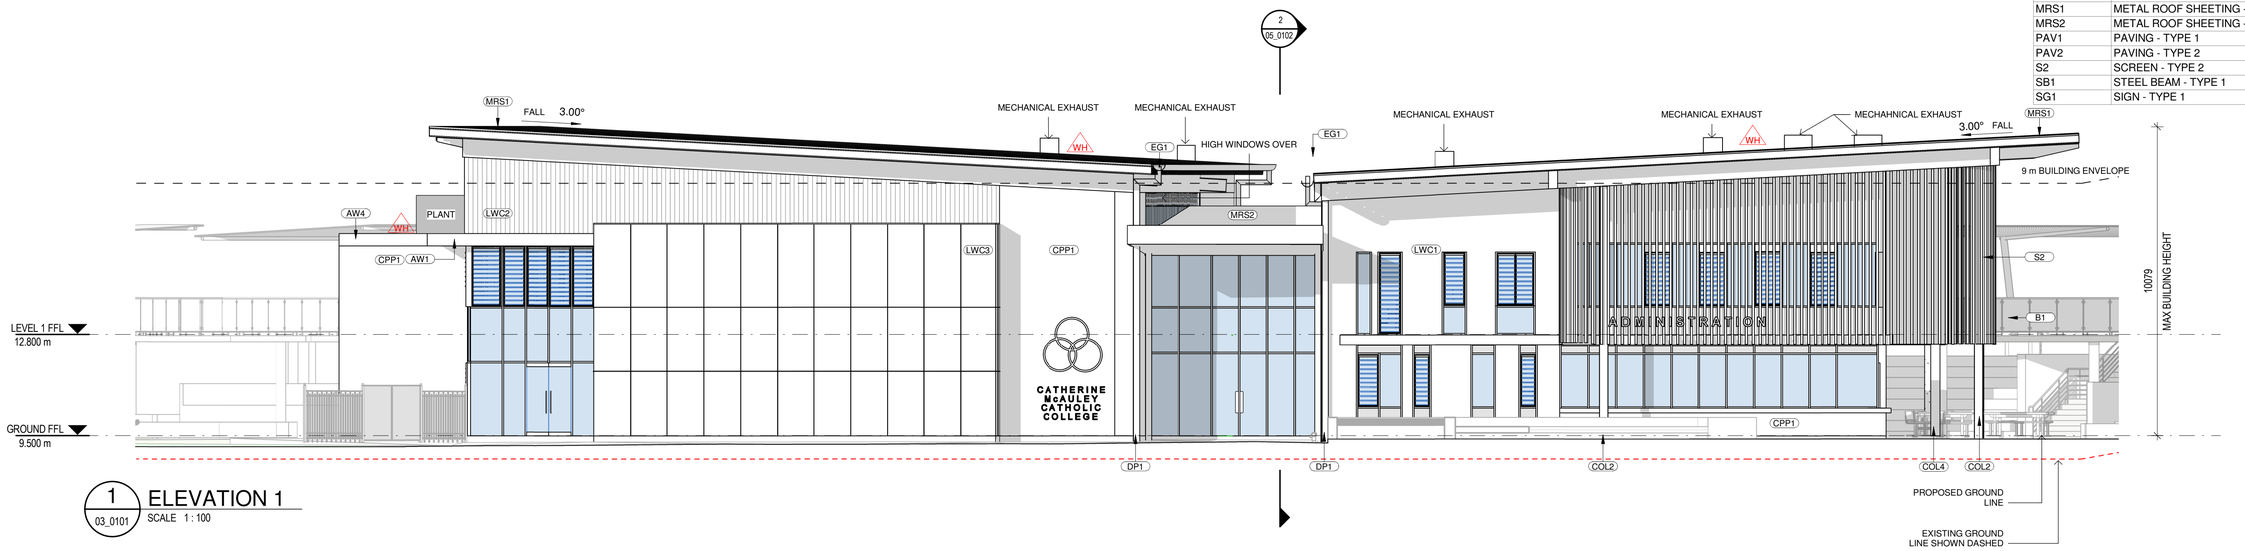

1 03_0101 ELEVATION 1
SCALE 1 : 100

2 03_0101 ELEVATION 2
SCALE 1 : 100

LOCATION PLAN

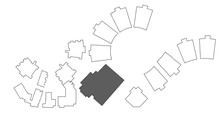

REV	DATE	DESCRIPTION	BY	CHK
A	9.11.2017	FOR CLIENT REVIEW	GA	
B	20.11.2017	FOR PRE DA	FS	
C	05.12.2017	FOR PIC MEETING	FS	
D	25.01.2018	DESIGN REVIEW	ME	
E	16.02.2018	DEVELOPED DESIGN - 90%	ME	
F	09.03.2018	FOR QA	ME	
G	29.03.2018	FOR CLIENT APPROVAL	ME	TH
H	15.05.2018	FOR DEVELOPMENT APPROVAL	CH	

Catholic Schools Office
DIOCESE OF MAITLAND-NEWCASTLE

webber architects
commercial and residential
Suite 3, Level 1 496 Hunter St Newcastle • PO Box 807 The Junction 2291
tel : + 6 1 2 4 9 2 6 1 0 7 8 • ACN 146 932 199 • ABN 83 146 932 199
newcastle@webberarchitects.com • www.webberarchitects.com
Directors Jon Webber (Nominated Architect) AIA NSW ARB NO. 6830, Sandra Hinchey, Kieran Brooks
Associate Directors Tim Hayes
Associates Luke Keating

ELEVATIONS - BLOCK A - 01
HIGH SCHOOL
CATHERINE McAULEY CATHOLIC SCHOOL
507 MEDOWIE ROAD, MEDOWIE, NSW

ISSUED :
FOR DA APPROVAL
NOT FOR CONSTRUCTION

SCALE :
0 1000 2000 3000 4000 5000 mm
SCALE 1:100 @ A1

NORTH :

PROJECT COMMENCEMENT DATE : 01.05.2017
SHEET NUMBER : **2544_04_0101_H**

BUILDER TO CONFIRM ALL DETAILS, SETOUTS (TILE, ETC.), FALLS & CONNECTIONS ON SITE BEFORE CONSTRUCTION

PRINT DATE: 16-May-18 10:05:22 AM **FILE PATH:** C:\Users\Daniel\Documents\2544 Medowie_180501 Block A_DA_daniel-foreman.rvt

This drawing and the design expressed are copyright and remain the property of Webber Architects. In accordance with the commonwealth copyright act 1968 this drawing and design in whole or part may not be used unless licenced by Webber Architects. Verify all dimensions and falls on site before construction and do not scale from drawing.