CONCEPT MODIFICATION DRAWING PACK

~

LANDSCAPE ARCHITECTURAL

LANDSCAPE PROPOSAL

PATHWAY NETWORK

LEGEND

- Existing On-road Shared Path
- Existing Off-road Shared Path
- Proposed Off-road Shared Path
- Existing Crossing
- Proposed Crossing
- Cycle Route
- Main Pedestrian Route
  Drop-off + Bus Stop to Entry
- Secondary Pedestrian Route
  Car Parking to Entry
- Pedestrian Route
  Street to Entry
- Connector Pedestrian Route
  Connections between paths to form circuts
- Pedestrian Through Route
- Informal Pedestrian Trail
- Access from Car Parking
- Civic Spaces
- Gathering & Social Spaces
- Cycle End of Trip
  Bike Storage
- Bus Stop

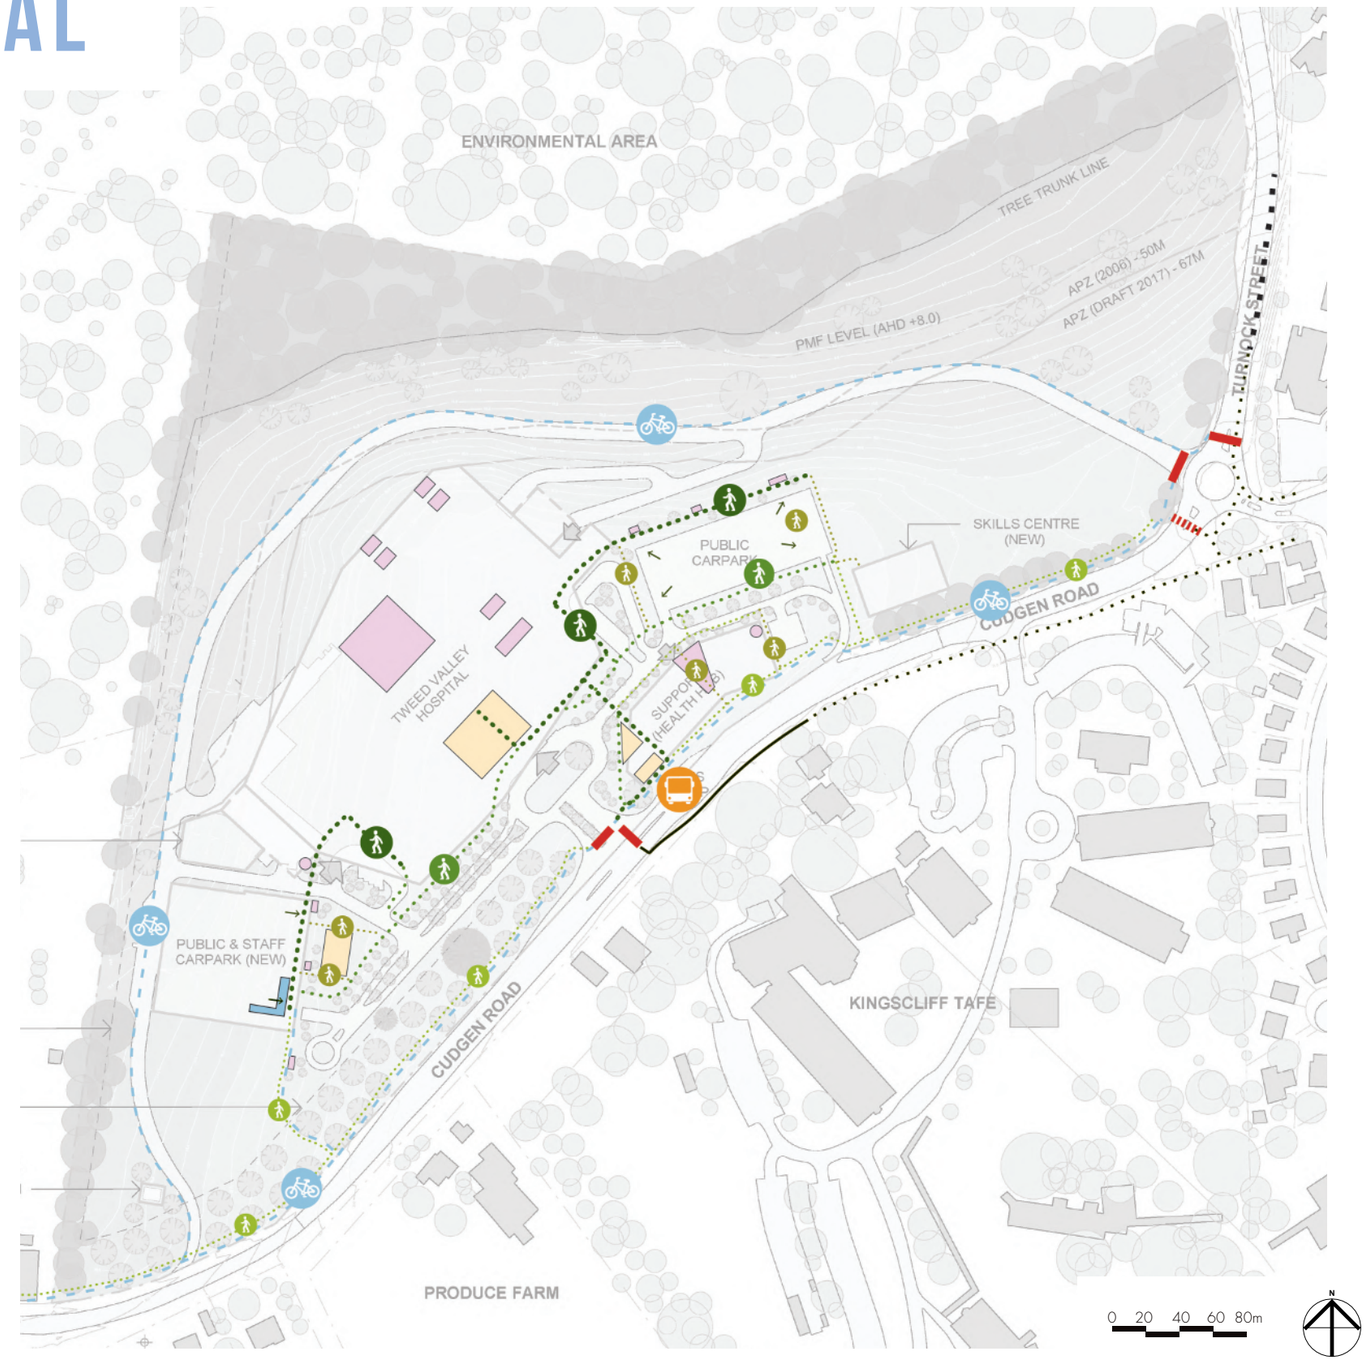

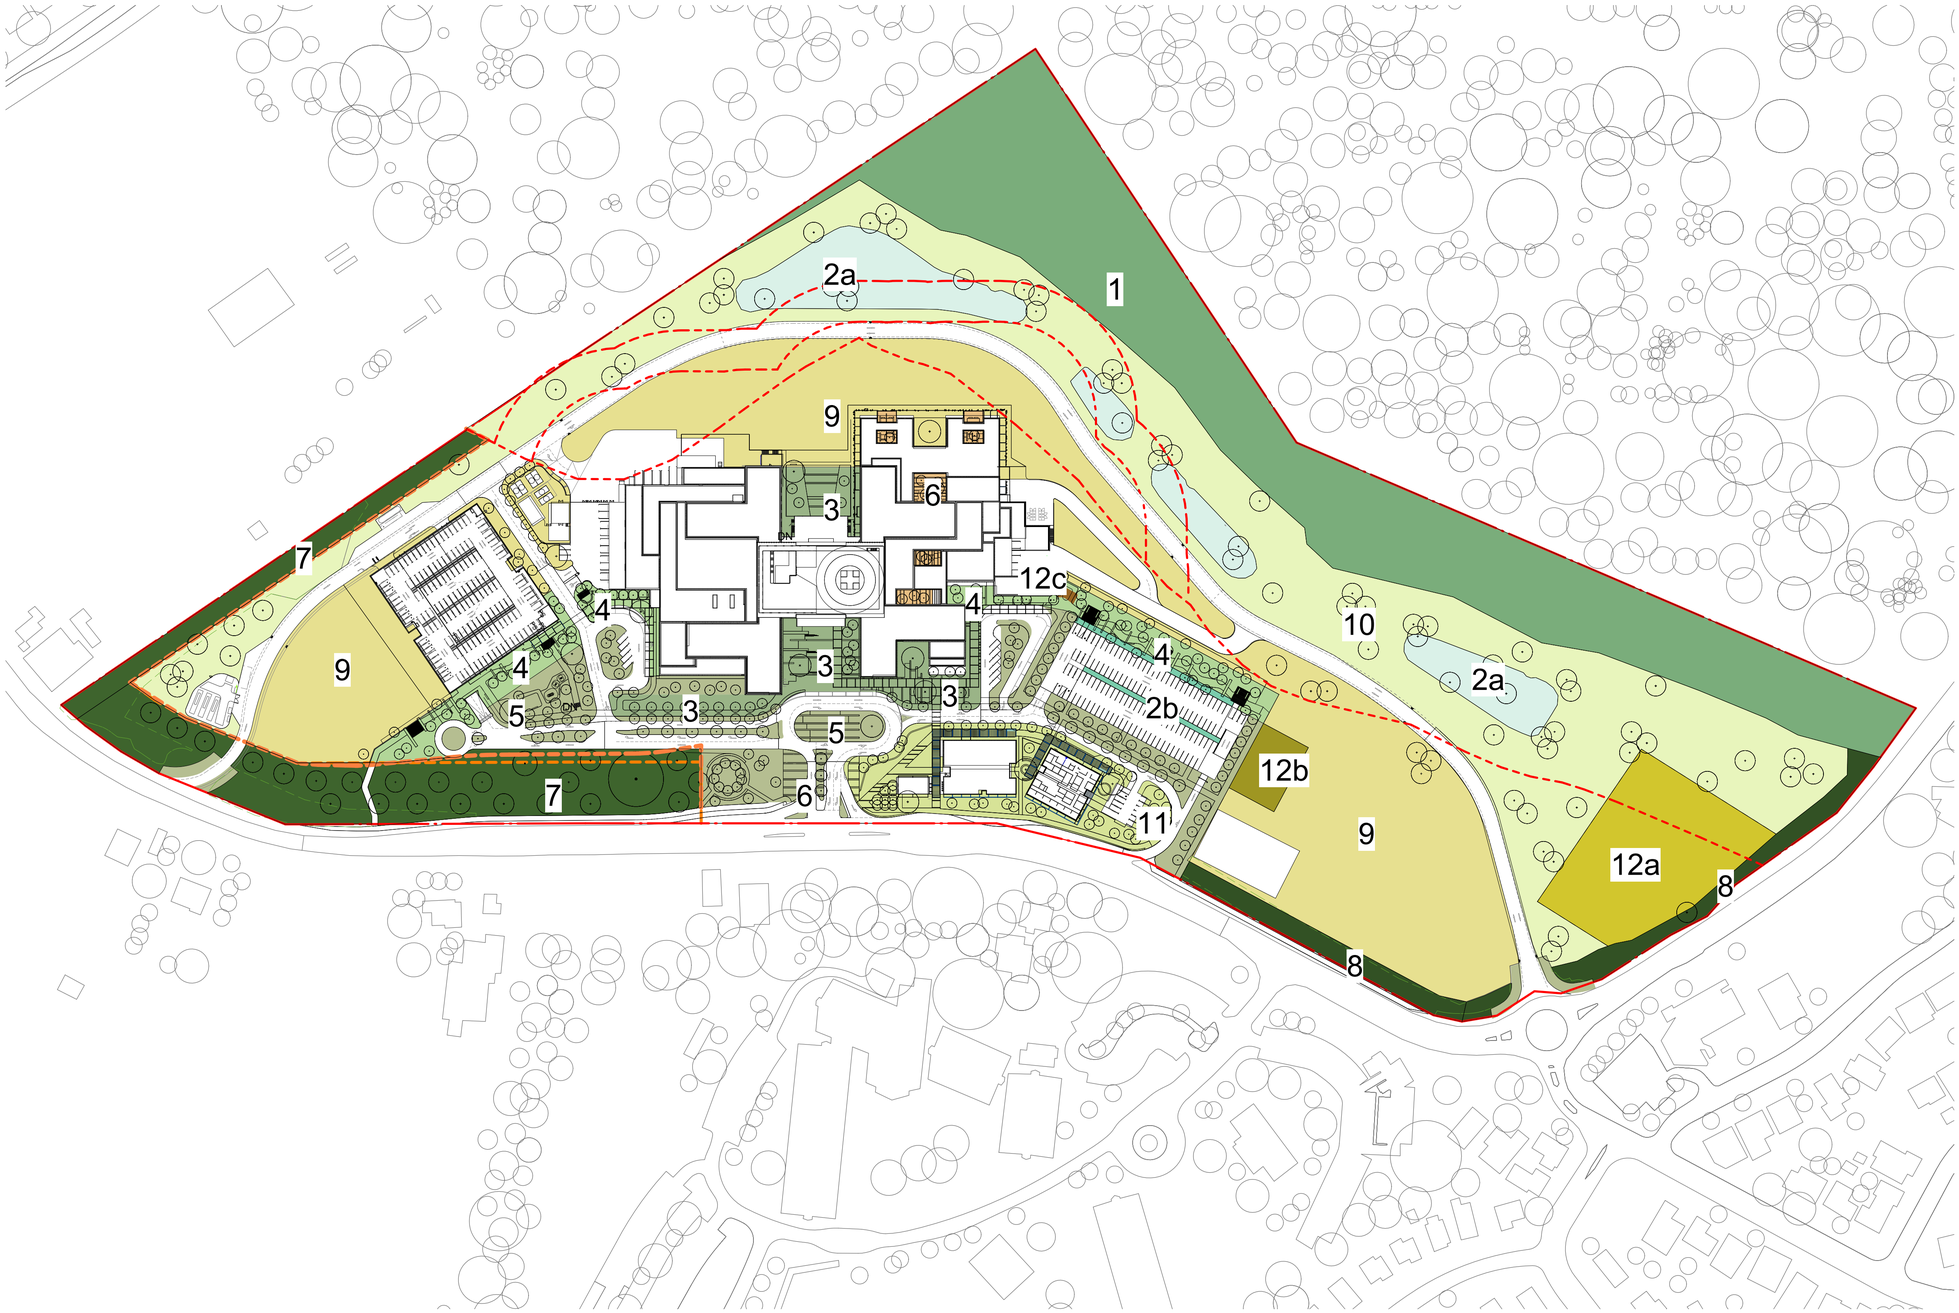

SCALE - 1:1500 @ A1, 1:3000 @ A3

GENERAL NOTES

1. THIS DRAWING IS COPYRIGHT AND IS THE PROPERTY OF TURF DESIGN STUDIO AND
2. MUST NOT BE USED WITHOUT PERMISSION.
   THIS DRAWING IS AN UNCONTROLLED COPY UNLESS STAMPED WITH STATUS
3. THE CONTRACTOR MUST VERIFY ALL DIMENSIONS AND LEVELS ON SITE AS THIS IS
4. NOT A SHOP DRAWING.
   THE CONTRACTOR MUST REFER ANY DISCREPANCIES TO THE SUPERINTENDENTS
5. REPRESENTATIVE BEFORE PROCEEDING WITH THE WORK.
   THE CONTRACTOR MUST NOT SCALE FROM THESE DRAWINGS. USE NOMINATED
6. DIMENSIONS AND LEVELS.
   THIS DRAWING MUST BE READ IN CONJUNCTION WITH THE TOTAL CONTRACT PACKAGE INCLUDING DRAWINGS AND SPECIFICATIONS OF ALL CONSULTANTS.
7. IF THE CONTRACTOR INTENDS TO UNDERTAKE ANY EXCAVATION WORK, IT IS THE CONTRACTORS RESPONSIBILITY TO CONTACT 1100 - DIAL BEFORE YOU DIG OR WWW.1100.COM.AU

SURVEY INFORMATION

8. TURF DESIGN STUDIO DO NOT WARRANT THE ACCURACY OF SURVEY INFORMATION.

LEGEND

- 1. Retained forest - Restored and enhanced in accordance with Biodiversity Management Plan
- 2a. Bioretention planting
- 2b. Rain Gardens
- 3. Hospital landscape
- 4. Green Spine
- 5. Feature Entries/Hospital landscape fringe
- 6. Landscaped courtyards within hospital envelope
- 7. Vegetated buffer
- 8. Embellished Buffer - Embellished in accordance with Biodiversity Management Plan
- 9. Hydromulched/drill seeded lawn (Exotic grass-mowing maintenance eg. couch, buffalo)
- 10. Lawn with clusters of native planting
- 11. Health Hub / Support Building
- 12a. Existing Orchard
- 12b. Community Garden Opportunity
- 12c. Therapy garden Opportunity

NOT FOR CONSTRUCTION

Rev	Date	Description	Drawn	Checked
8	23.09.2019	SSD2	AR	MH
7	28.08.2019	FOR INFORMATION	AR	MC
6	16.08.2019	FOR INFORMATION	AR	MC
5	09.08.2019	FOR INFORMATION	AR	MC
4	02.08.2019	FOR INFORMATION	AR	MC
3	09.07.2019	FOR INFORMATION	HH	MC
2	08.07.2019	FOR INFORMATION	HH	MC
1	19.06.2019	70% SCHEMATIC DESIGN	AR	MC

Turf Design Studio: P.O Box 419 Cronulla NSW 2230, 95 Kingsway, Cronulla 2230
Phone (+61 2) 9527 3380, Fax (+61 2) 9527 2307
Email: sydney@turfdesign.com

Client

NSW GOVERNMENT | Health Infrastructure | Health Northern NSW Local Health District

Project

TWEED VALLEY HOSPITAL DEVELOPMENT

Drawing Title

Zonal Plan

Drawing Status

SSD2

Scale. As indicated @A1 Plot Date

Project No.	Drawing No.	Revision
1719	LS-DWG -10-003	8

C:\Users\Turf\Documents\TVH_LANDSCAPE_L19_Adelstein001.rvt