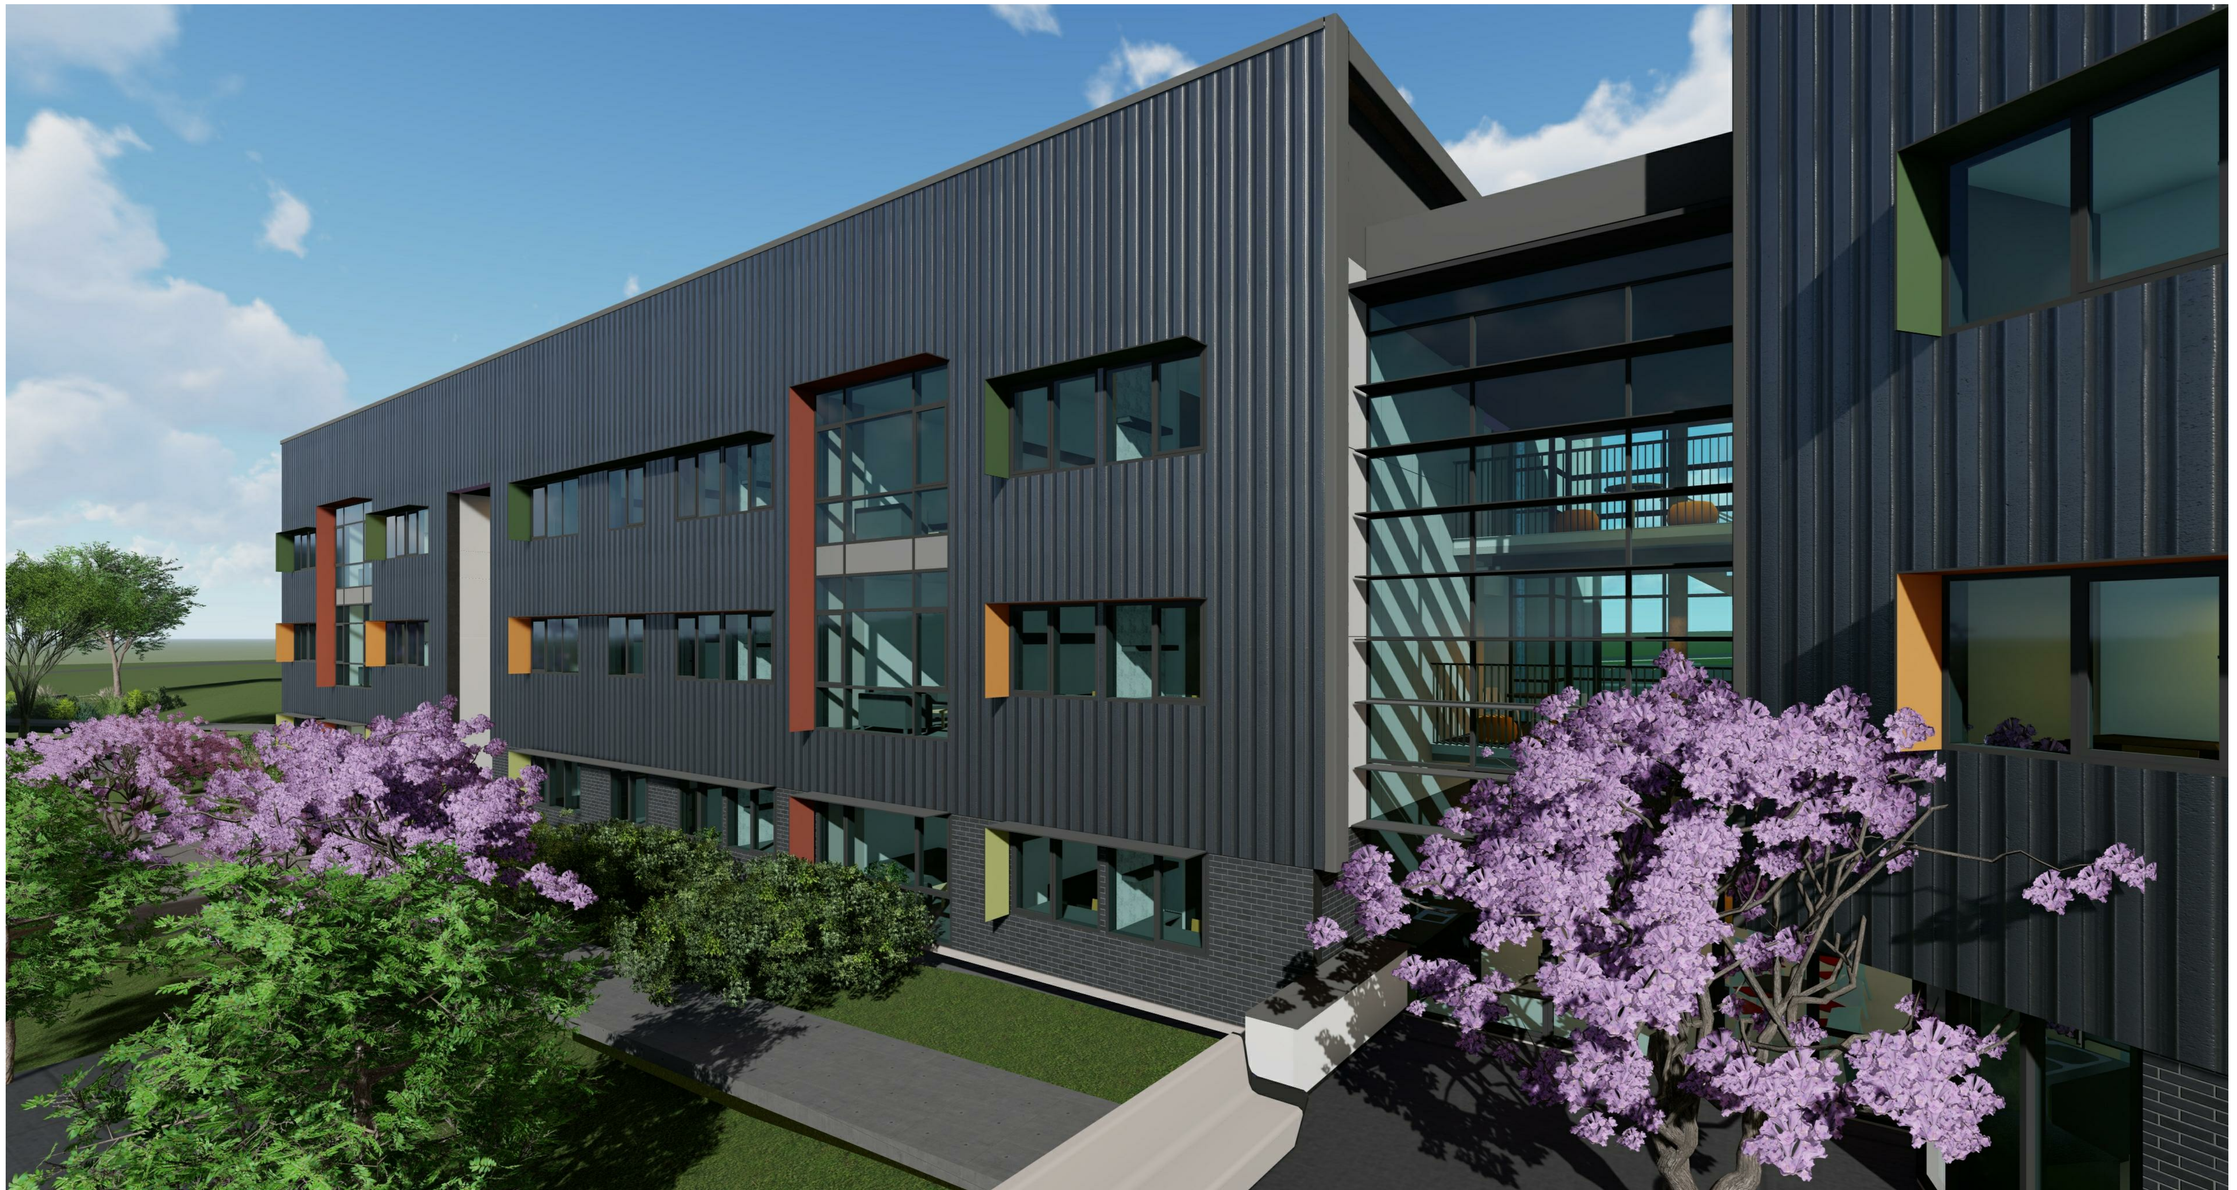

REV	AMENDMENTS	DATE
B	FOR SSDA APPROVAL	30/07/19
A	FOR SSDA APPROVAL	14/06/19

Billard Leece Partnership

Level 6, 72-80, Cooper St
Surry Hills 2010
NSW, Australia

T +61 2 8096 4066
E info@blp.com.au
www.blp.com.au

CLIENT

UNIVERSITY OF NEW ENGLAND

PROJECT NAME

NEW WRIGHT BLOCK

BUILDING NAME

NEW WRIGHT BLOCK

SHEET NAME

PERSPECTIVE VIEW OF 2

PROJECT ARCHITECT:	DRAWN BY Author	
REGISTRATION NO.	CHECKED BY Checker	
PROJECT NO. 18035	REVISION DATE 30/07/19	SCALE @ A1

DRAWING NO **DA-A-0702** REVISION NUMBER **B**

DEVELOPMENT APPLICATION

FILE NAME: 18035-DA-A-0702-PERSPECTIVE VIEW OF 2.DWG PRINTED: 8/10/2019 9:52:37 AM