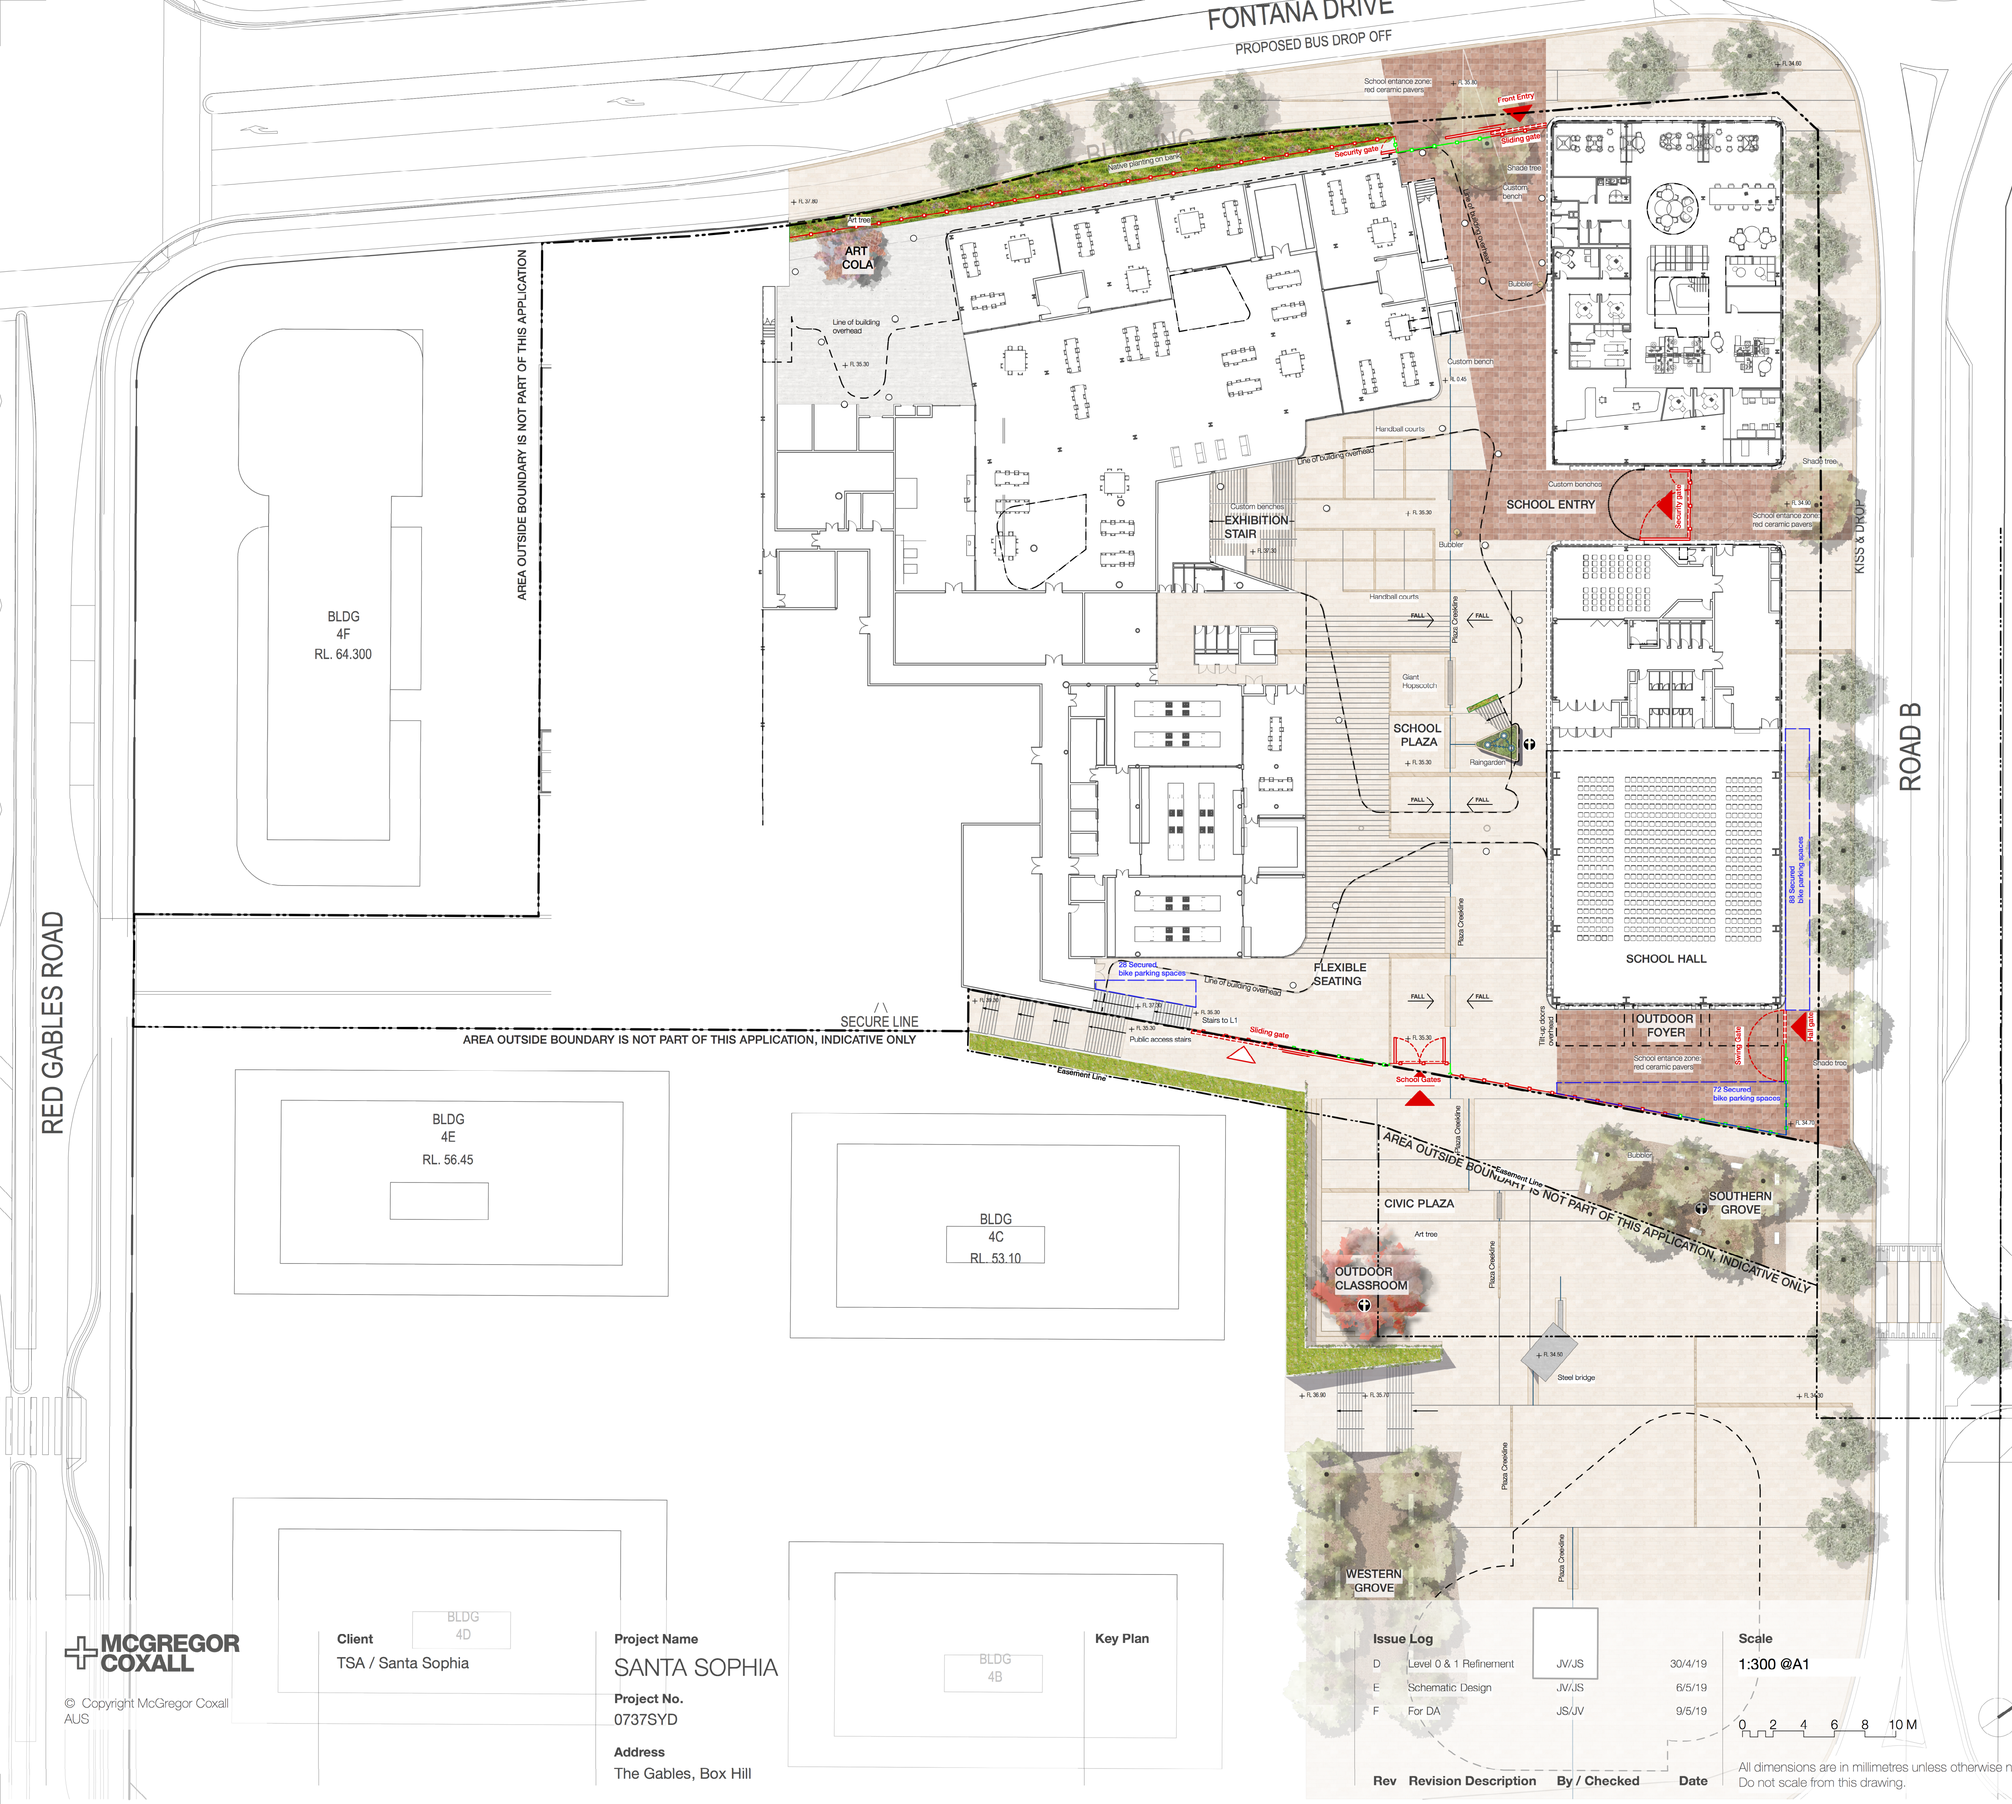

LEGEND

General

- Site Boundary
- Easement Line
- FL 34.80 Proposed Finished Level
- RL 0.4 Proposed Relative Level
- Architecture Above
- Secure Bike Parking Zone
- Catholic mapping (1 of 12)

Secure Line

- Fence Type 1 - Steel Fence
- Fence Type 2 - Planted Fence
- School Gates (type varies)
- Primary Entry Point
- Secondary Entry Point

Pavements

- Light granite paver
- Dark granite paver
- Sandblasted granite
- In-ground strip lighting
- Steel grating
- Red ceramic pavers
- Concrete
- Coloured concrete (light blue)
- Coloured concrete (charcoal)
- Astroturf (coloured)
- Astroturf (light green)
- Astroturf (dark green)
- Softfall rubber (beige)

Landscape elements & furniture

- Custom benches - stone pavers & steel frame
- Bubbler
- Feature Rainheads
- Climbing Wall
- Concrete & Ceramic Planter (Red)
- Timber platform (COLA) & Concrete & Ceramic Planter
- Concrete shelter (igloo)
- Astroturf raised sandpit
- Astroturf mound
- Concrete mound around tree with netting
- Timber platform
- Fitness equipment

Planting & trees

- Native garden
- Rain garden
- Feature hedging
- Street tree - *Tristaniopsis laurina* (Water gum)
- Shade tree - *Melaleuca linariifolia* (Narrow-leaved paperbark)
- Feature tree - *Ficus rubiginosa* (Port Jackson fig)
- Planter tree - *Banksia integrifolia* (Coast Banksia)
- Art tree - *Eucalyptus tereticornis* (Red Gum)

***note: for species details refer to APPENDIX B 'plant list cumberland plains'**

***note: there are no existing trees on site**

MCGREGOR COXALL

© Copyright McGregor Coxall AUS

Client
TSA / Santa Sophia

Project Name
SANTA SOPHIA

Project No.
0737SYD

Address
The Gables, Box Hill

Key Plan

Issue Log

Rev	Revision Description	By / Checked	Date
D	Level 0 & 1 Refinement	JV/JS	30/4/19
E	Schematic Design	JV/JS	6/5/19
F	For DA	JS/JV	9/5/19

Scale
1:300 @A1

0 2 4 6 8 10 M

All dimensions are in millimetres unless otherwise noted. Do not scale from this drawing.

Phase
Schematic Design

Sheet Title
Plaza including Level 0

Sheet No.
LA-B10 00P

Rev
F