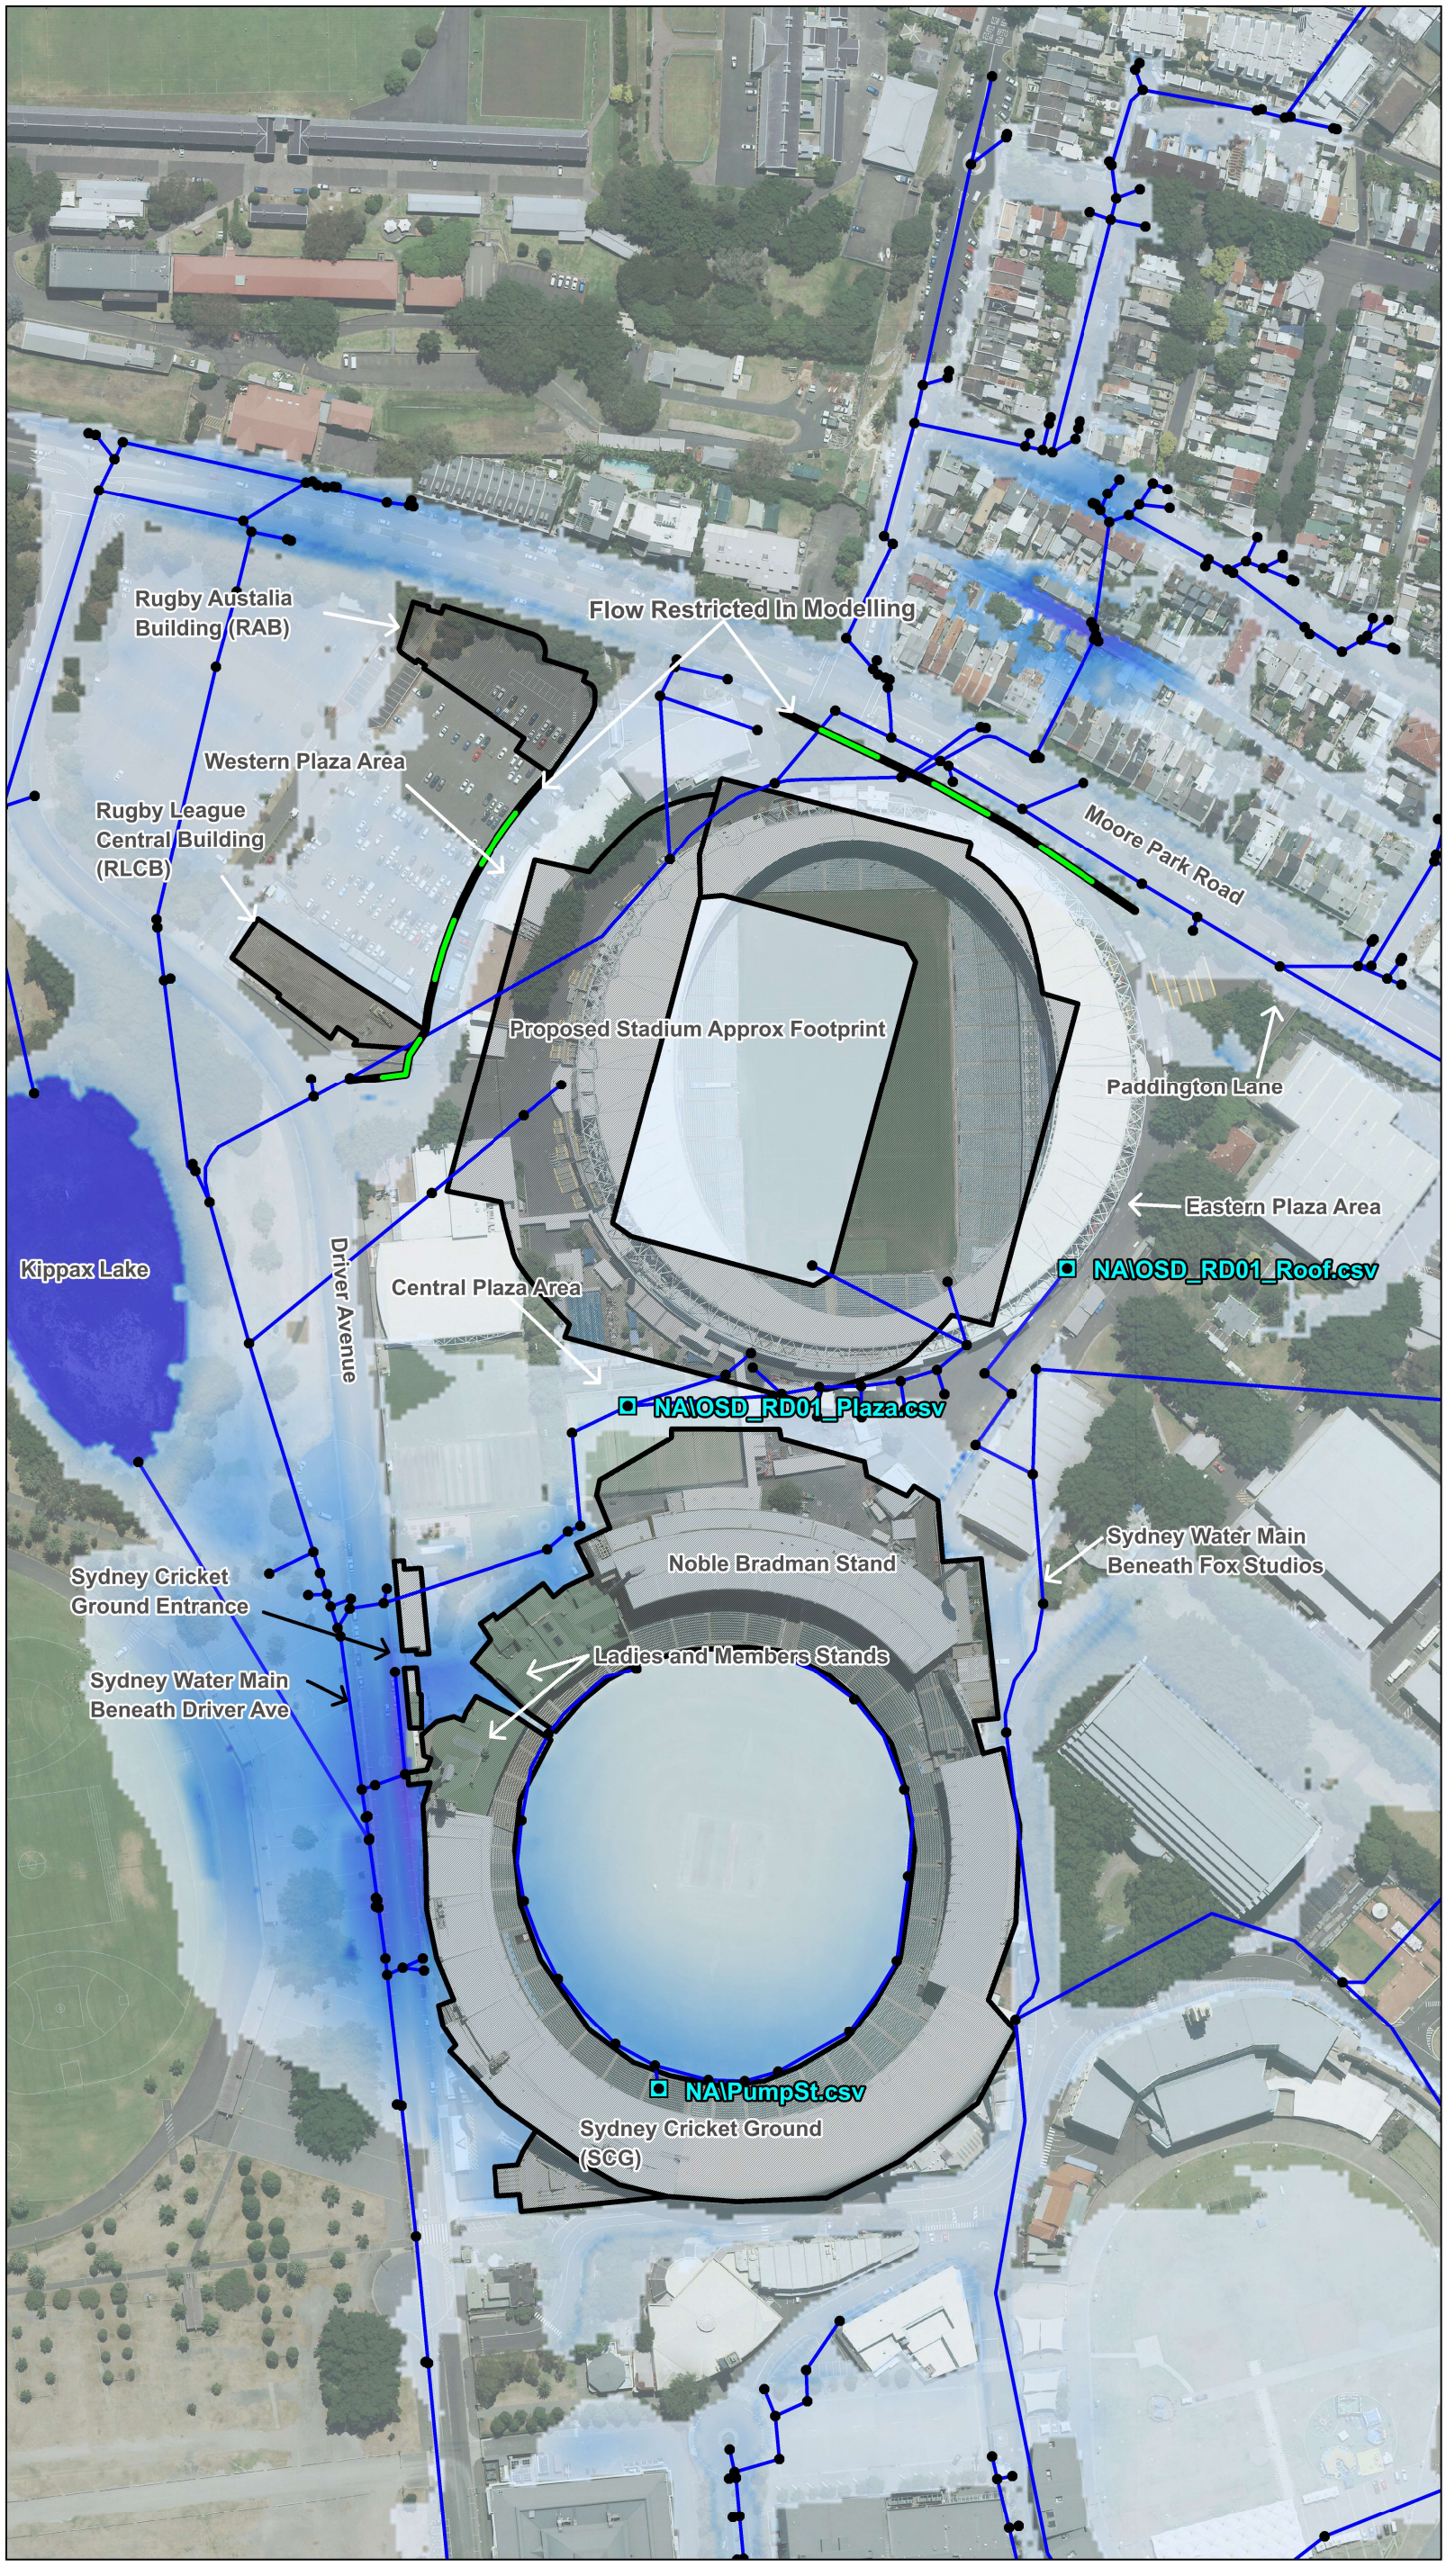


Legend

- Retaining Walls/Flow Barriers
- Proposed Buildings & SCG Extents
- Stormwater Pit
- Stormwater Drainage
- Stomrwater Detention Tanks (OSD)

Depth (m)

0.00 to 0.25	1.50 to 1.75
0.25 to 0.50	1.75 to 2.00
0.50 to 0.75	2.00 to 2.25
0.75 to 1.00	2.25 to 2.50
1.00 to 1.25	> 2.50
1.25 to 1.50	

Notes.

DRAFT

Map by: JL

P:\SWM\Work\504536_-_SFSR\Report\Figures

1:2500

0 m 25 m 50 m

Date:22/03/2019 Job No: 504536

Projection: MGA Zone 56 Version: 1

Sydney Football Stadium Redevelopment Figure A3

1% AEP, 60min Storm - Peak Flood Depths - Design Scenario "DES17"